


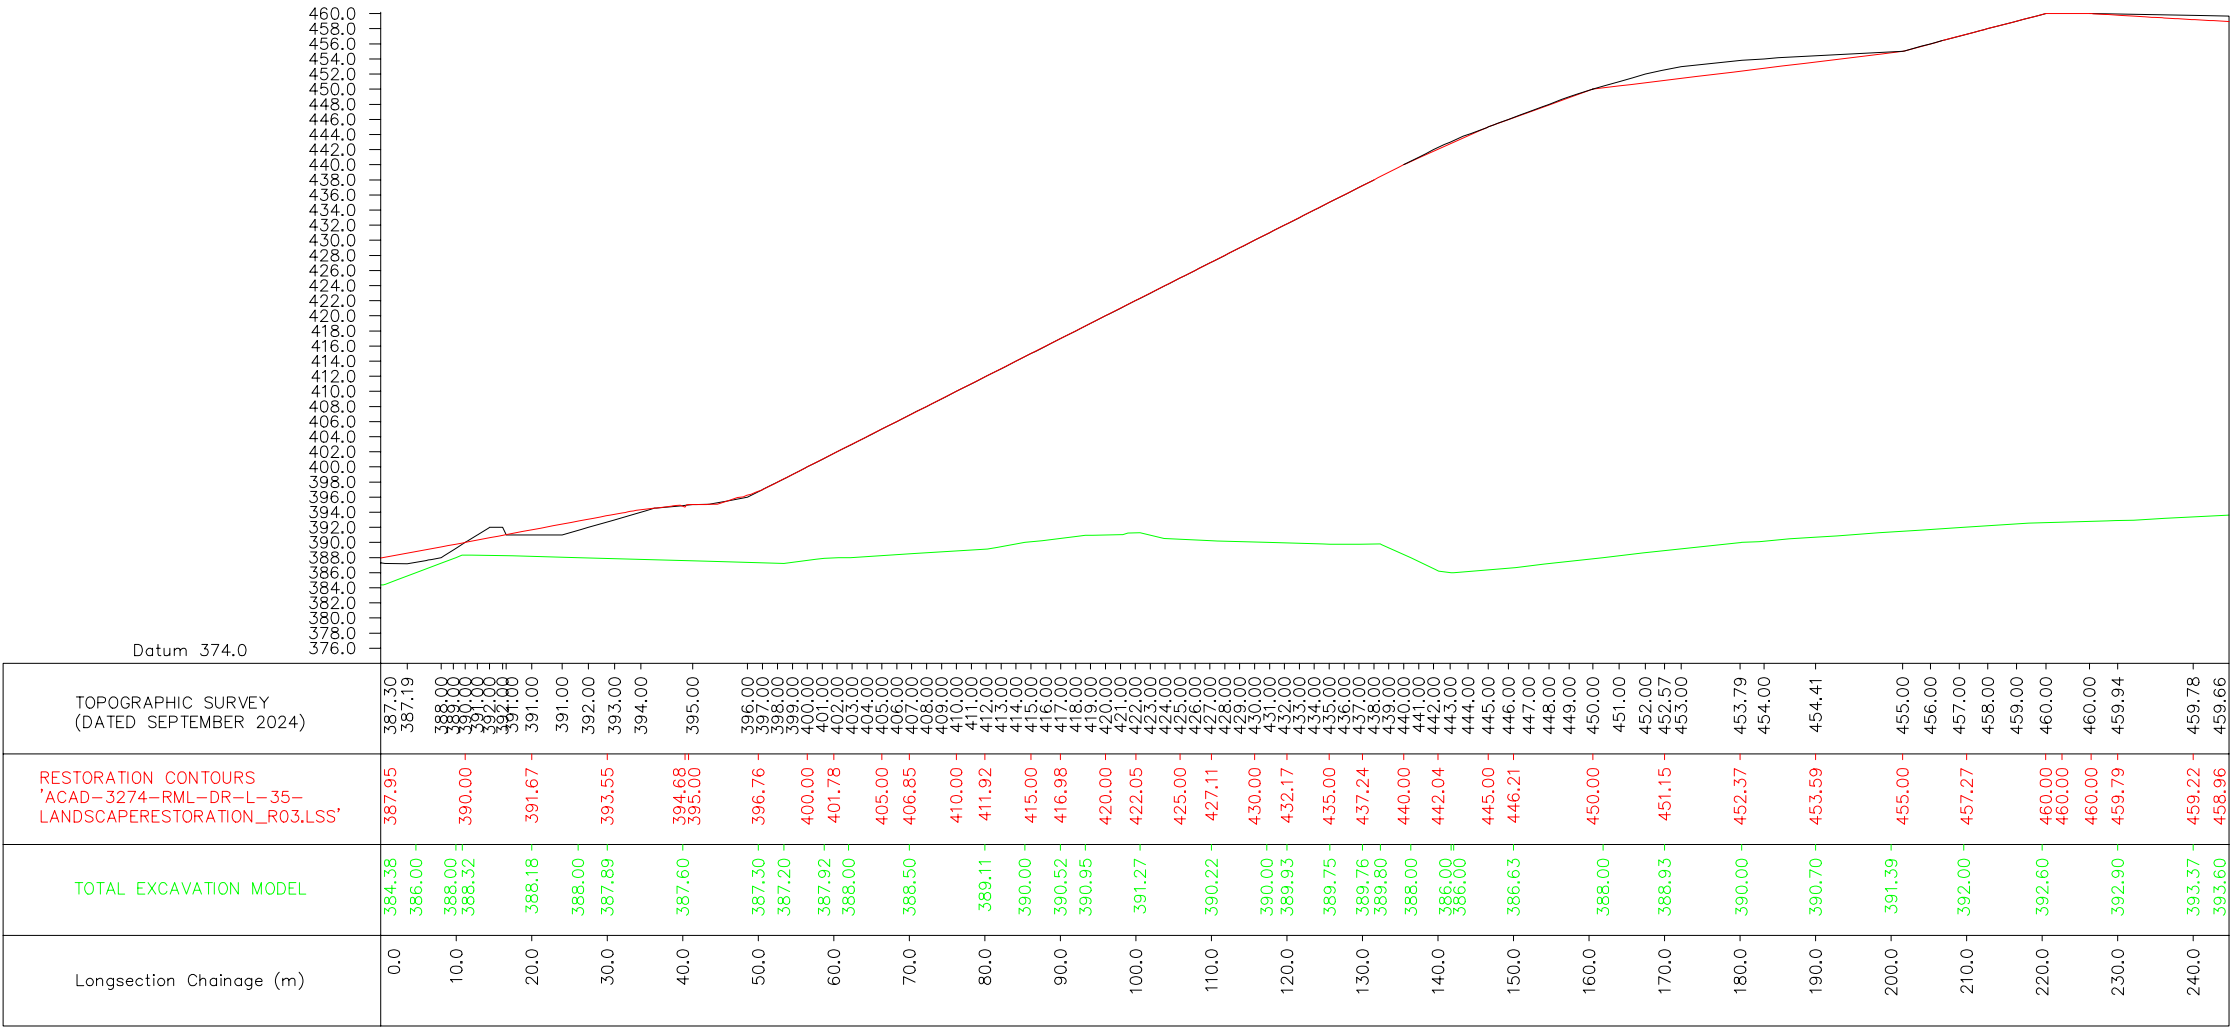

01	First Issue	RB	27/01/25
Rev.	Revision Detail	Drawn	Date

CLIENT:

MERTHYR SOUTH WALES

PROJECT:

FFOS Y FRAN

TITLE:

CROSS SECTION 8

DRAWN: RB	CHECKED: DH	DATE: NOV '24
SCALE: 1:1000	ORIGINAL SHEET SIZE: A3	STATUS: REV 01

DRAWING NO. JA-MSW-FF-2H-24	REVISION: 01
-----------------------------	--------------

Geological, Mining and Development Consultants