


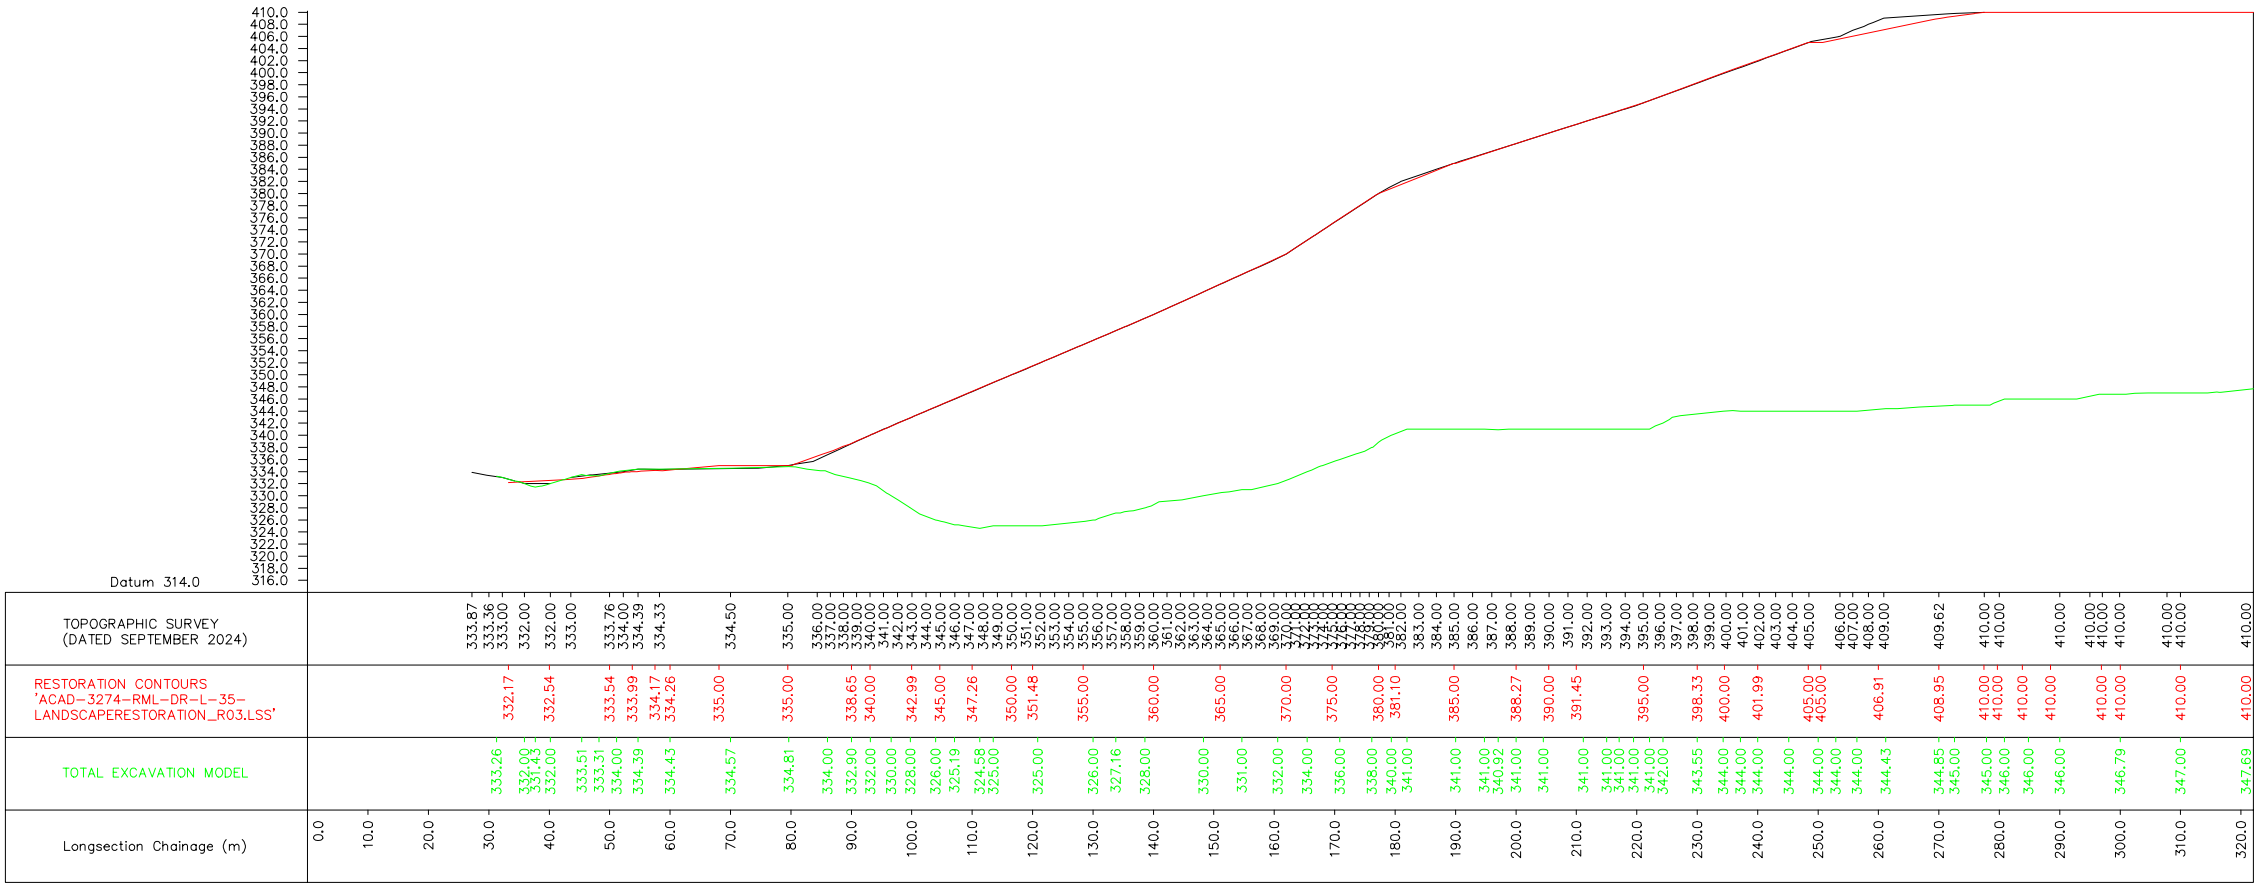

01	First Issue	RB	27/01/25
Rev.	Revision Detail	Drawn	Date
CLIENT:			
MERTHYR SOUTH WALES			
PROJECT:			
FFOS Y FRAN			
TITLE:			
CROSS SECTION 11			
DRAWN:	RB	CHECKED:	DH
SCALE:	1:1250	DATE:	NOV '24
		ORIGINAL SHEET SIZE:	A3
		STATUS:	REV 01
DRAWING NO.	JA-MSW-FF-2K-24		REVISION:
			01
JAMES associates Geological, Mining and Development Consultants			