


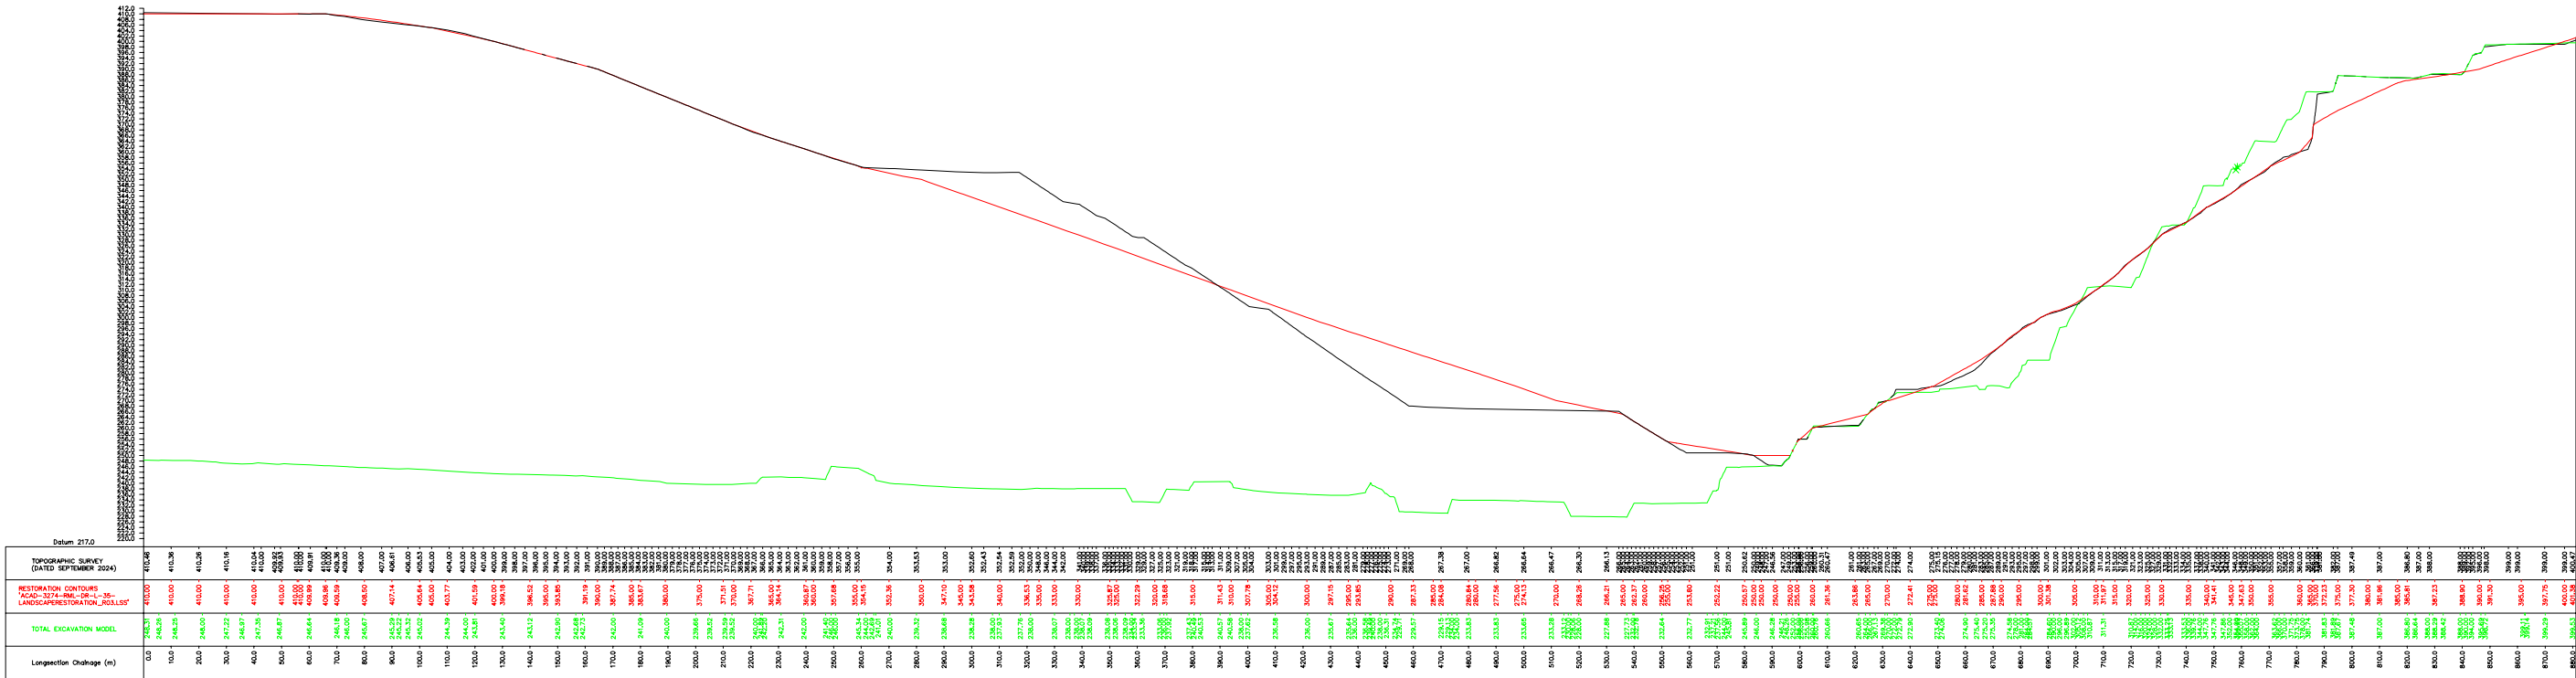

01	First Issue	RB	27/01/25
Rev.	Revision Detail	Drawn	Date
CLIENT:			
MERTHYR SOUTH WALES			
PROJECT:			
FFOS Y FRAN			
TITLE:			
CROSS SECTION 14			
DRAWN:	RB	CHECKED:	DH
SCALE:	1:2500	ORIGINAL SHEET SIZE:	A3
DRAWING NO.	JA-MSW-FF-2N-24	DATE:	NOV '24
REVISION:	01	STATUS:	REV 01
JAMES associates Geological, Mining and Development Consultants			