



Sketch 1

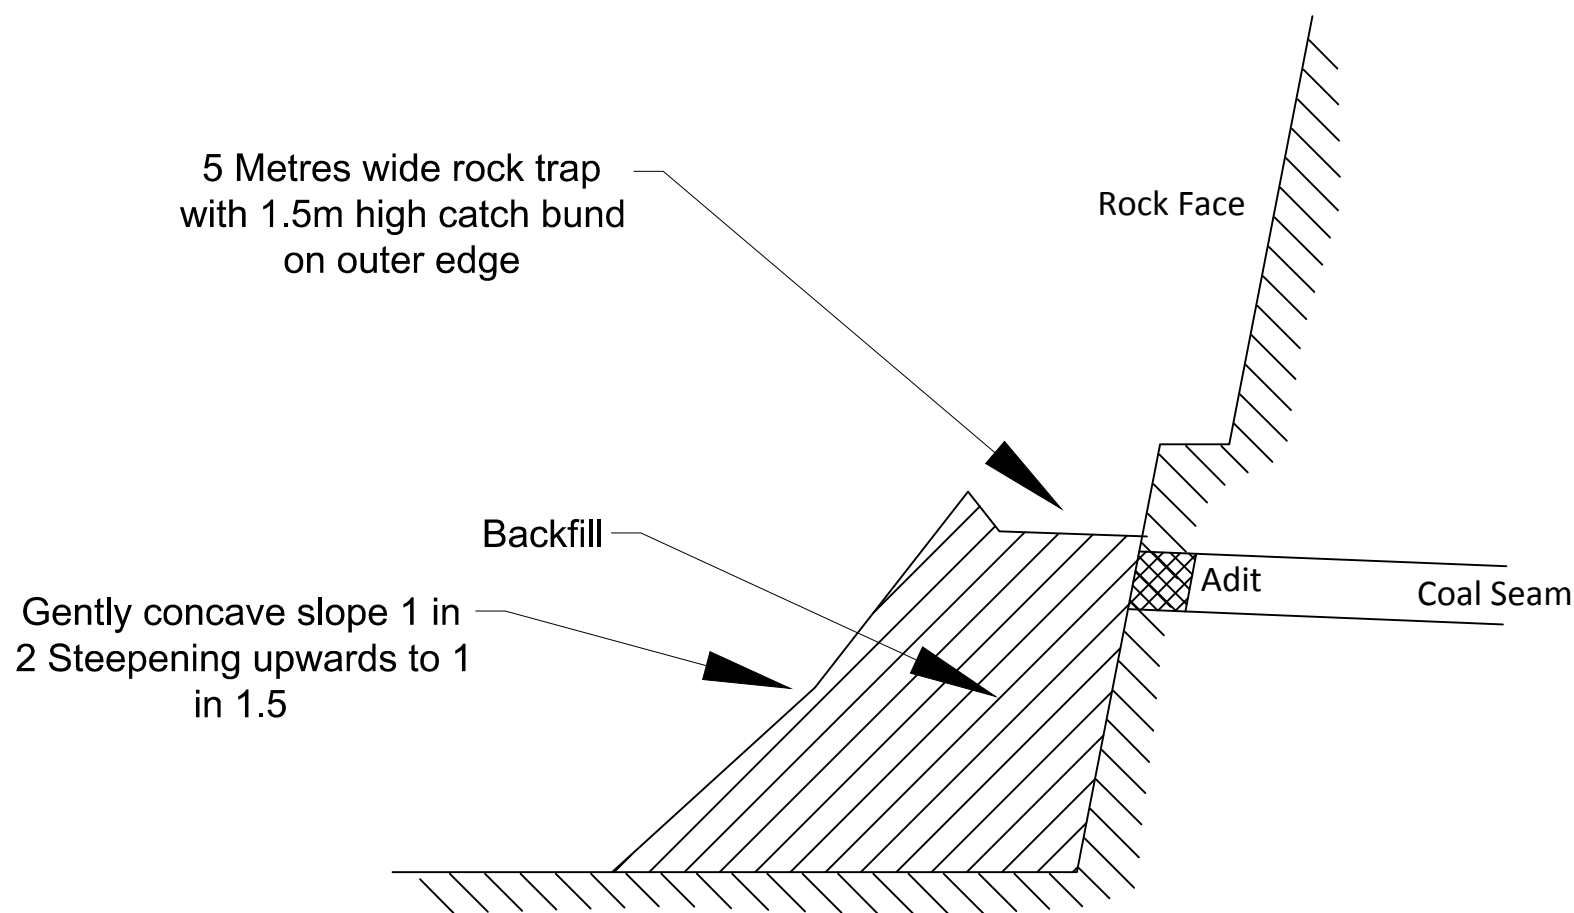

Sketch 2

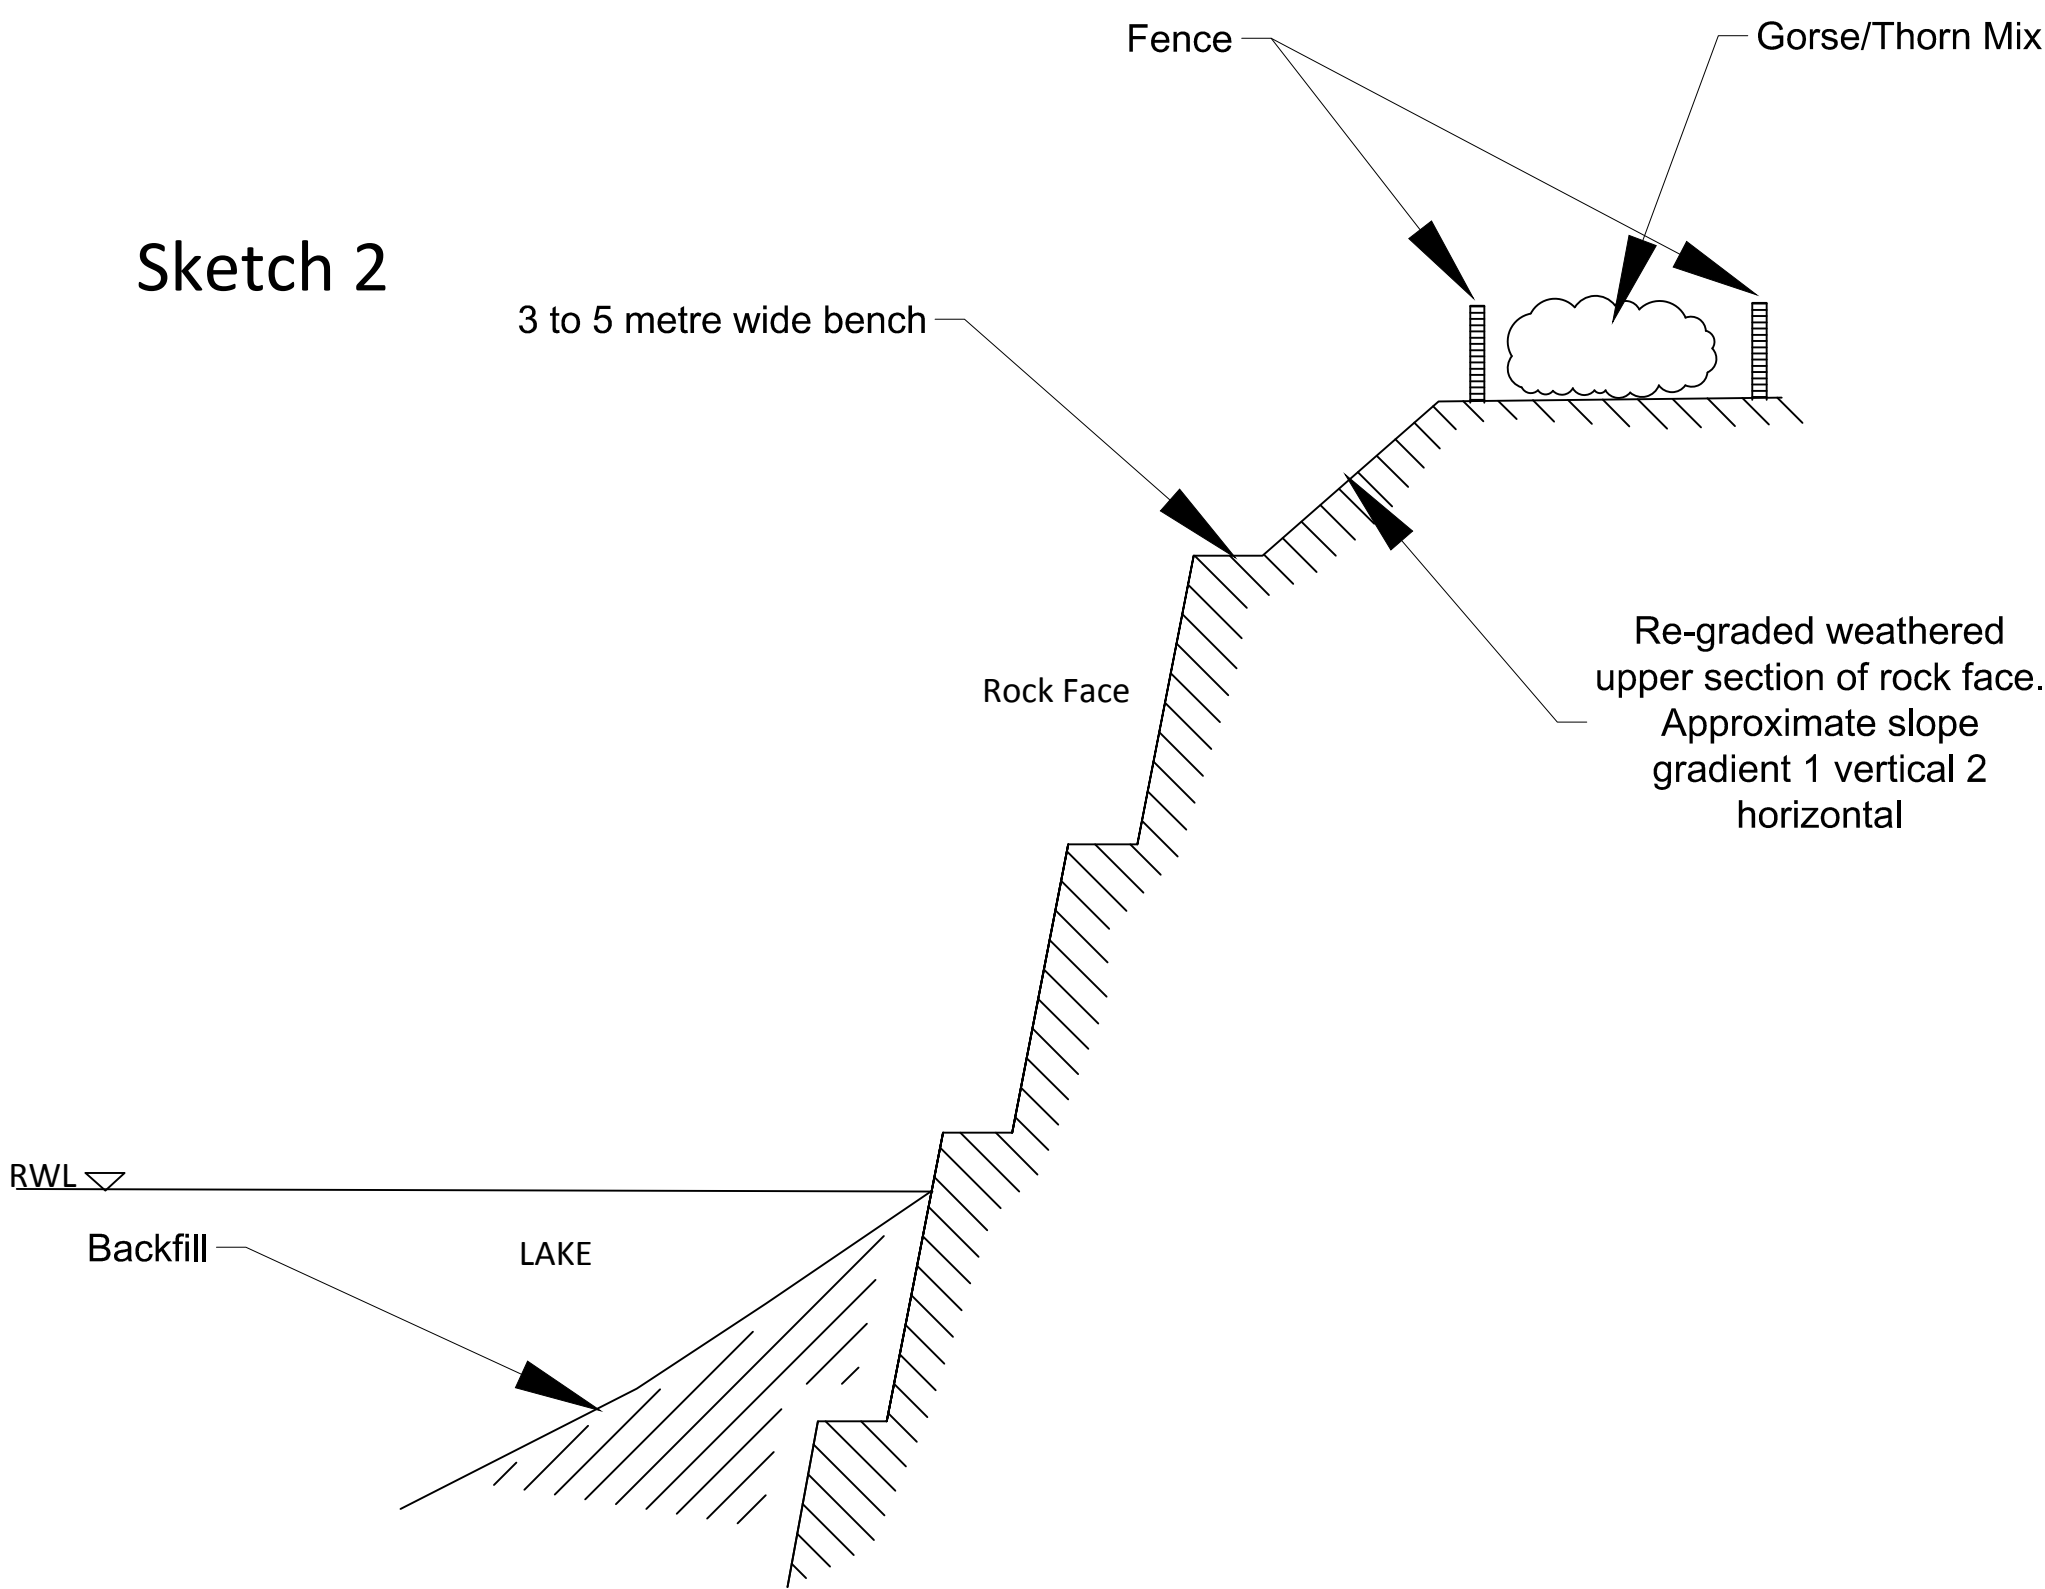

Ffos-Y-Fran Reclamation
Drawing 1 - Schematic cross-sections of the east wall
illustrating proposed remedial works adjacent to rock faces