


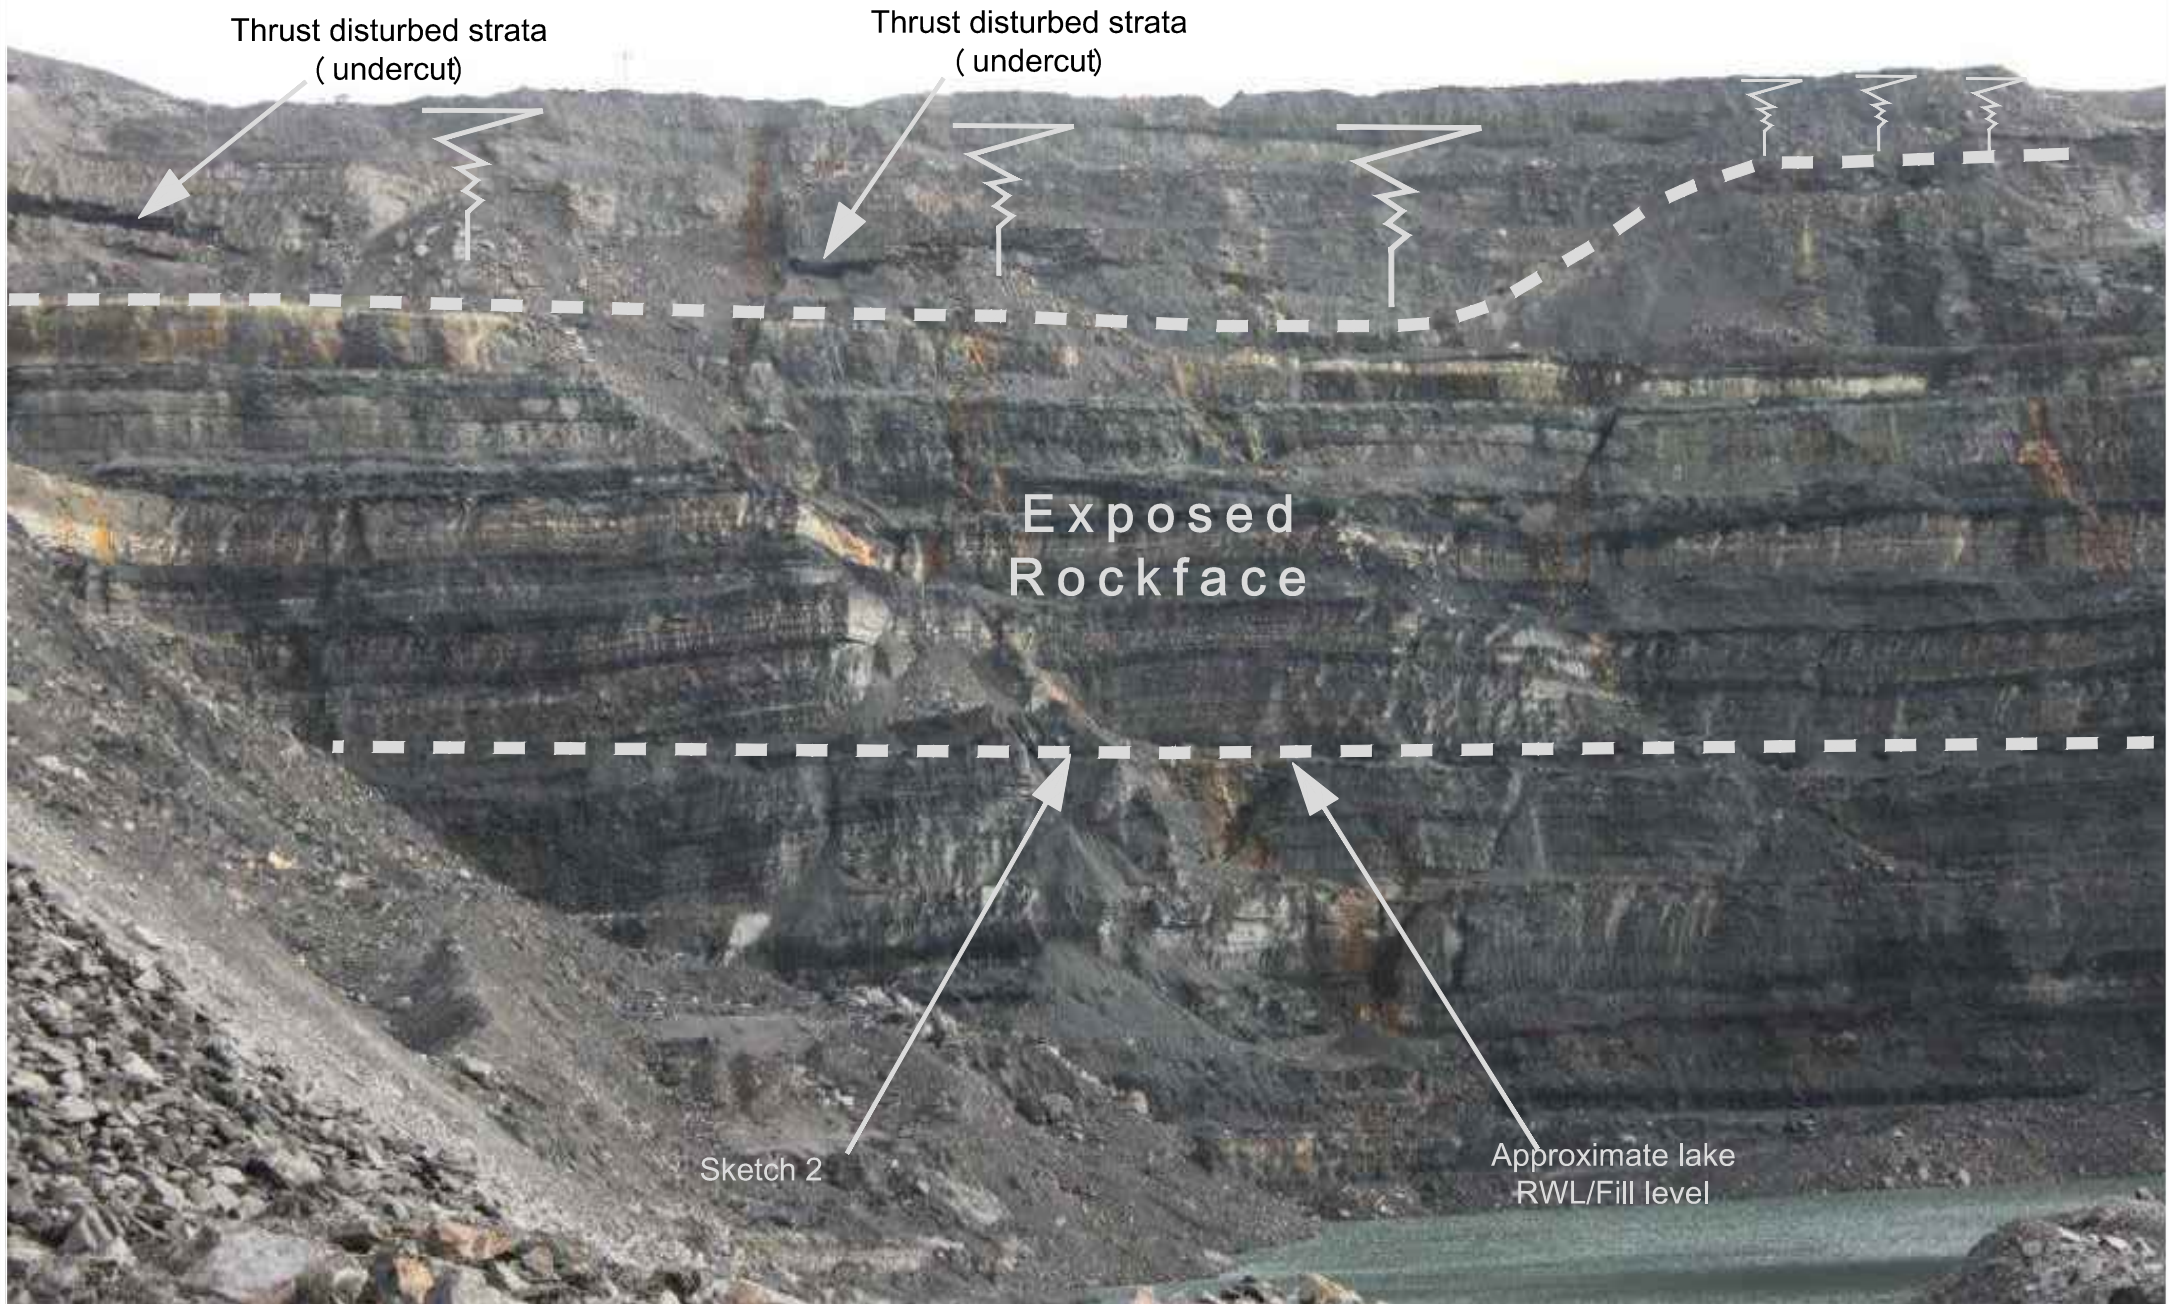

Drawing No 1 - South Wall