


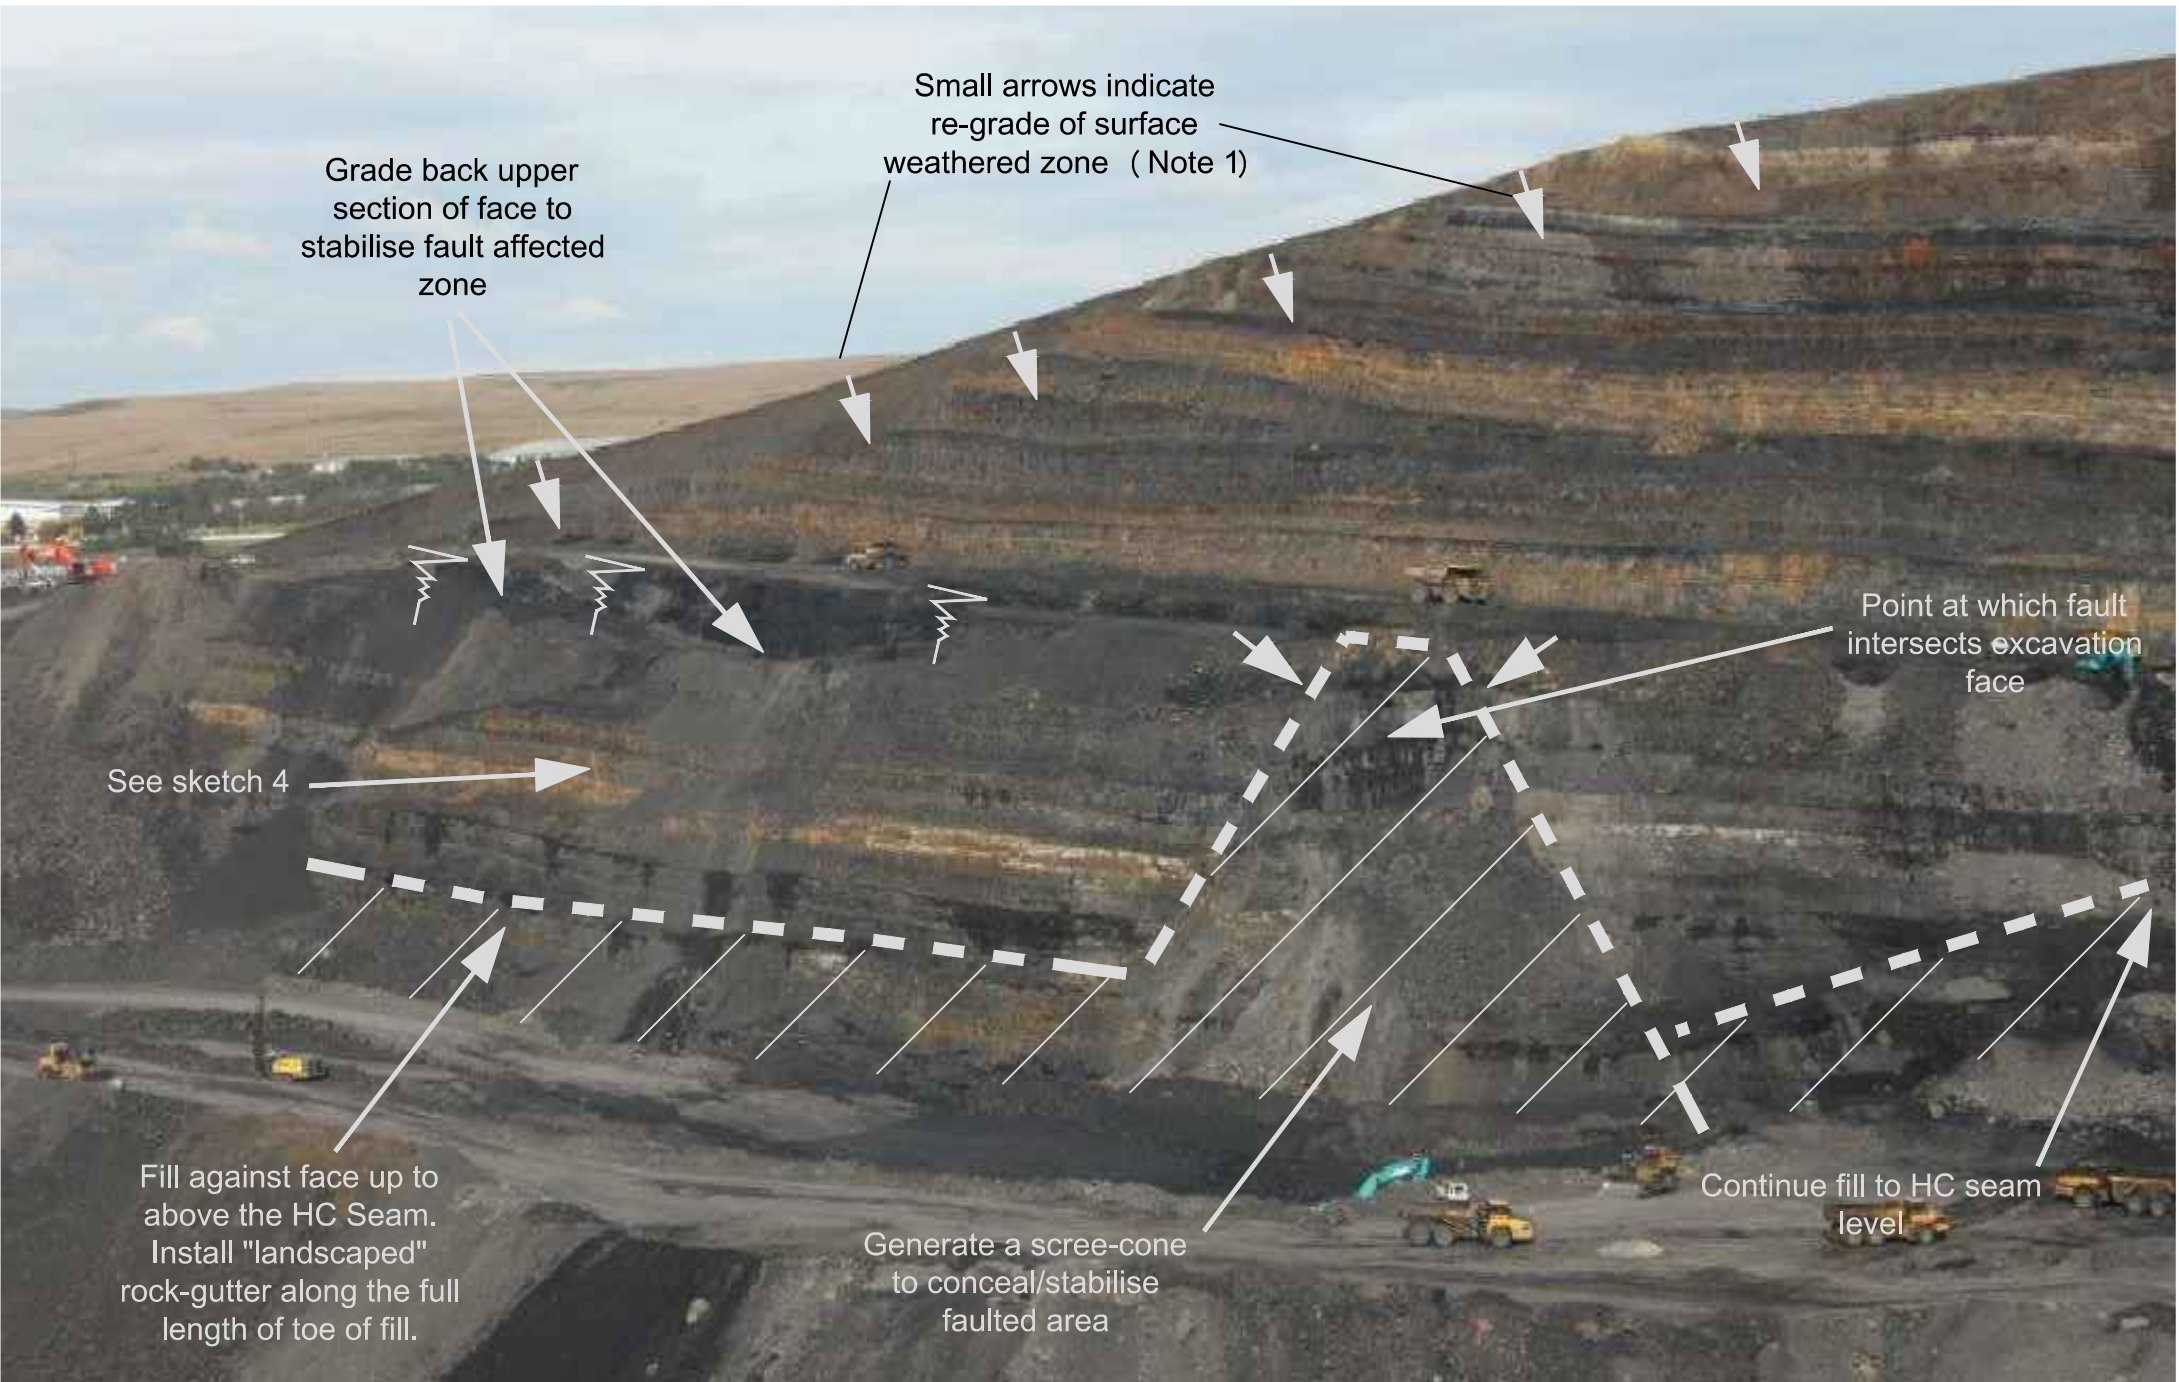

Drawing No 2 - East Wall - Northern End (Rhaslas Level)