


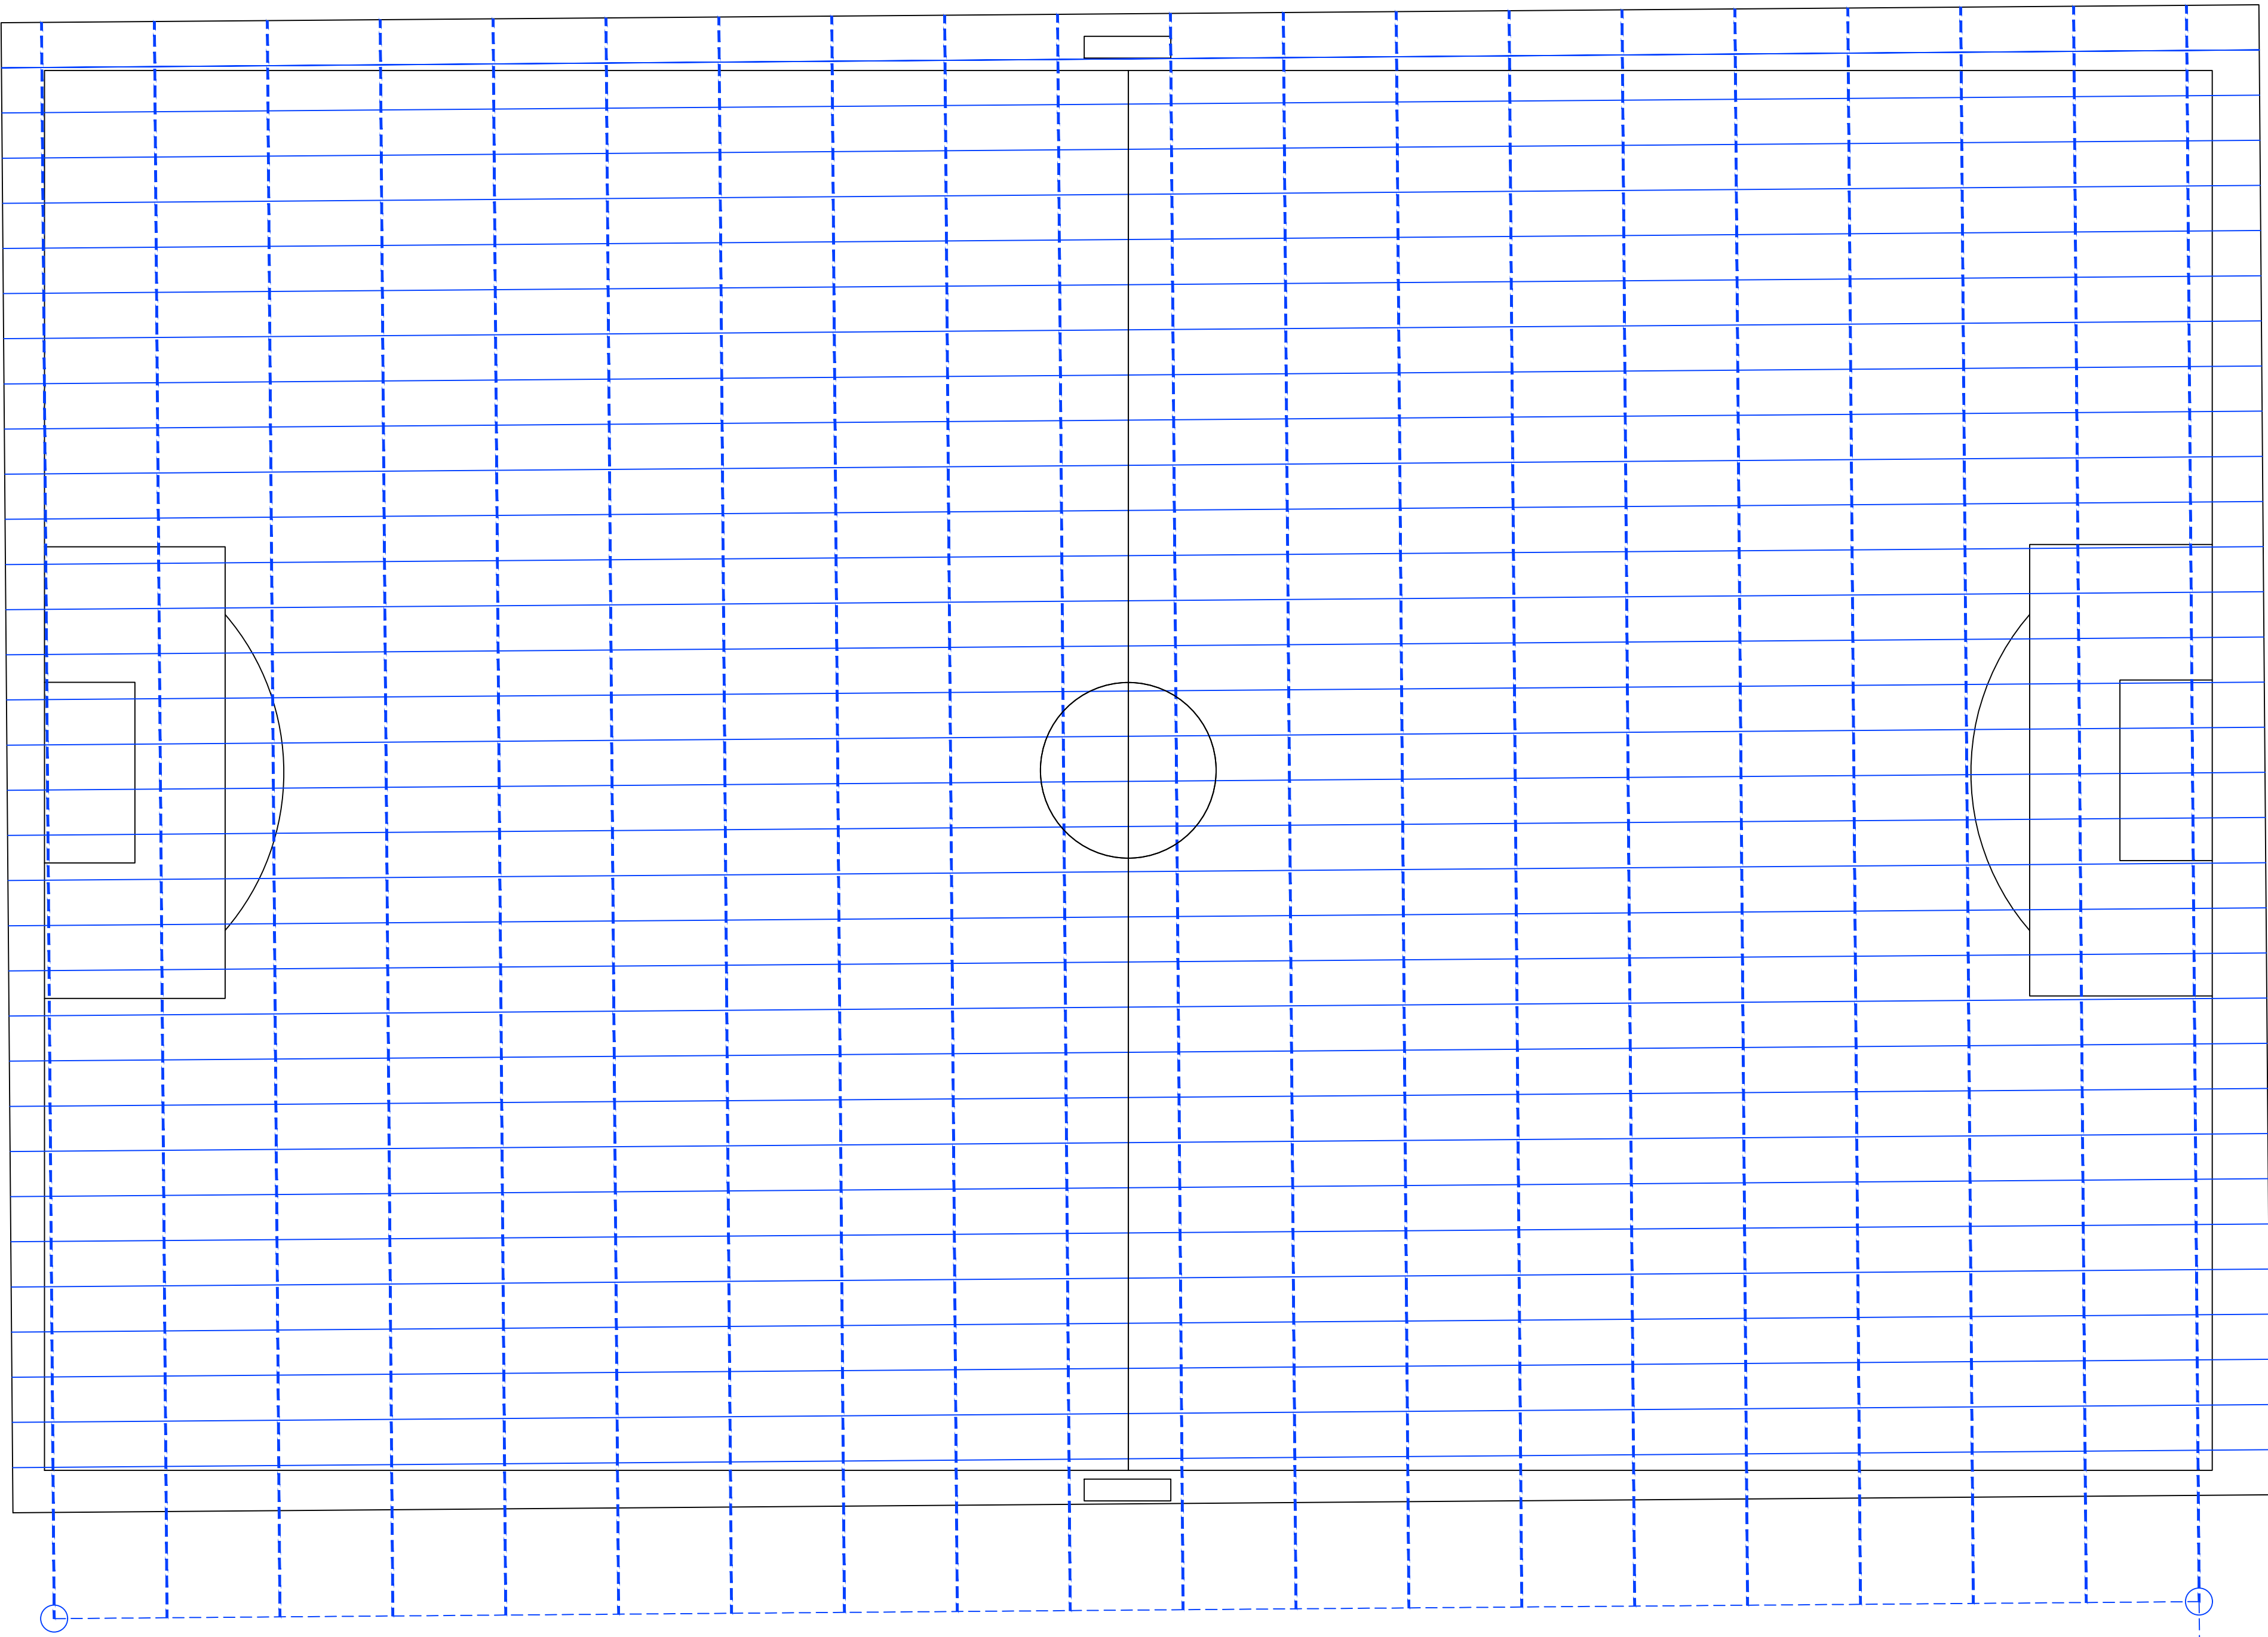


NOTE:
FOR DEPTH OF OVERLAYING IMPORTED MATERIAL REFER TO SPORTS PITCH SPECIFICATION BY PITCH CONTRACTOR


THIS DRAWING IS COPYRIGHT © CAMBRIA CONSULTING LTD.
DO NOT SCALE FROM THIS DRAWING.
CONTRACTORS MUST CHECK ALL DIMENSIONS ON SITE. ONLY FIGURED DIMENSIONS ARE TO BE WORKED FROM. DISCREPANCIES MUST BE REPORTED IMMEDIATELY TO CAMBRIA CONSULTING LIMITED BEFORE PROCEEDING.
THE CONTRACTOR IS TO REFER TO THE SPECIFICATION, FULL SCHEDULE OF RESIDUAL RISKS IN THE CONTRACT DOCUMENTATION AND ALSO TO INFORMATION FROM OTHER DESIGNERS, IN PARTICULAR THE M&E CONSULTANT REGARDING EXISTING LIVE SERVICES.
 THIS SYMBOL IS USED TO HIGHLIGHT INSTANCES OF RISK WITHIN THE CONSTRUCTION PROCESS.
ALWAYS CHECK FOR LATER REVISIONS OF THIS DRAWING.

KEY:
----- PERFORATED PIPE DRAINS
----- SAND SLITS


PITCH LAYOUT
SCALE: 1:200

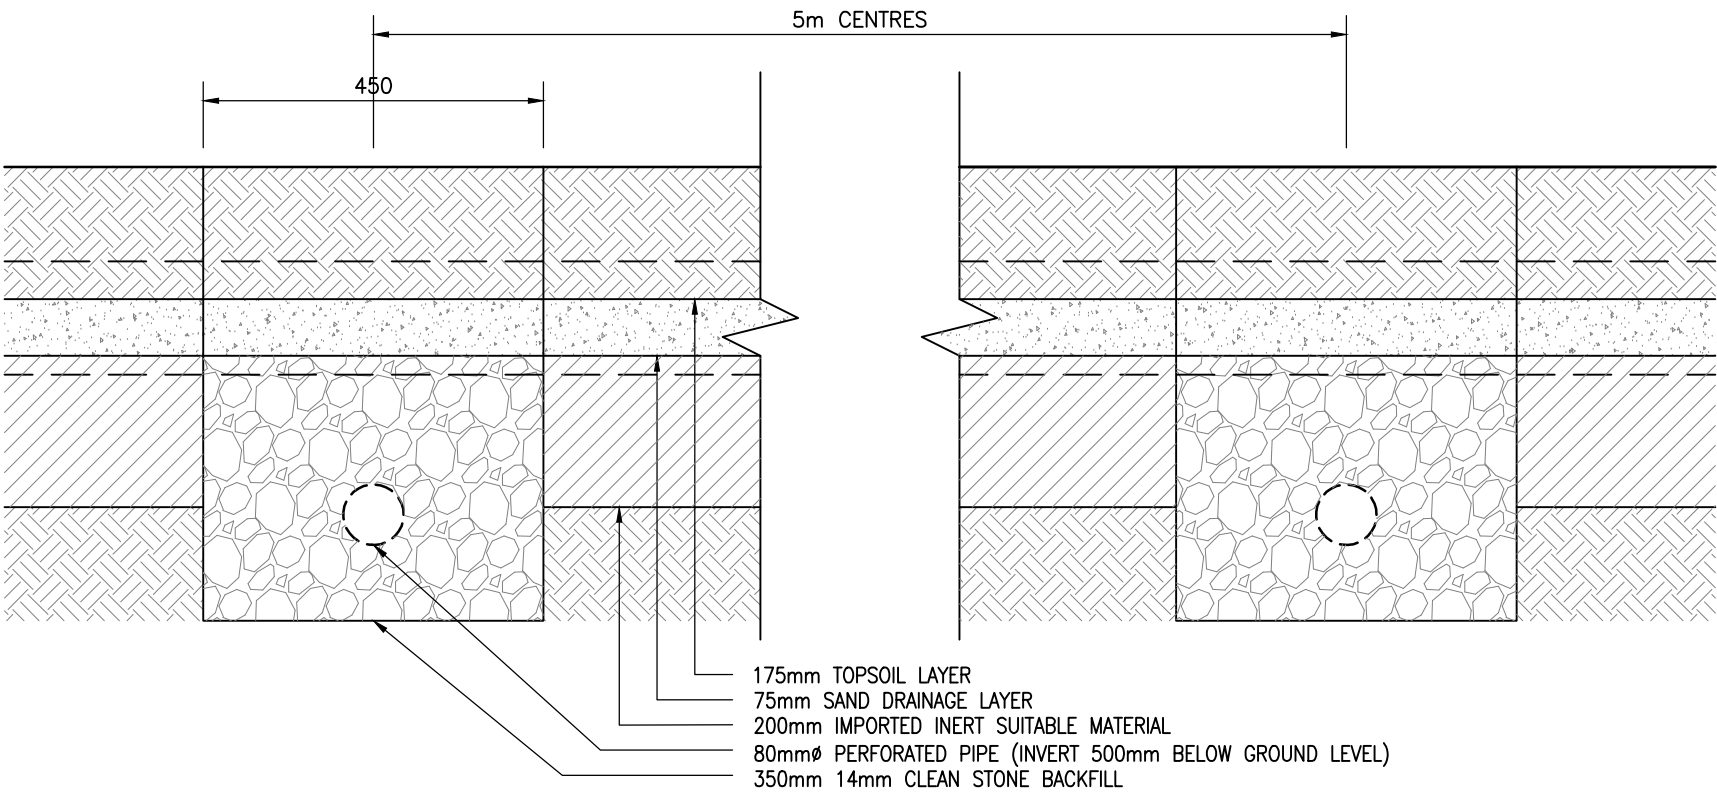

TYPICAL SECTION THROUGH PITCH PIPE DRAINS
SCALE: 1:10

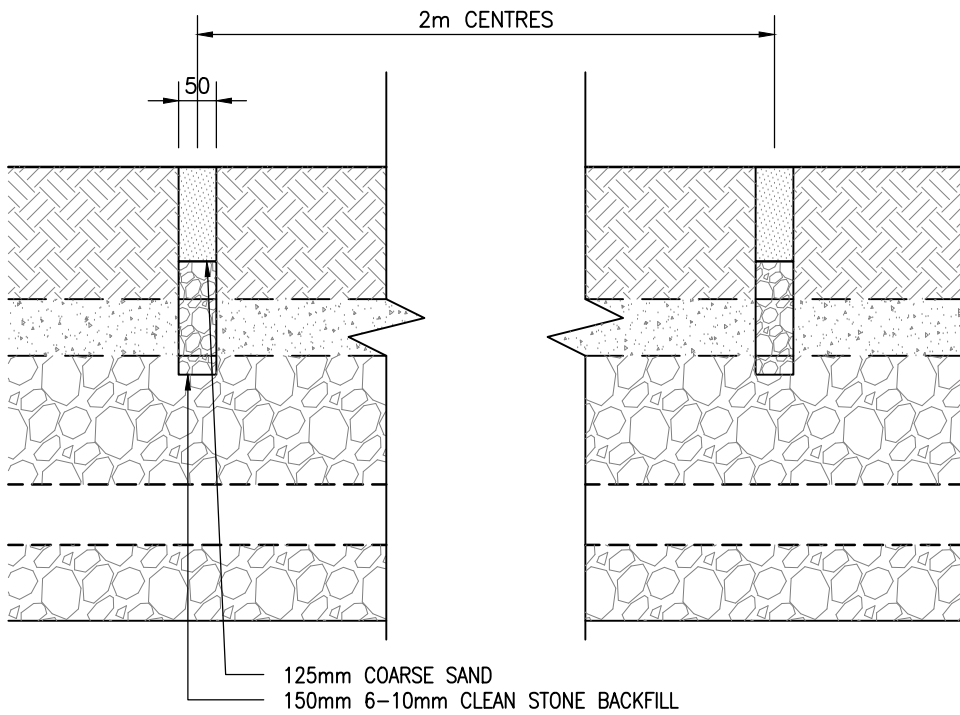

TYPICAL SECTION THROUGH SAND SLITS
SCALE: 1:10

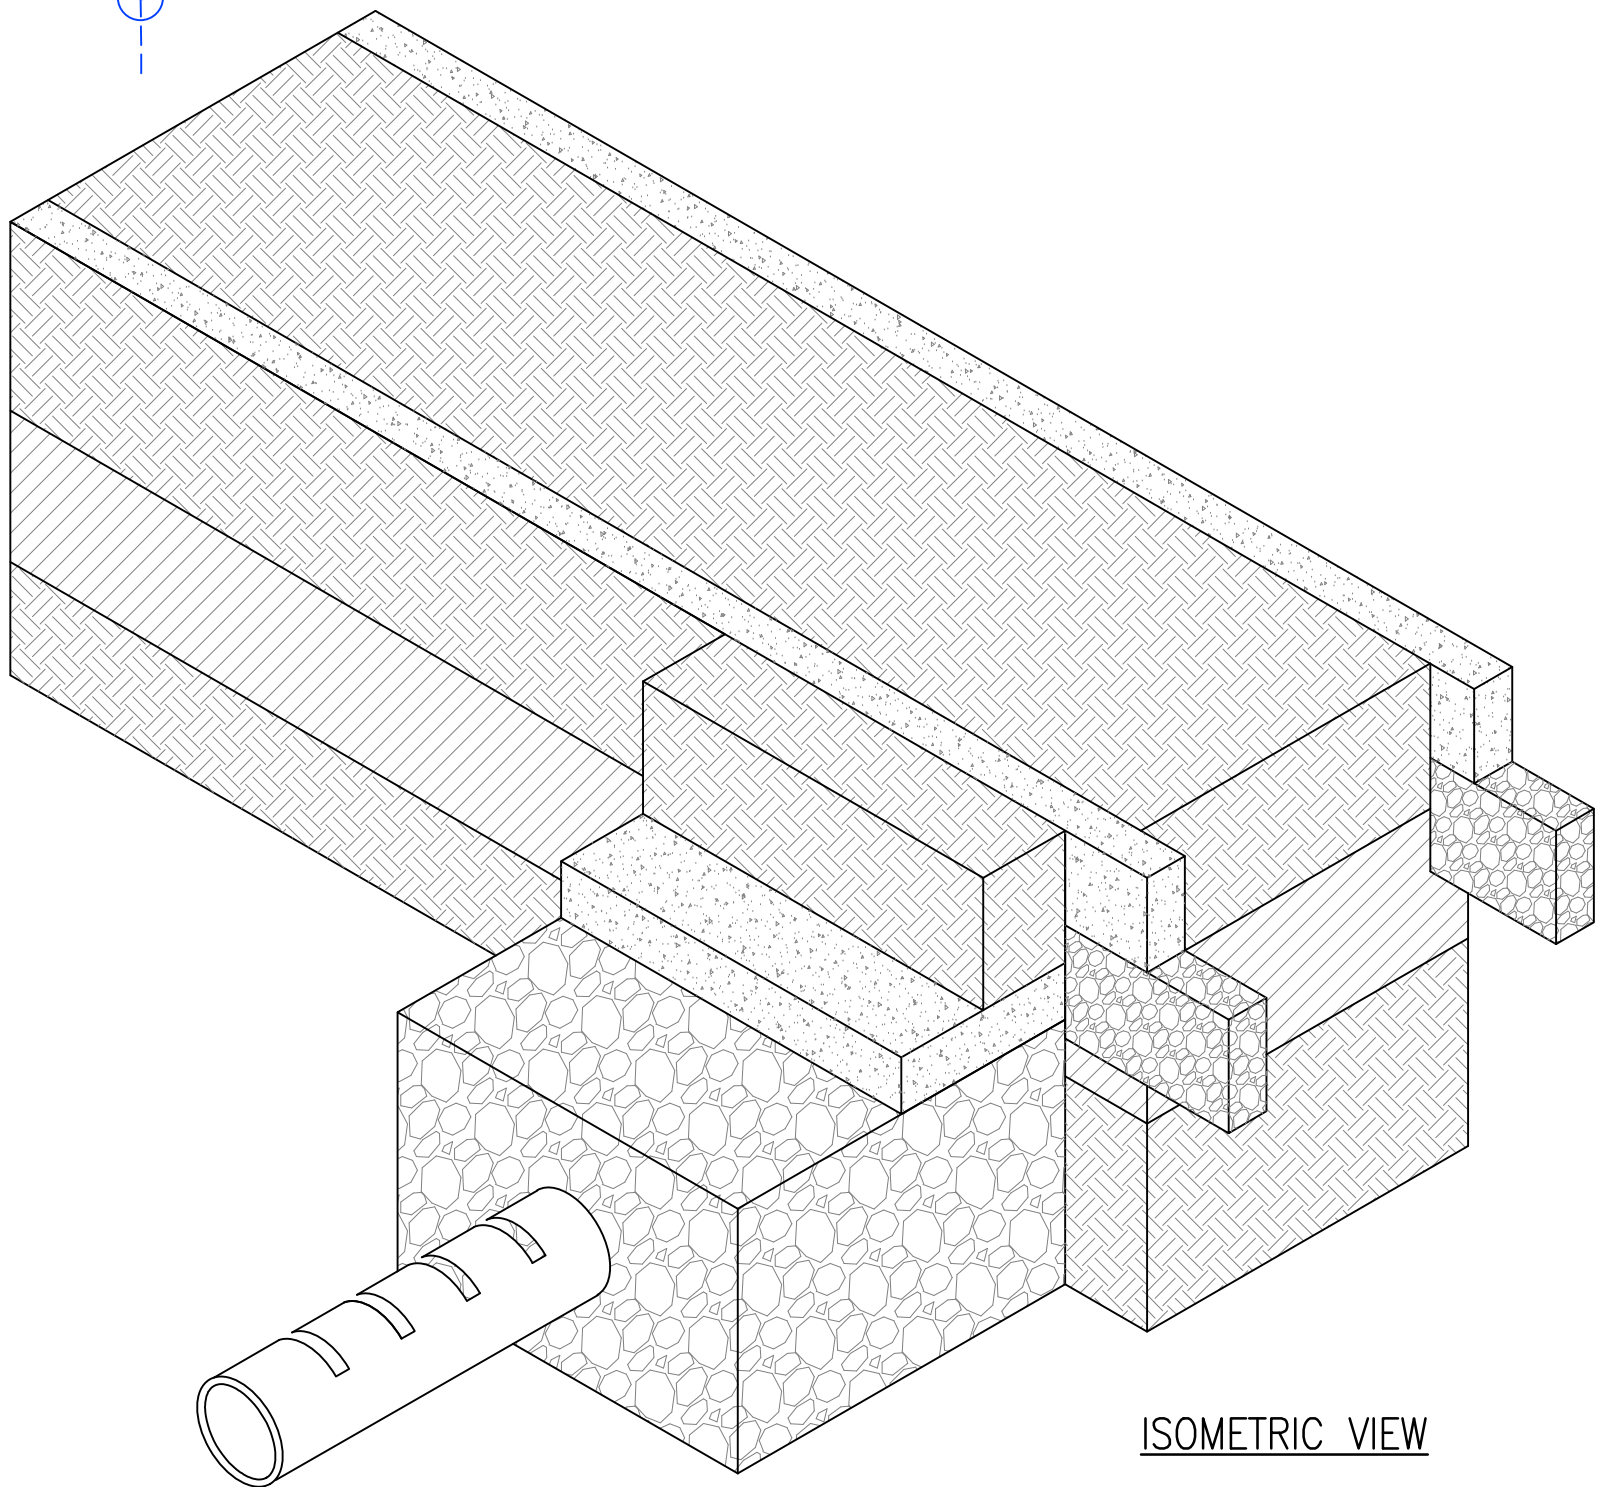

ISOMETRIC VIEW

P02	PLANNING APPLICATION SUBMISSION.	LW	RJ	BW
P01	FIRST ISSUE.	LW	RJ	BW
Rev.	Description	By	Chk	App

Client:
MORGAN SINDALL

Project:
GOETRE PRIMARY SCHOOL CC2538

Drawing Title:
PITCH DRAINAGE CONSTRUCTION DETAILS

Drawing No.
26CB01 CAM 52 XX D C 1105

Project	Originator	Function	Spatial	Form	Disc.	Number

Status Code:	Revision:	Scale @A1:	Rev.
S4	PLANNING	1:500	P02

CAMBRIA
Constructive Thinking
Civil & Structural Engineers
Cambria House
16 Plas St. Pol de Leon
Penarth Marina
Cardiff, CF64 1TR
T 029 2009 3333
E admin@cambria.co.uk
W www.cambria.co.uk
@cambriauk
uk.linkedin.com/in/cambriauk