


PROPOSED SECTION

SCALE 1:50

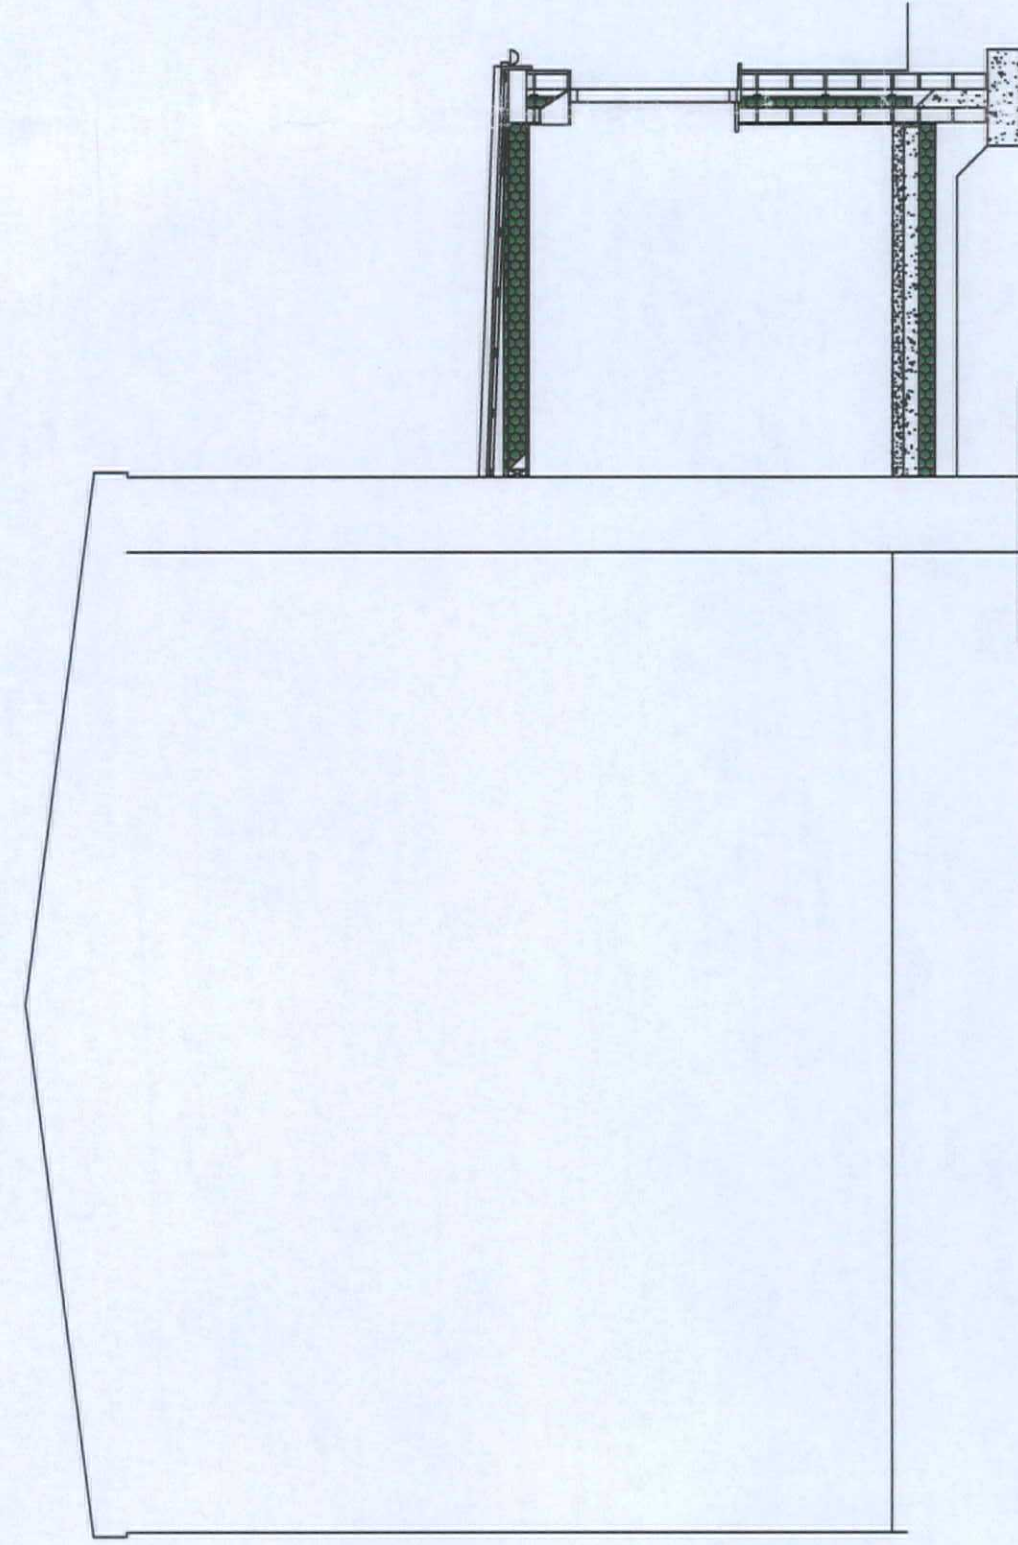

PROPOSED FIRST FLOOR

