


PROPOSED SIDE ELEVATION

SCALE 1:50

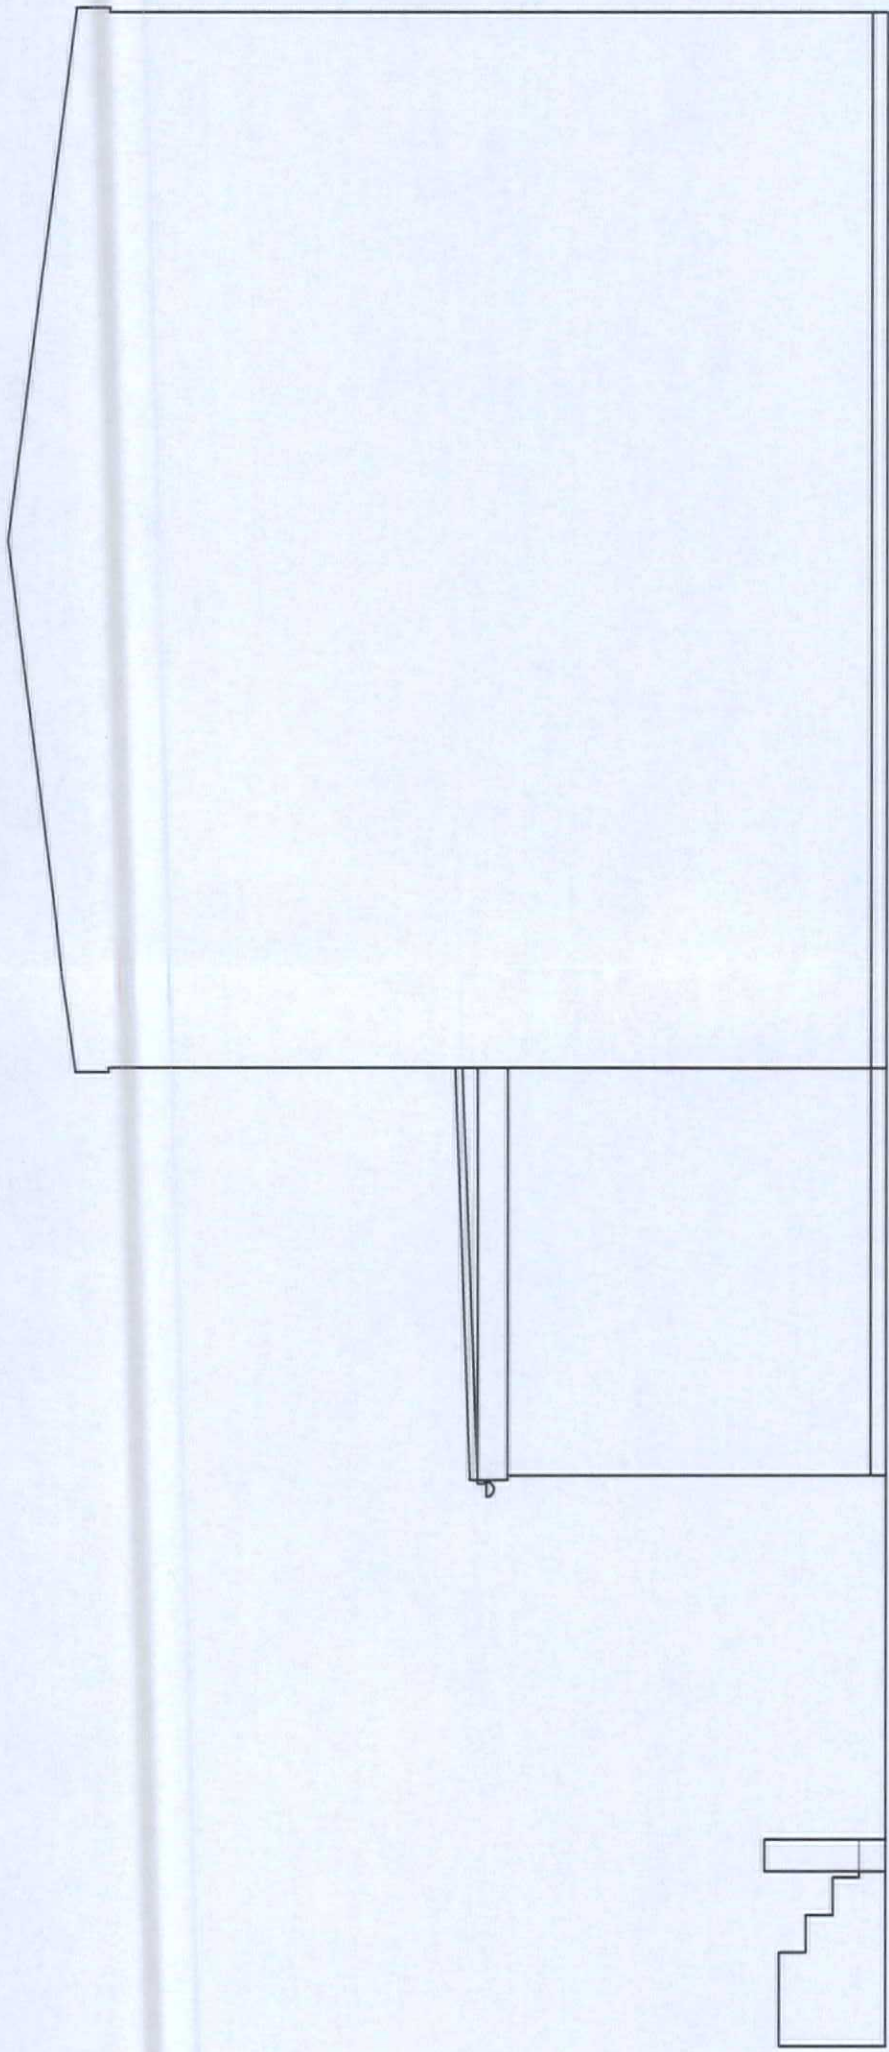

PROPOSED SIDE ELEVATION

