

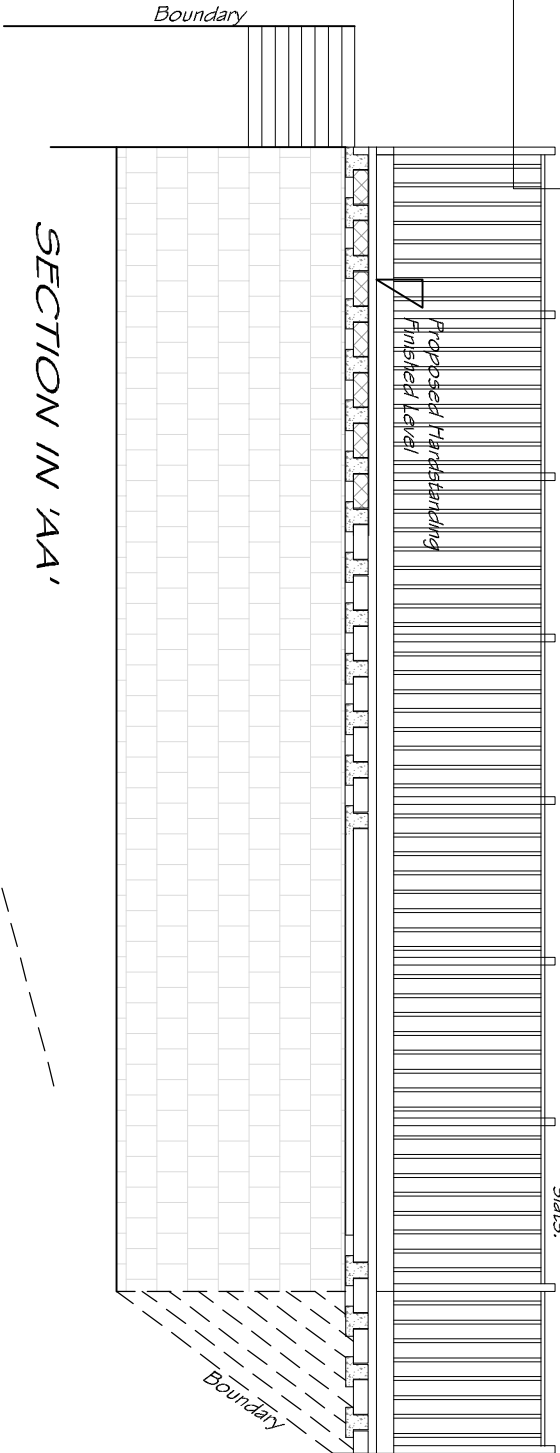


PROPOSED OFF STREET PARKING
AT:
30, GARDEN CITY,
PENYDAREN,
MERTHYR TYDFIL

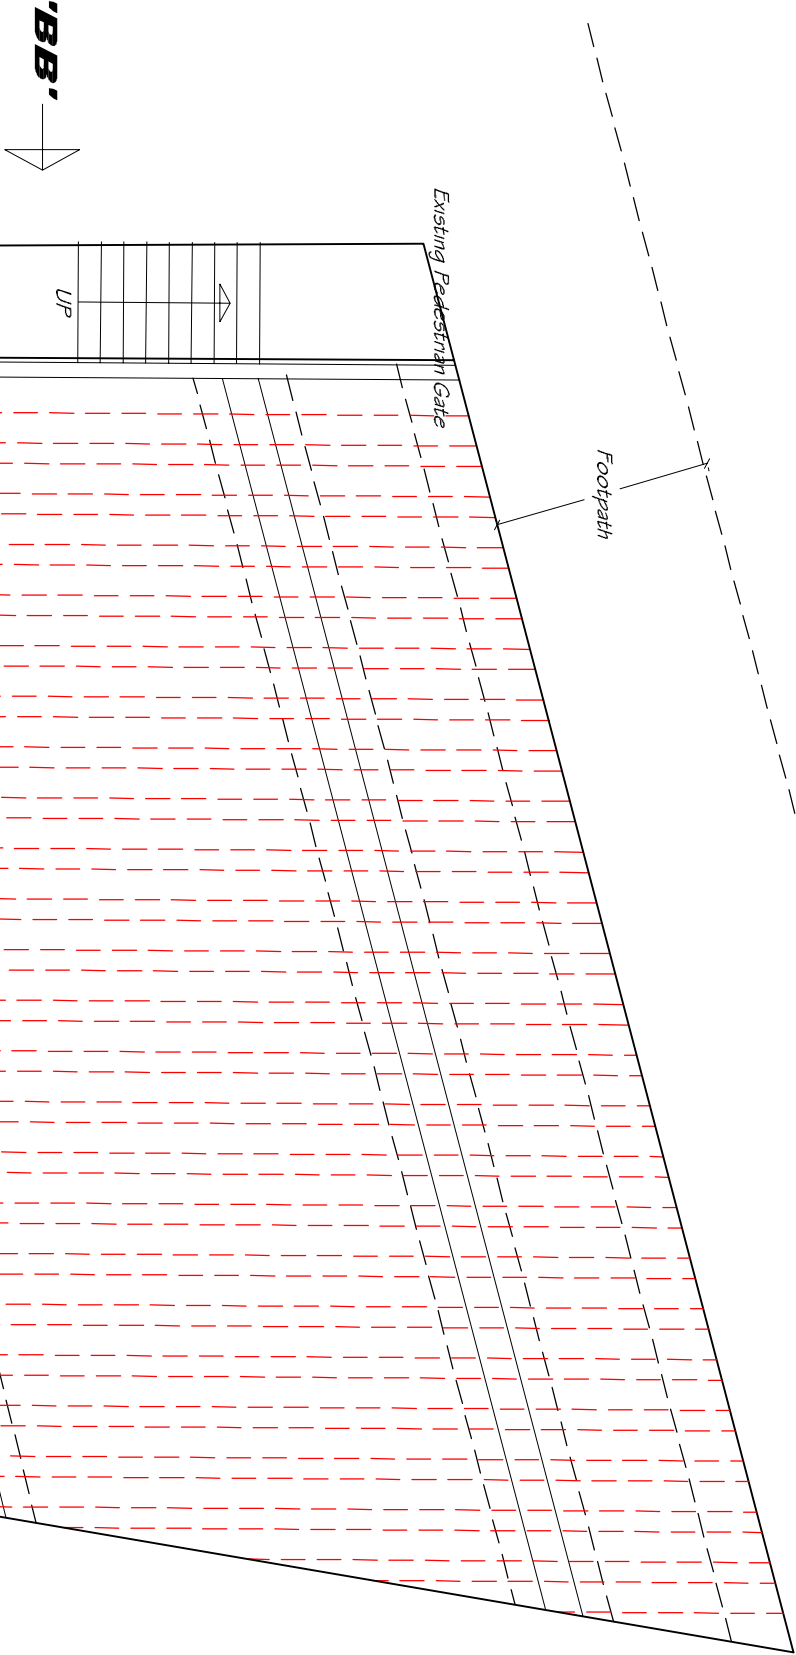

HARDSTANDING CONSTRUCTION
50mm bitumen tarmacadam finish on proprietary Block and Beam floor. The design of this construction to be verified by the manufacturers.
The sides (shown hatched) to be dense concrete blockwork off a concrete foundation or timber vertical slats.

The support walls to be 215mm dense concrete built off 600x250mm C20 concrete strip foundations, the same size foundation to be laid at back of existing footpath to support the end of proprietary concrete beams.

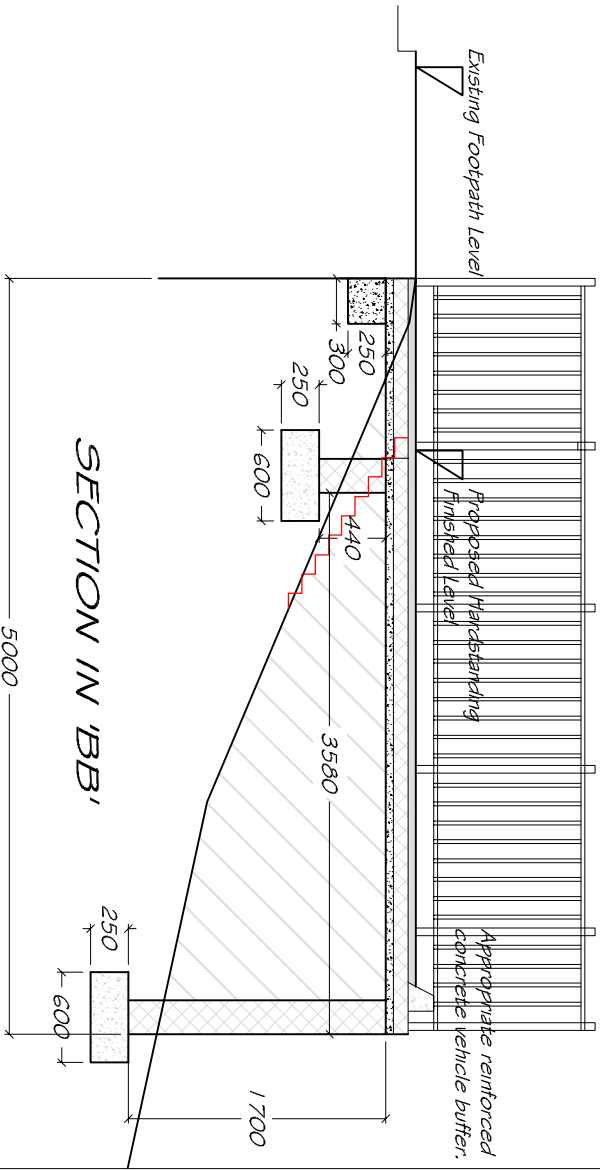

LOCATION PLAN 1:1250