
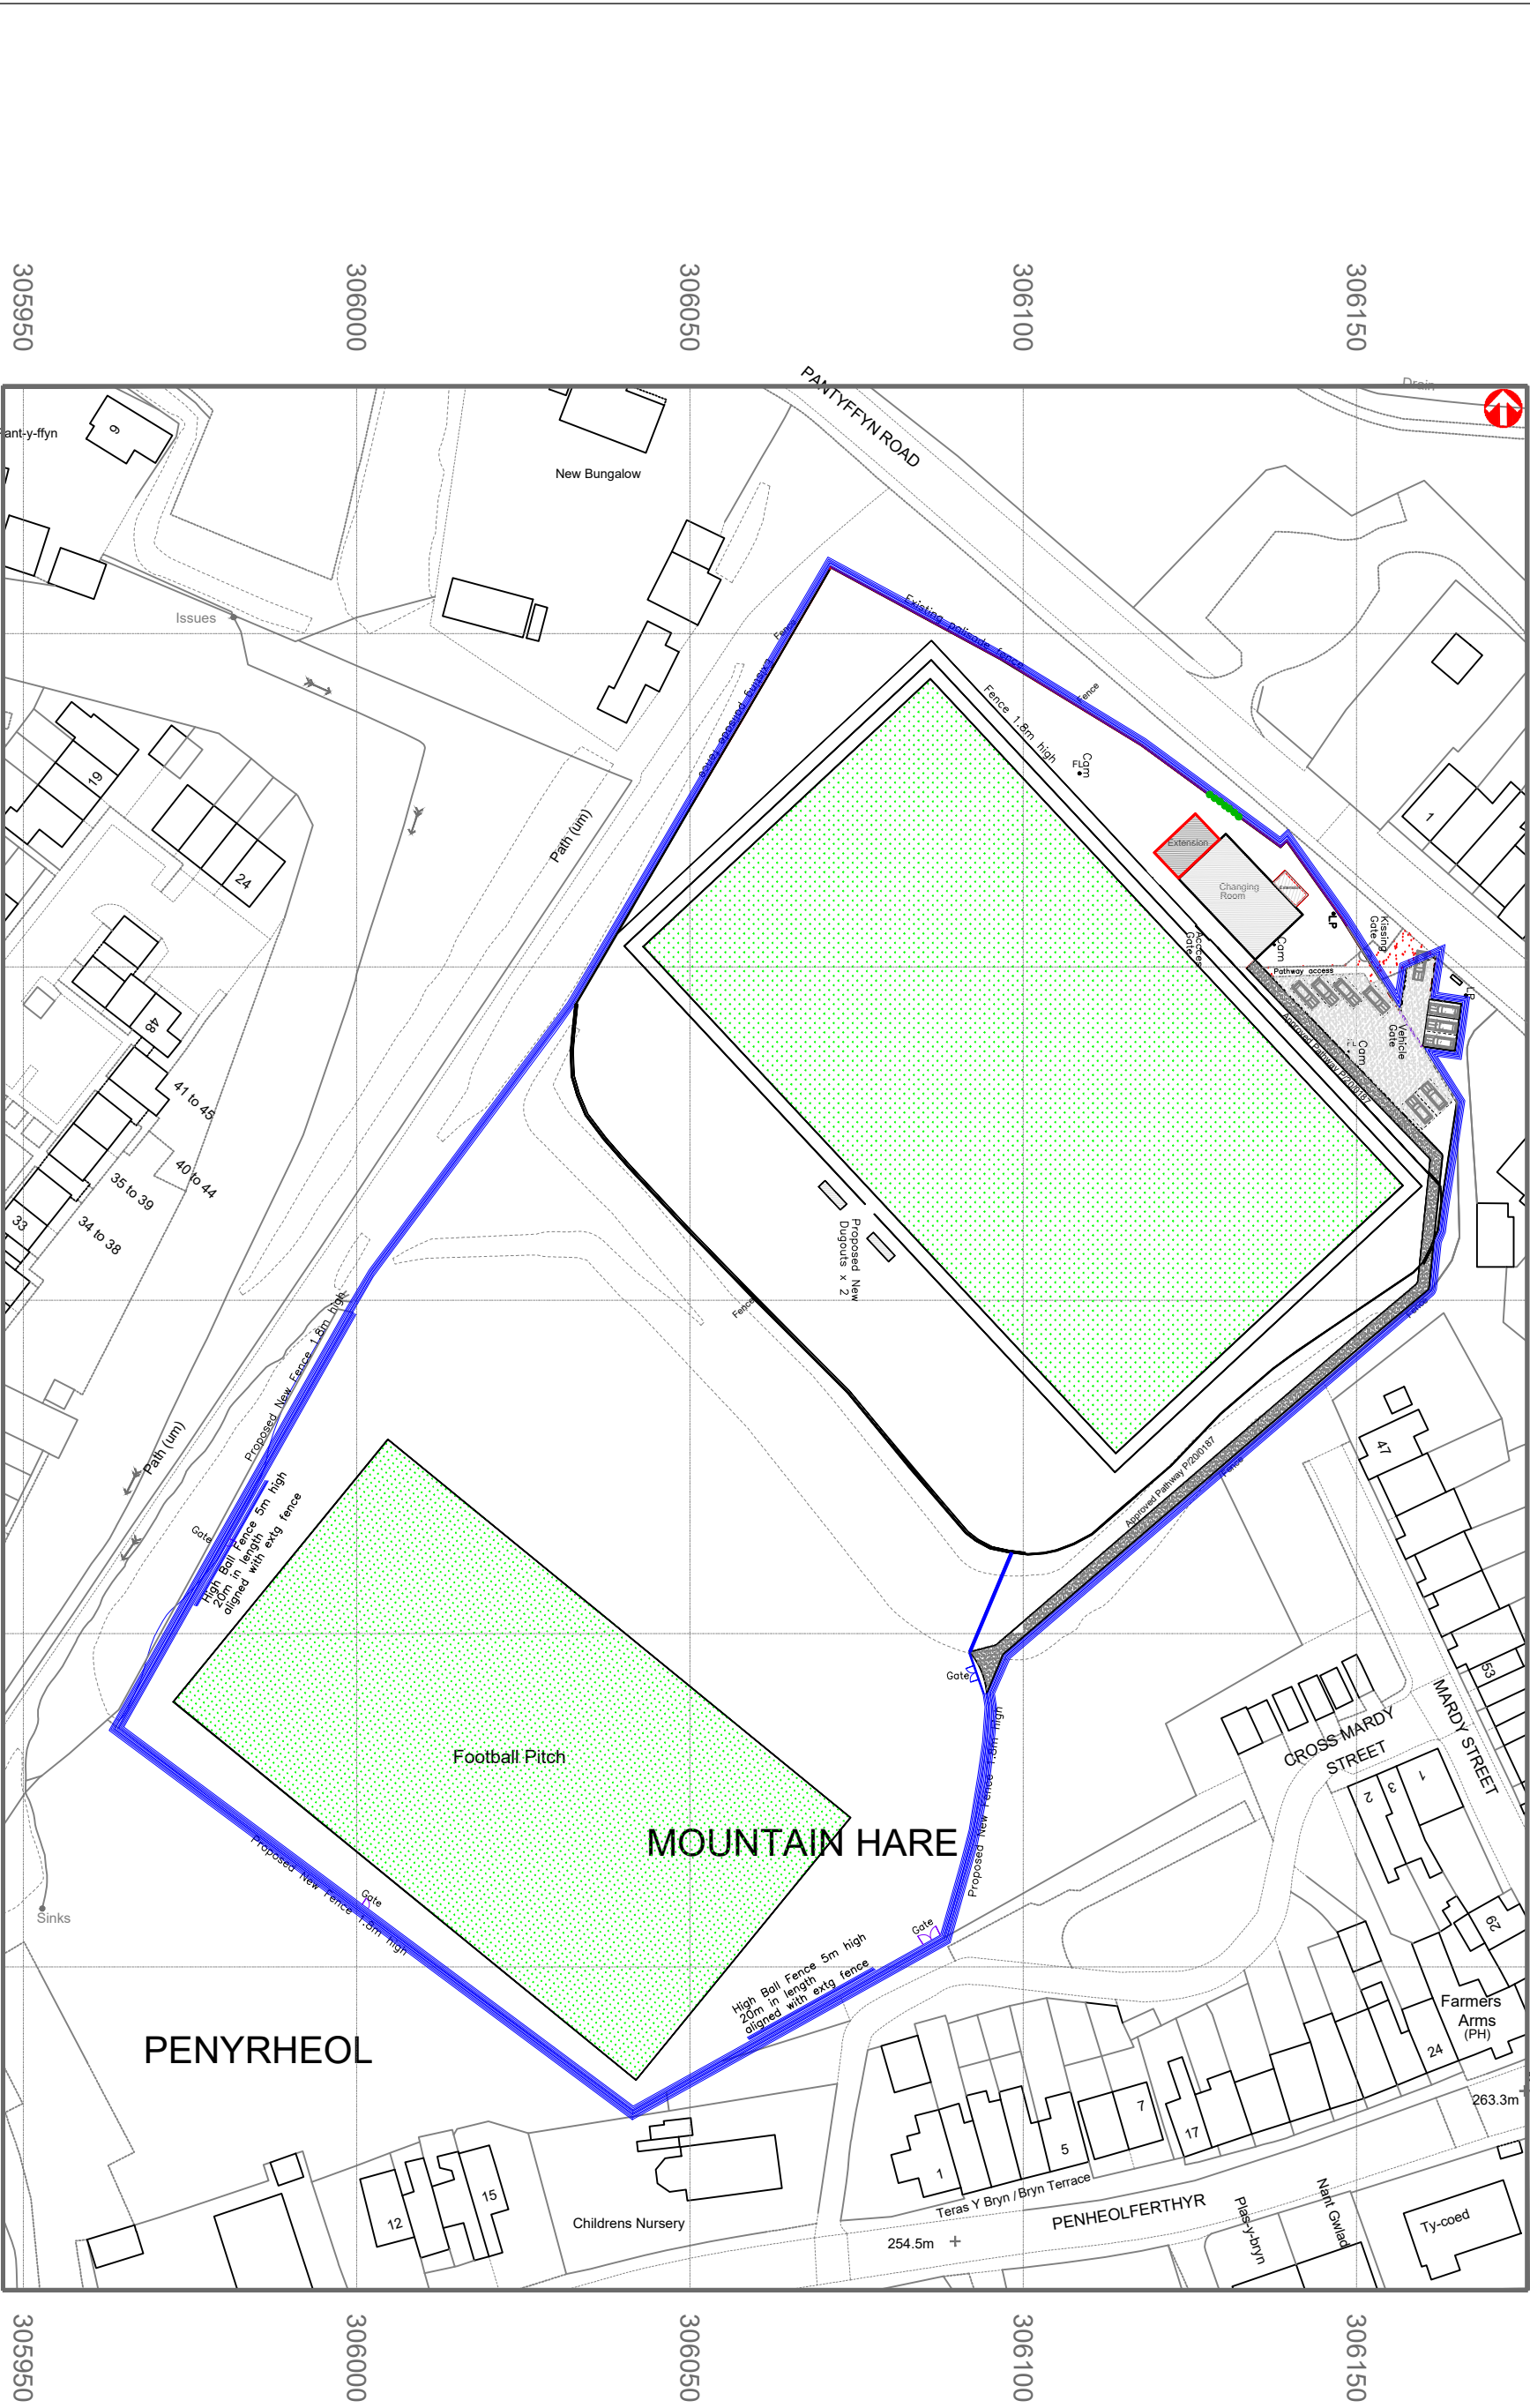


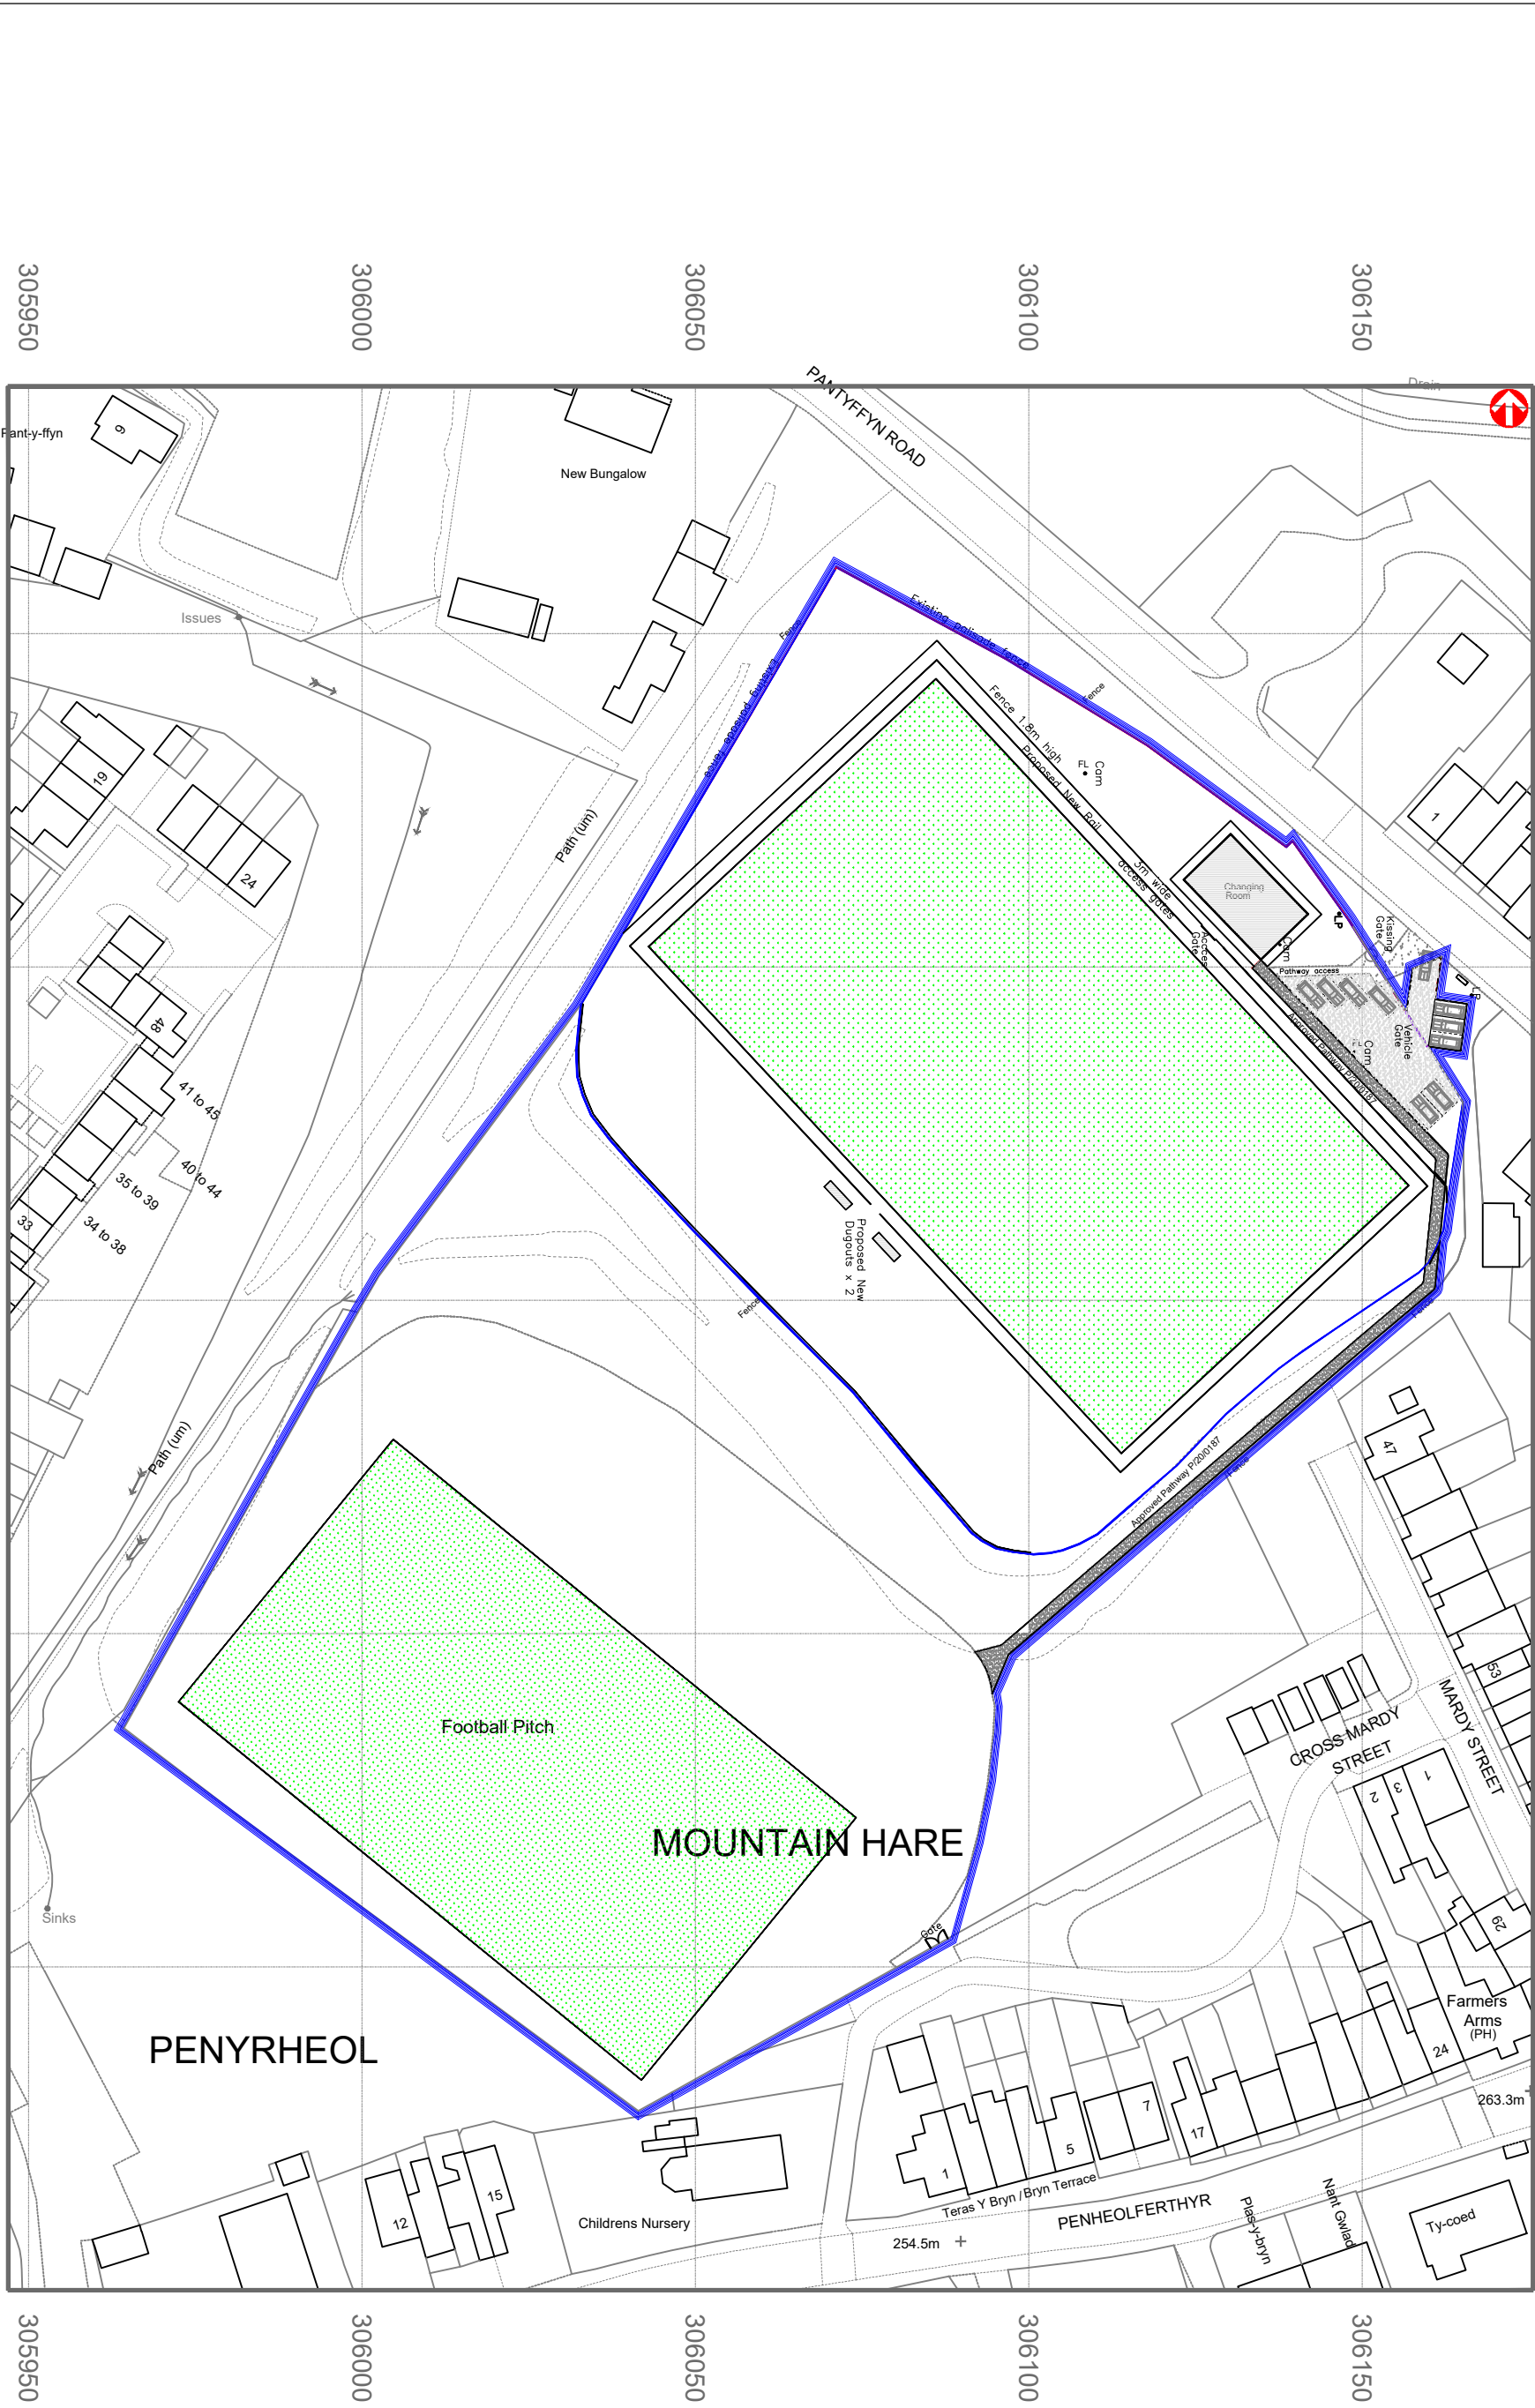

SO0606
206287

206250

206200

206150

206100

206050

Finishes	
Roof:	Can tile matching extg
External walls:	Render matching extg
Windows/Doors:	Grey
Fascia:	White uPVC
RWG's:	Black uPVC
Enclosure:	Steel post and mesh panels in green matching extg

Address
SO 06148 06194
Mountain Hare Playing Fields
Mansfield Terrace
Merthyr Tydfil CF47 0LB

Project
Proposed new extensions to
changing rooms with internal
re-arranged layout and
Alterations

Drawing Status: FOR PLANNING PURPOSES ONLY

Drawn by	Date	Scale
PT	FEB 25	1:1000
Title	Paper	
Existing & Proposed Plan	A2	
Drwg No		MT HARE REN-EXT 05A