




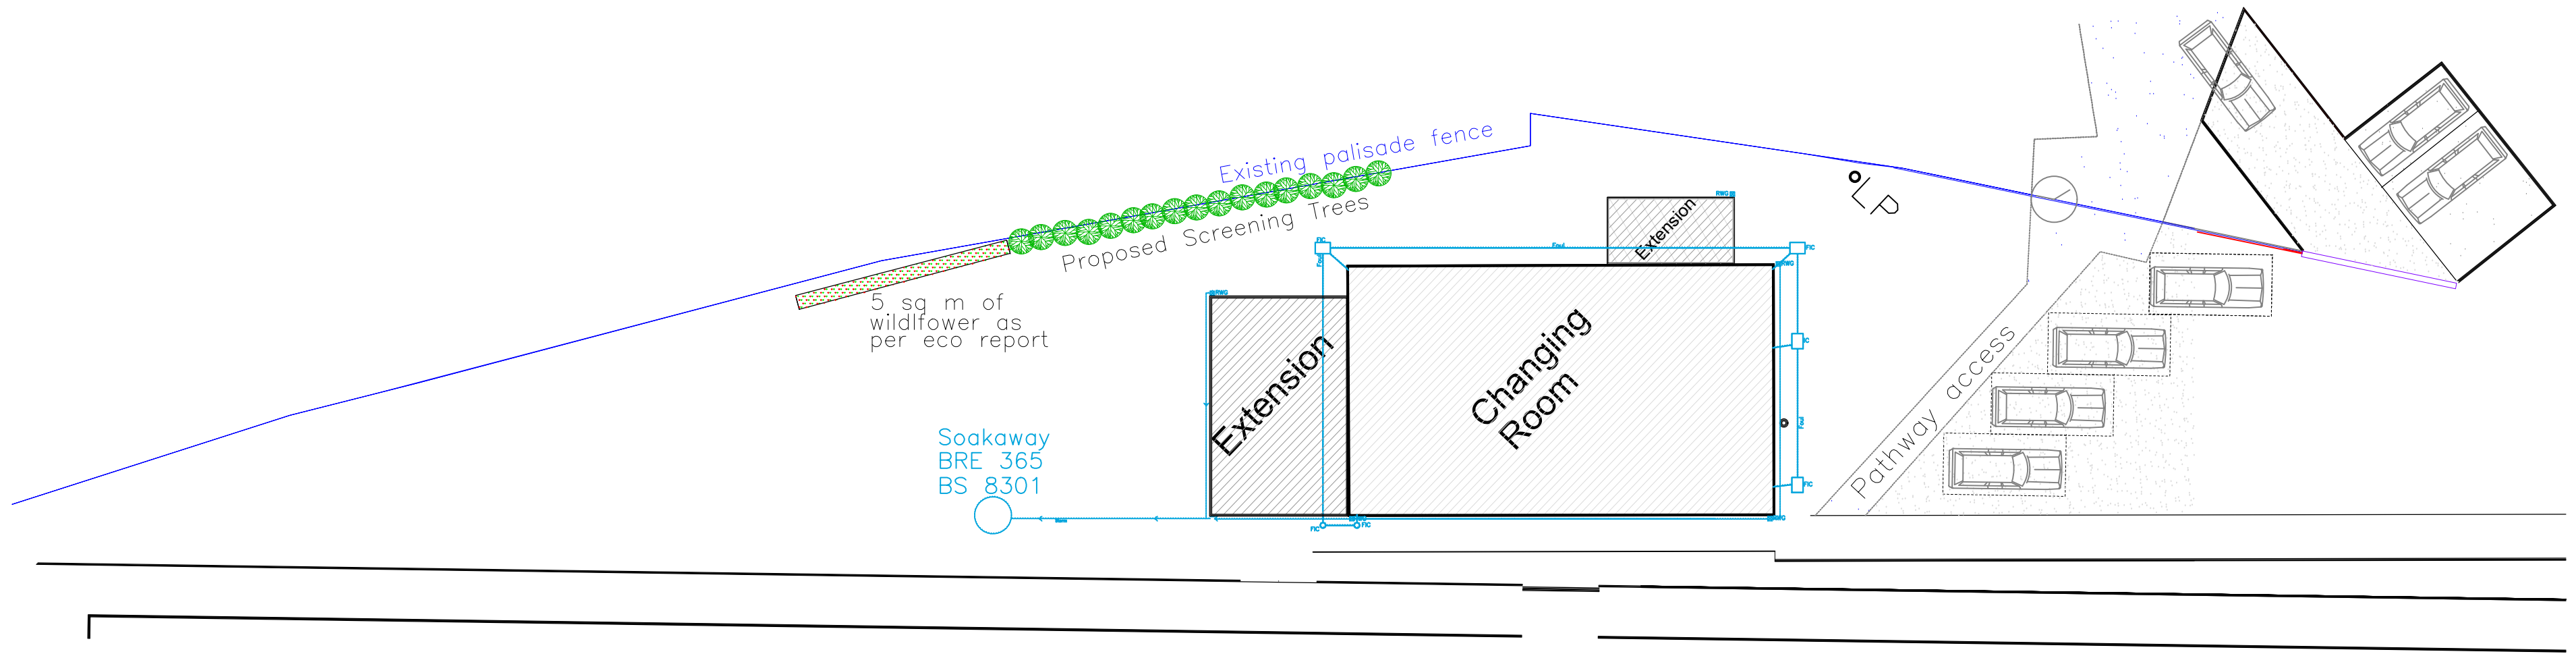

Proposed Partial Block Plan
1:200

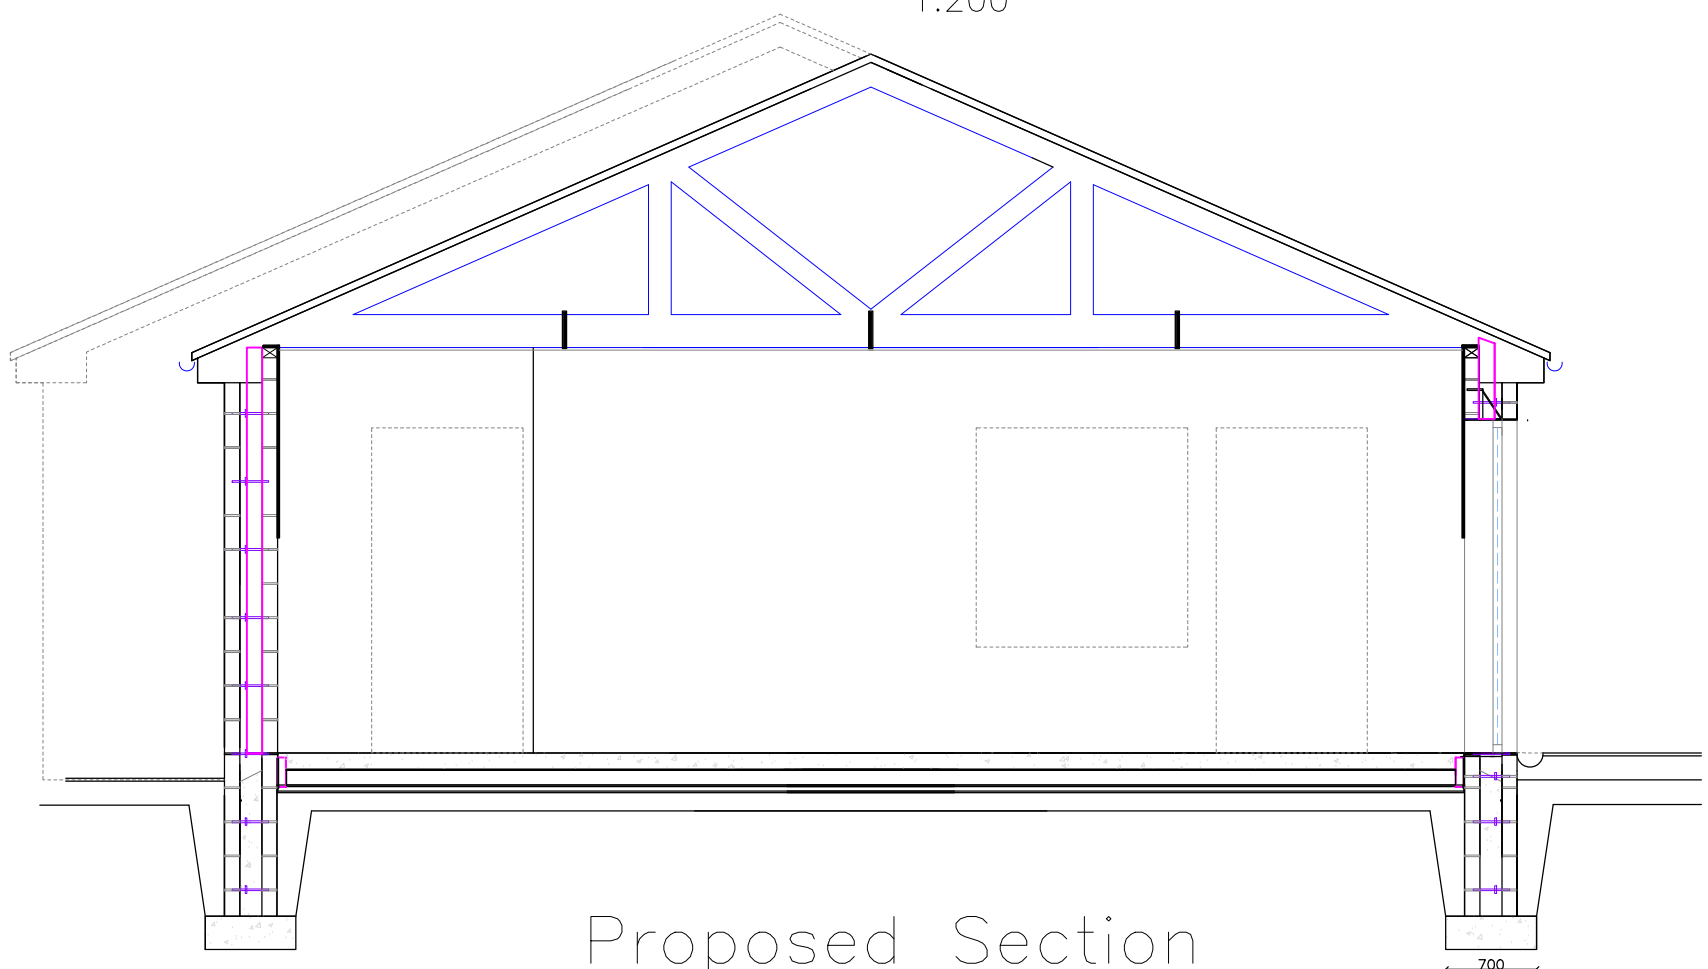

Proposed Section
1:50

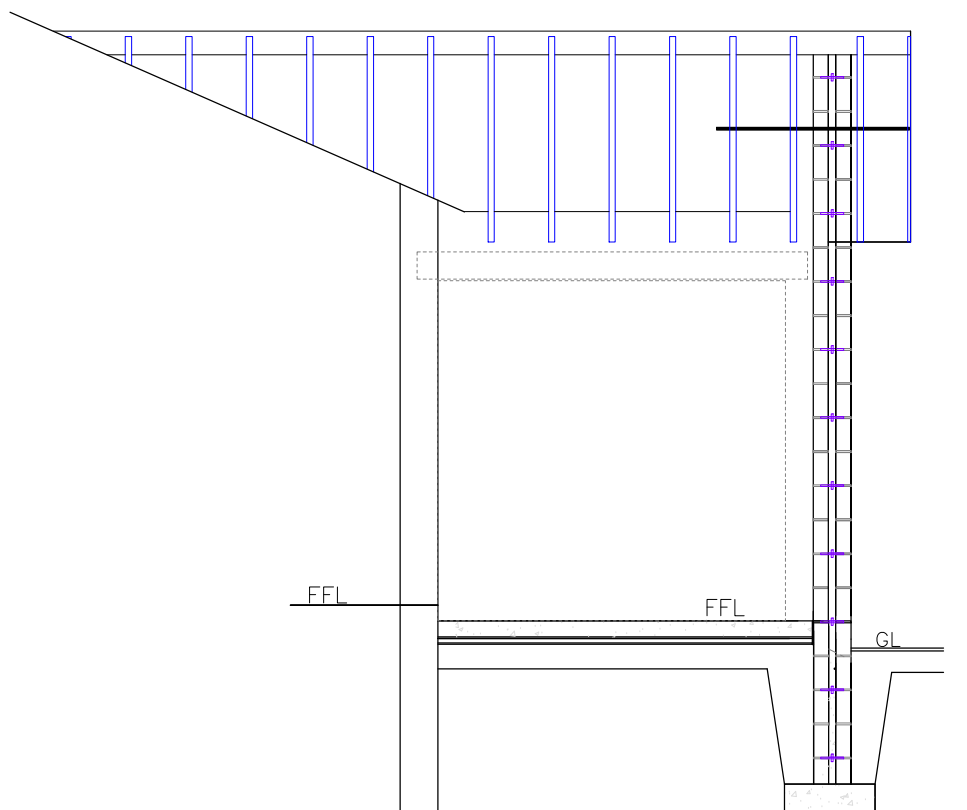

Proposed Section
1:50

Finishes	
Roof:	Con tile matching extg
External walls:	Render matching extg
Windows/Doors:	Grey
Fascia:	White uPVC
RWG's:	Black uPVC

	
Address SO 06148 06194 Mountain Hare Playing Fields Mansfield Terrace Merthyr Tydfil CF47 0LB	
Project Proposed new extensions to changing rooms with internal re-arranged layout and Alterations	
Drawing Status: FOR B CON PURPOSES ONLY	
Drawn by PT	Date FEB 25
Scale 1:50 1:200	
Title Proposed Sections and Details	
Paper A2	
Draw No MT HARE REN-EXT BC 04B	