


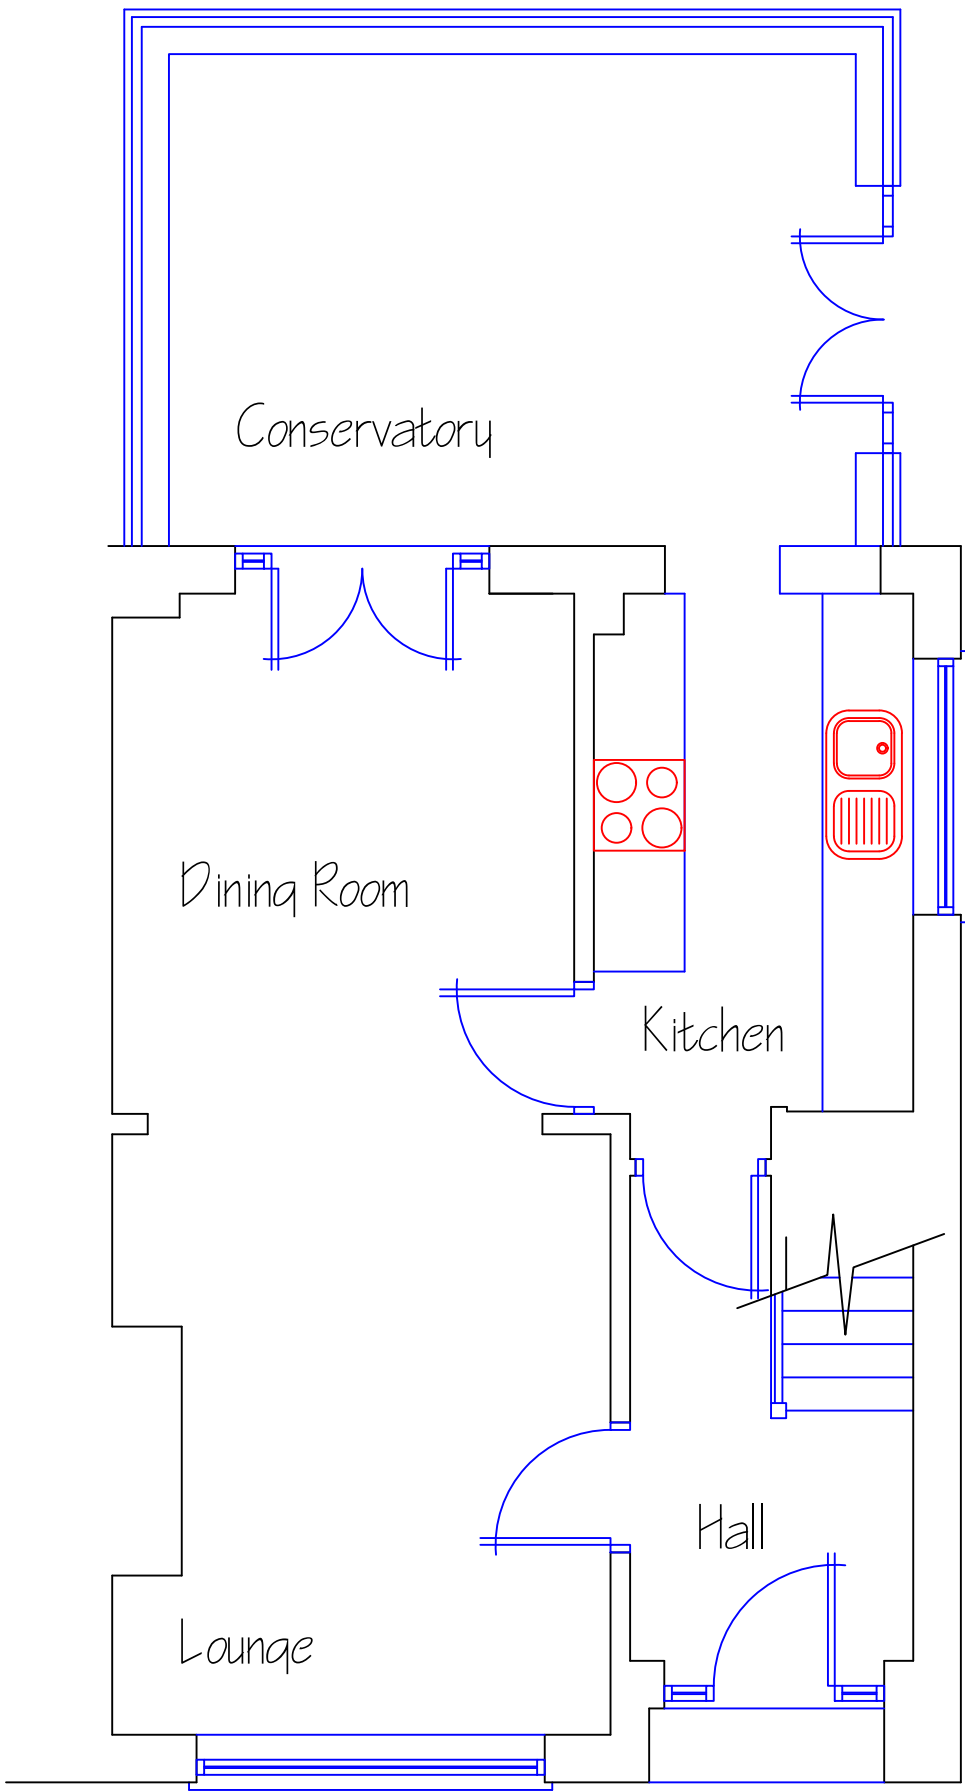

Existing GFL Plan



ORIEL DESIGN LIMITED

The Studio, No. 1 Sycamore Street,
Taffs Well, CF15 7PU

tel: 029 2038 8863 email: info@orielarchitects.co.uk

SINGLE STOREY EXTENSION

62, WESTWOOD DRIVE,
TREHARRIS. CF46 5BL.

EXISTING GFL PLAN

Drg No. 1081/10 | Rev: | Scale: 1:50@A3 | Date: May 2026
 DO NOT SCALE THIS DRAWING IS COPYRIGHT

Chartered Architect
 Project Manager
 Project Architect