

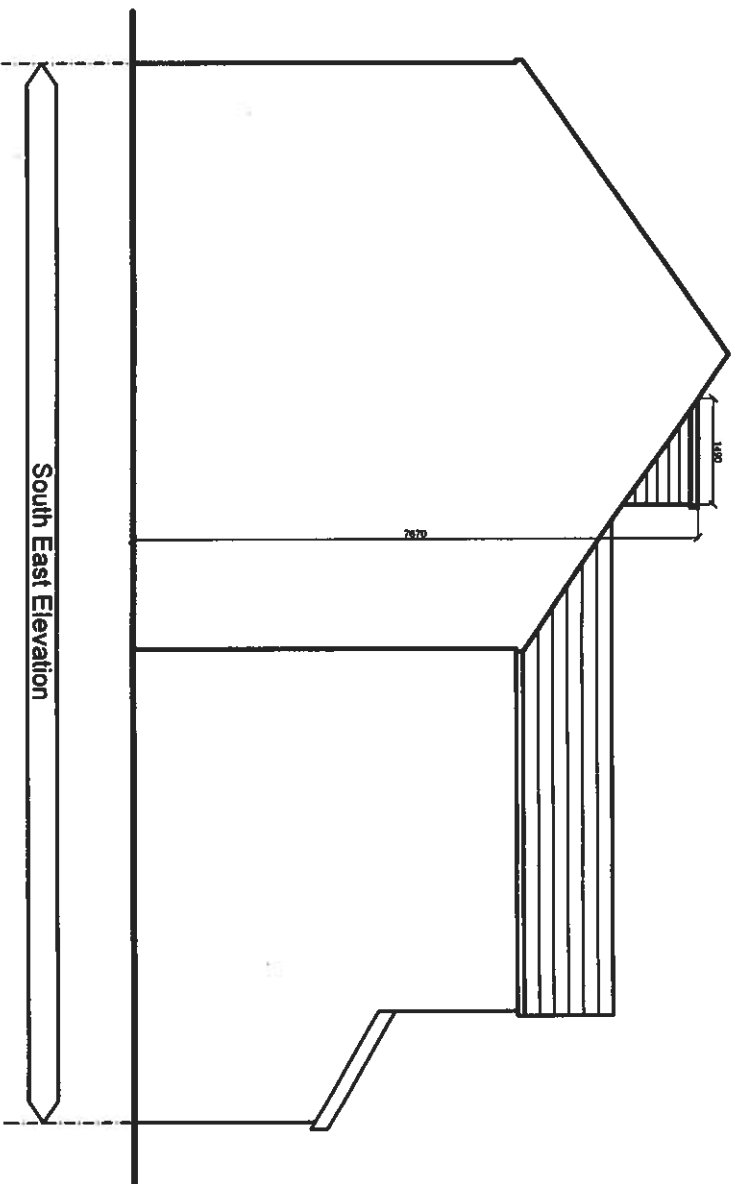


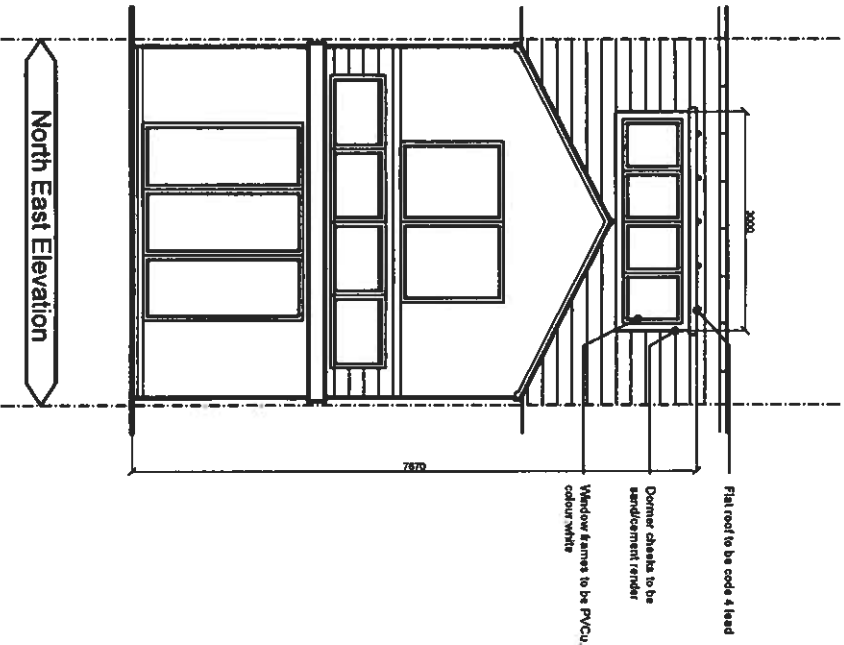

Elevations as Proposed

Scale 1:100

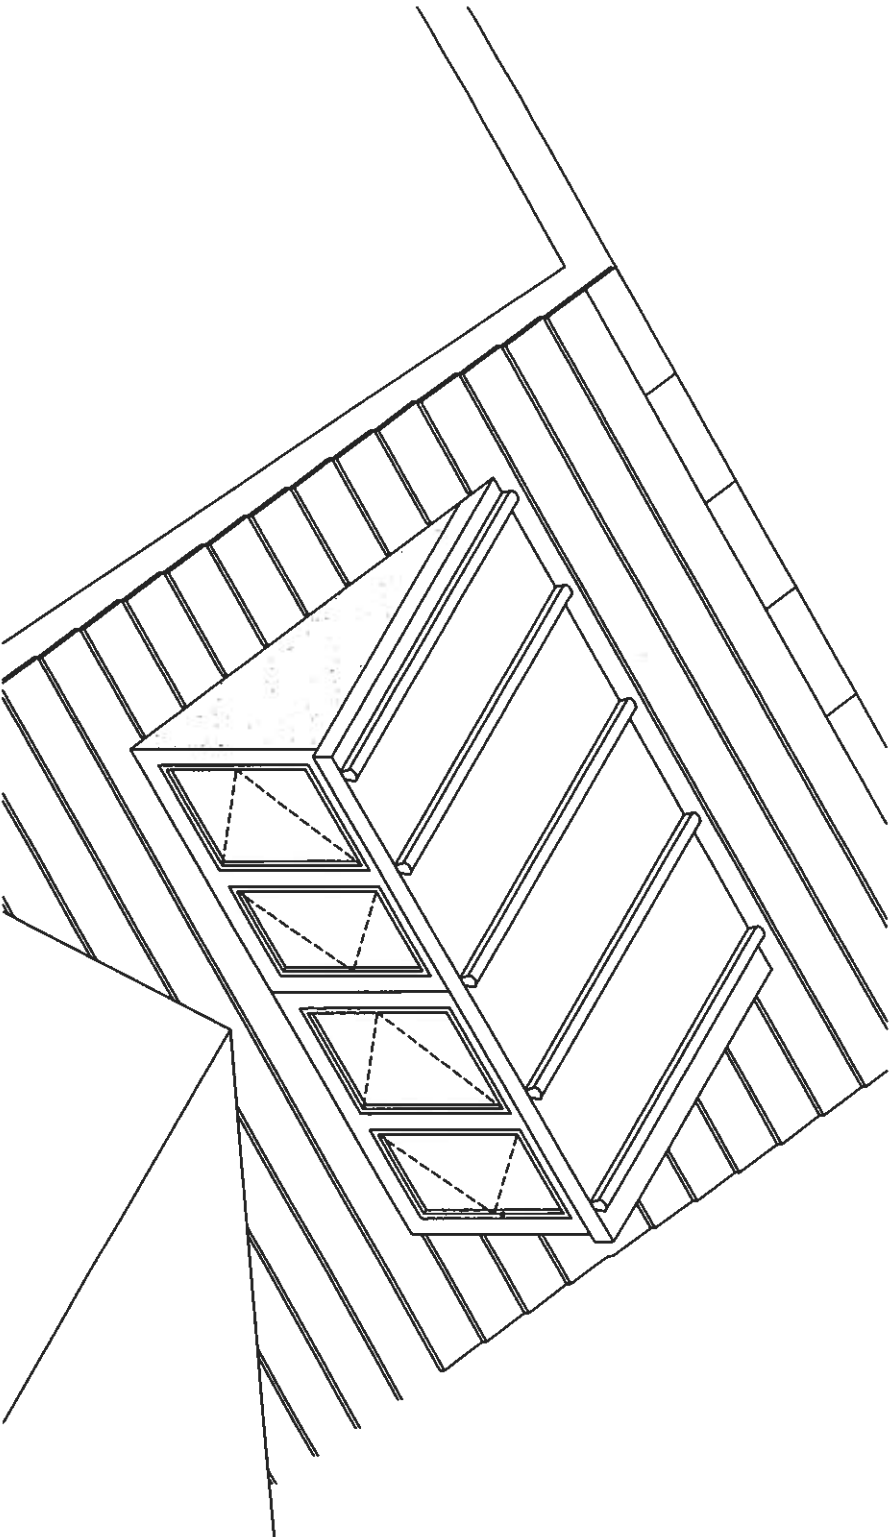

KEY

Roof: Code 4 lead flashing, treated with anti-patination oil

Dormer Cheeks: Sand/cement render

Windows: PVCu frames, colour White

Revision	Description	Date

Project Proposed Dormer Roof Addition		
Title 45 Taldwyn Terrace, Troedymliw, Merthyr Tydfil, CF48 4LL		

Drawn by PTB	Checked -	Status Preliminary
Drawing Number TT45/001	Revision -	Scale 1:100 @ A3
Date 28/06/2025		