


1081/21A

REVISIONS
Rev: A 12/06 Client Review

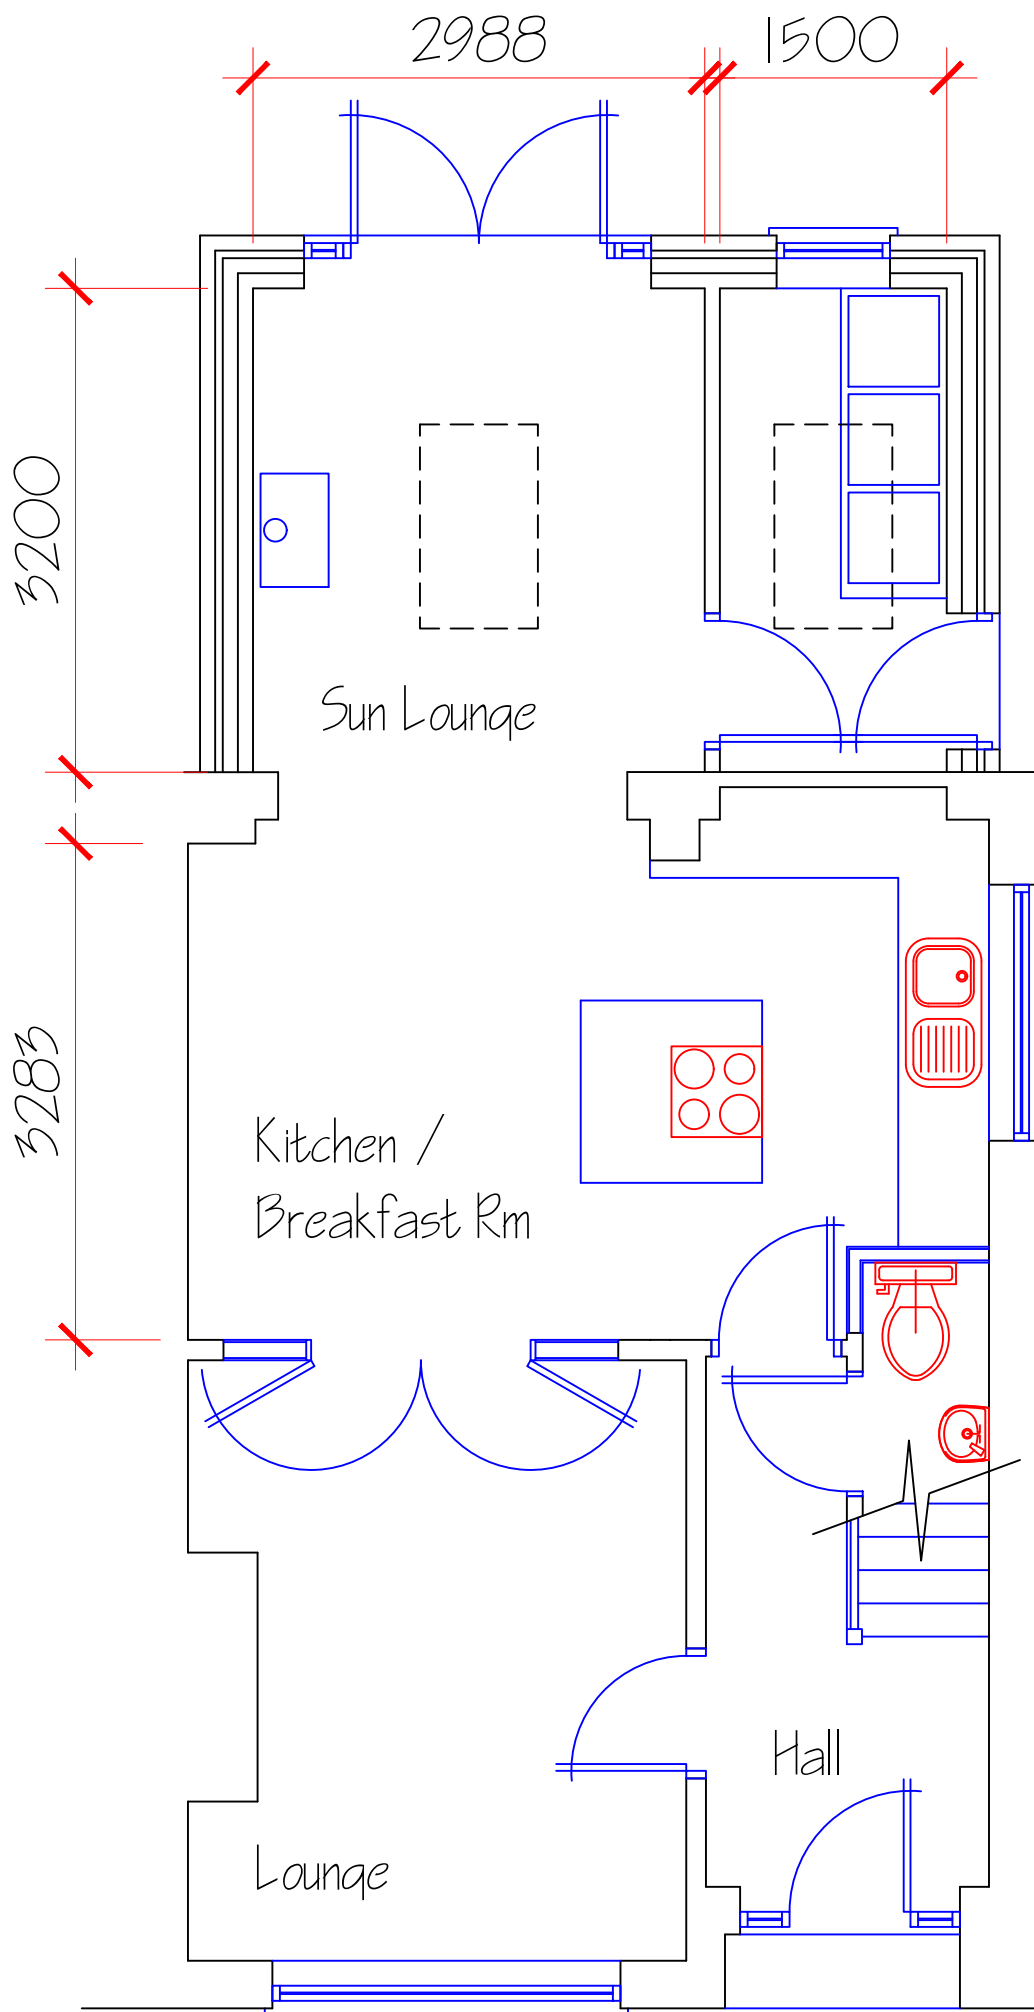

Understair Cloakroom subject to additional measurements.

Proposed GFL Plan



ORIEL DESIGN LIMITED
The Studio, No. 1 Sycamore Street,
Tafts Well, CF15 7PU
tel: 029 2038 8863 email: info@orielarchitects.co.uk

SINGLE STOREY EXTENSION
62, WESTWOOD DRIVE,
TREHARRIS. CF46 5BL.

PROPOSED GFL PLAN

Drp No. 1081/21 | Rev: A | Scale: 1:50@A3 | Date: May 2026
DO NOT SCALE THIS DRAWING IS COPYRIGHT