


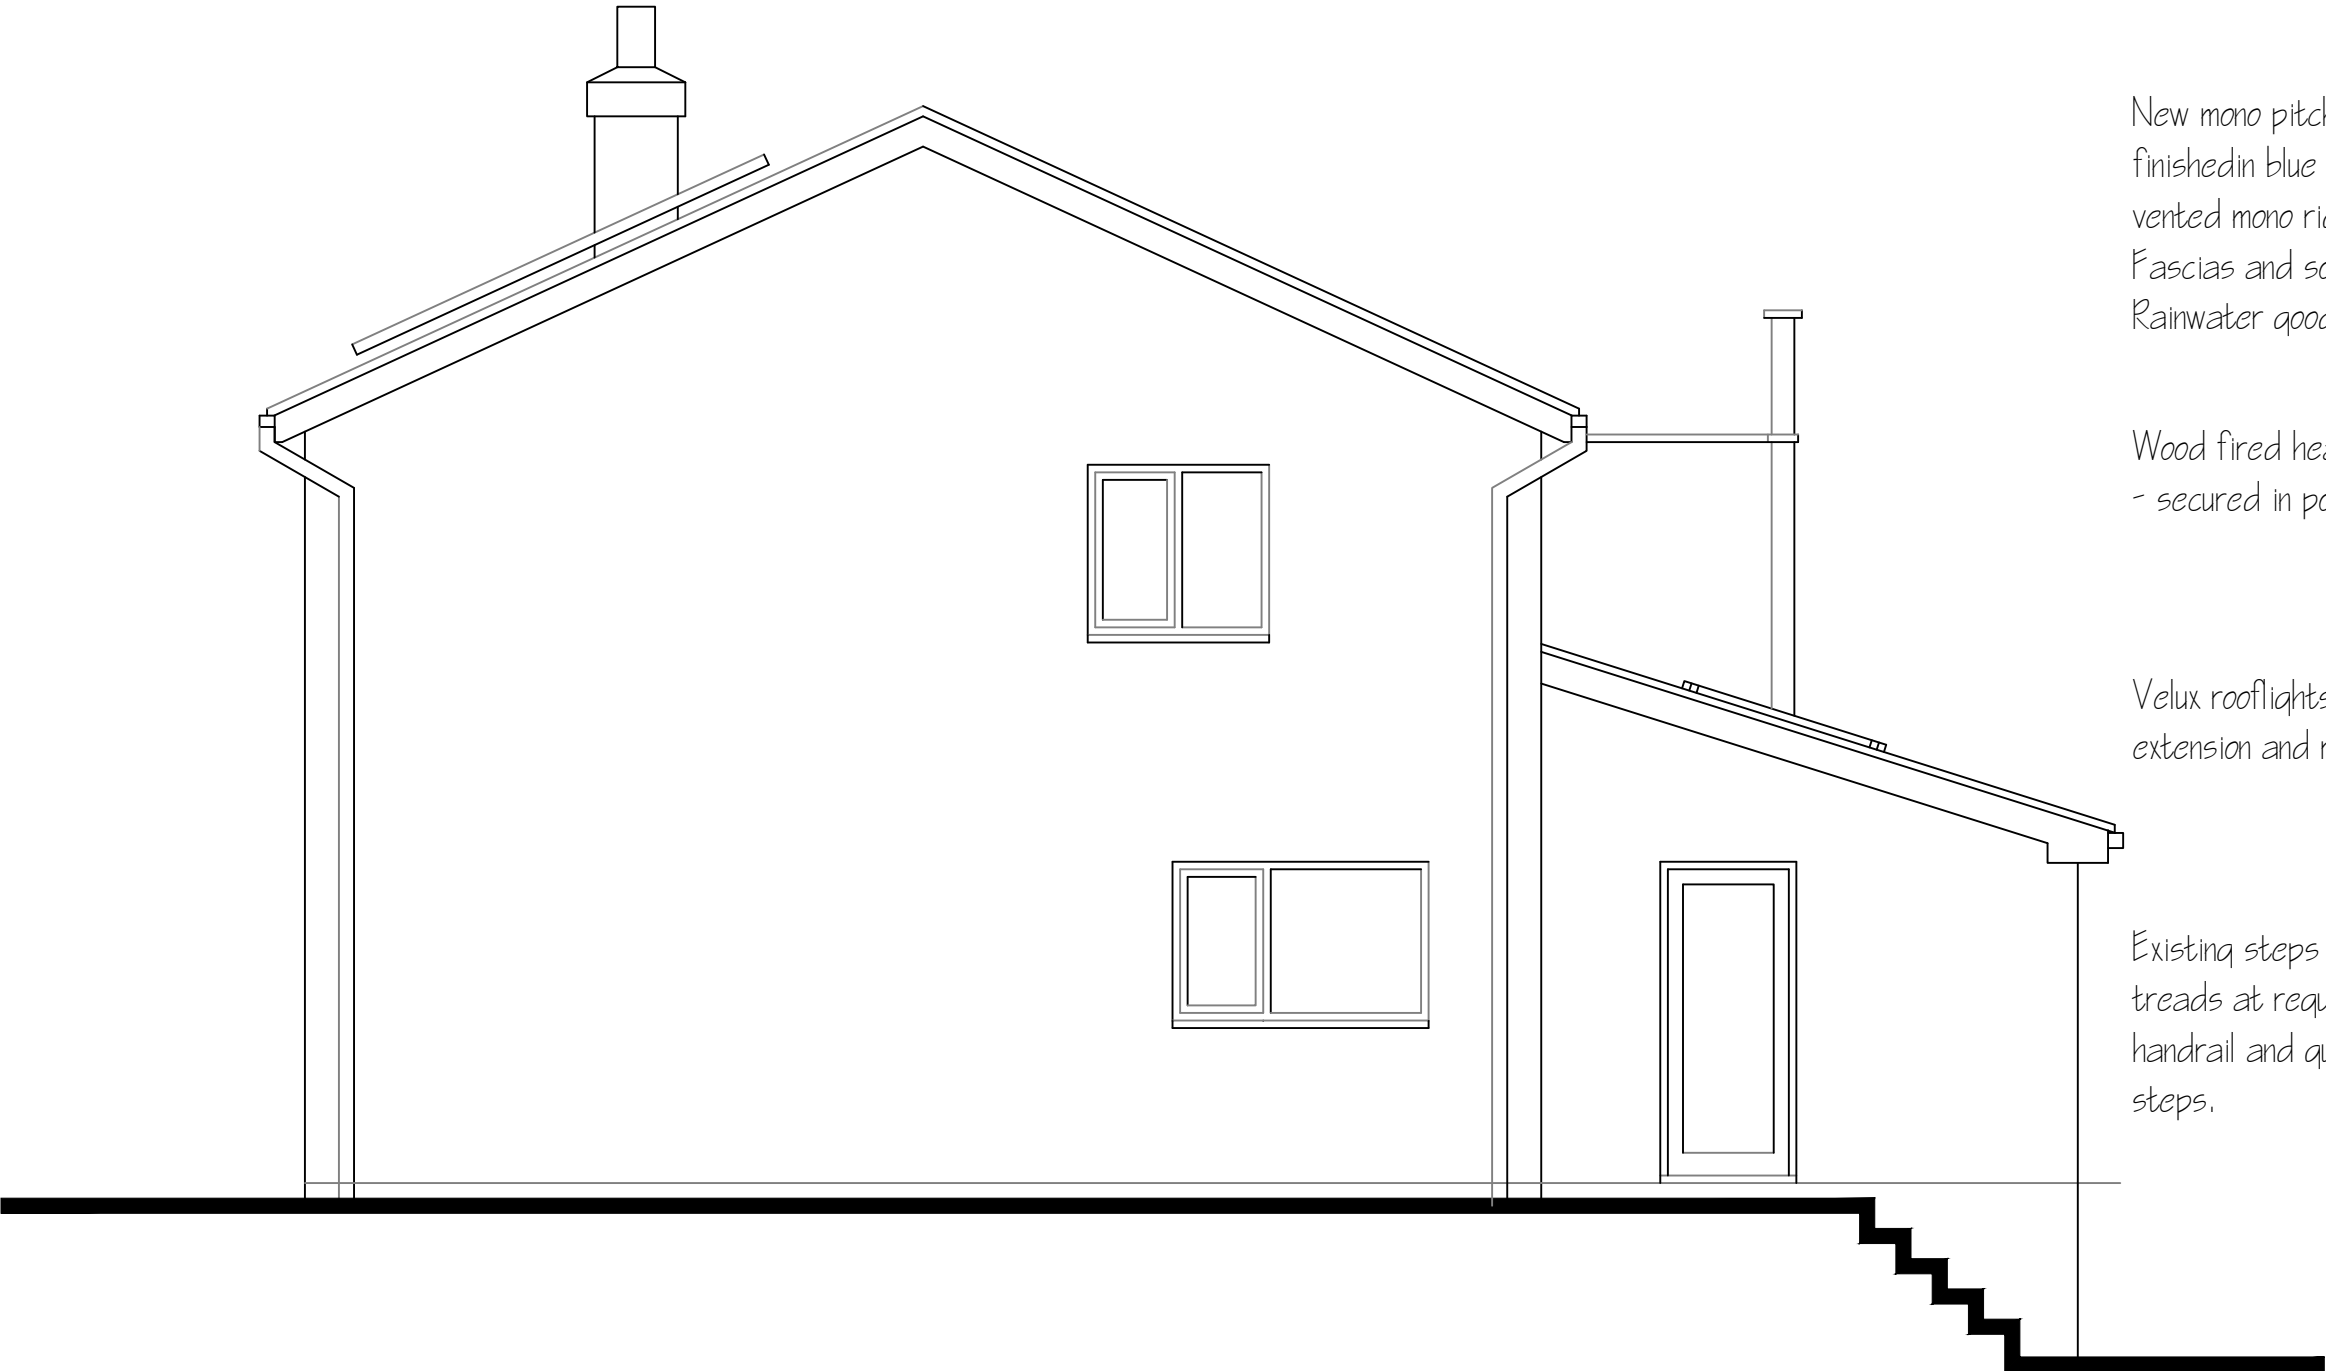

New mono pitch extension roof to match existing and be finished in blue grey interlocking concrete roof tiles with vented mono ridge vent and flashing
Fascias and soffits white UPVC sections.
Rainwater goods white UPVC gutters and downpipes.

Wood fired heater and metal chimney relocated
- secured in position with steel bracing.

Velux rooflights used to provide natural light into extension and rear elevation accommodation.

Existing steps repaired and refinished with cut slab treads at regular rise, with consistent nosing. New handrail and guarding to open edge of landing and steps.

Proposed Side Elevation I



ORIEL DESIGN LIMITED
The Studio, No. 1 Sycamore Street,
Taffs Well, CF15 7PU
tel: 029 2038 8863 email: info@orielarchitects.co.uk

SINGLE STOREY EXTENSION
62, WESTWOOD DRIVE,
TREHARRIS. CF46 5BL.

PROPOSED SIDE ELEVATION 1