
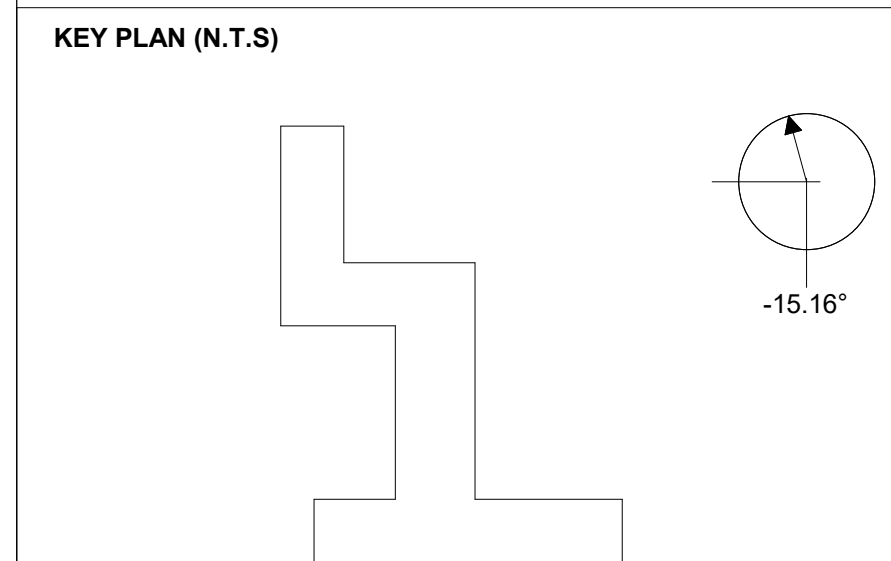
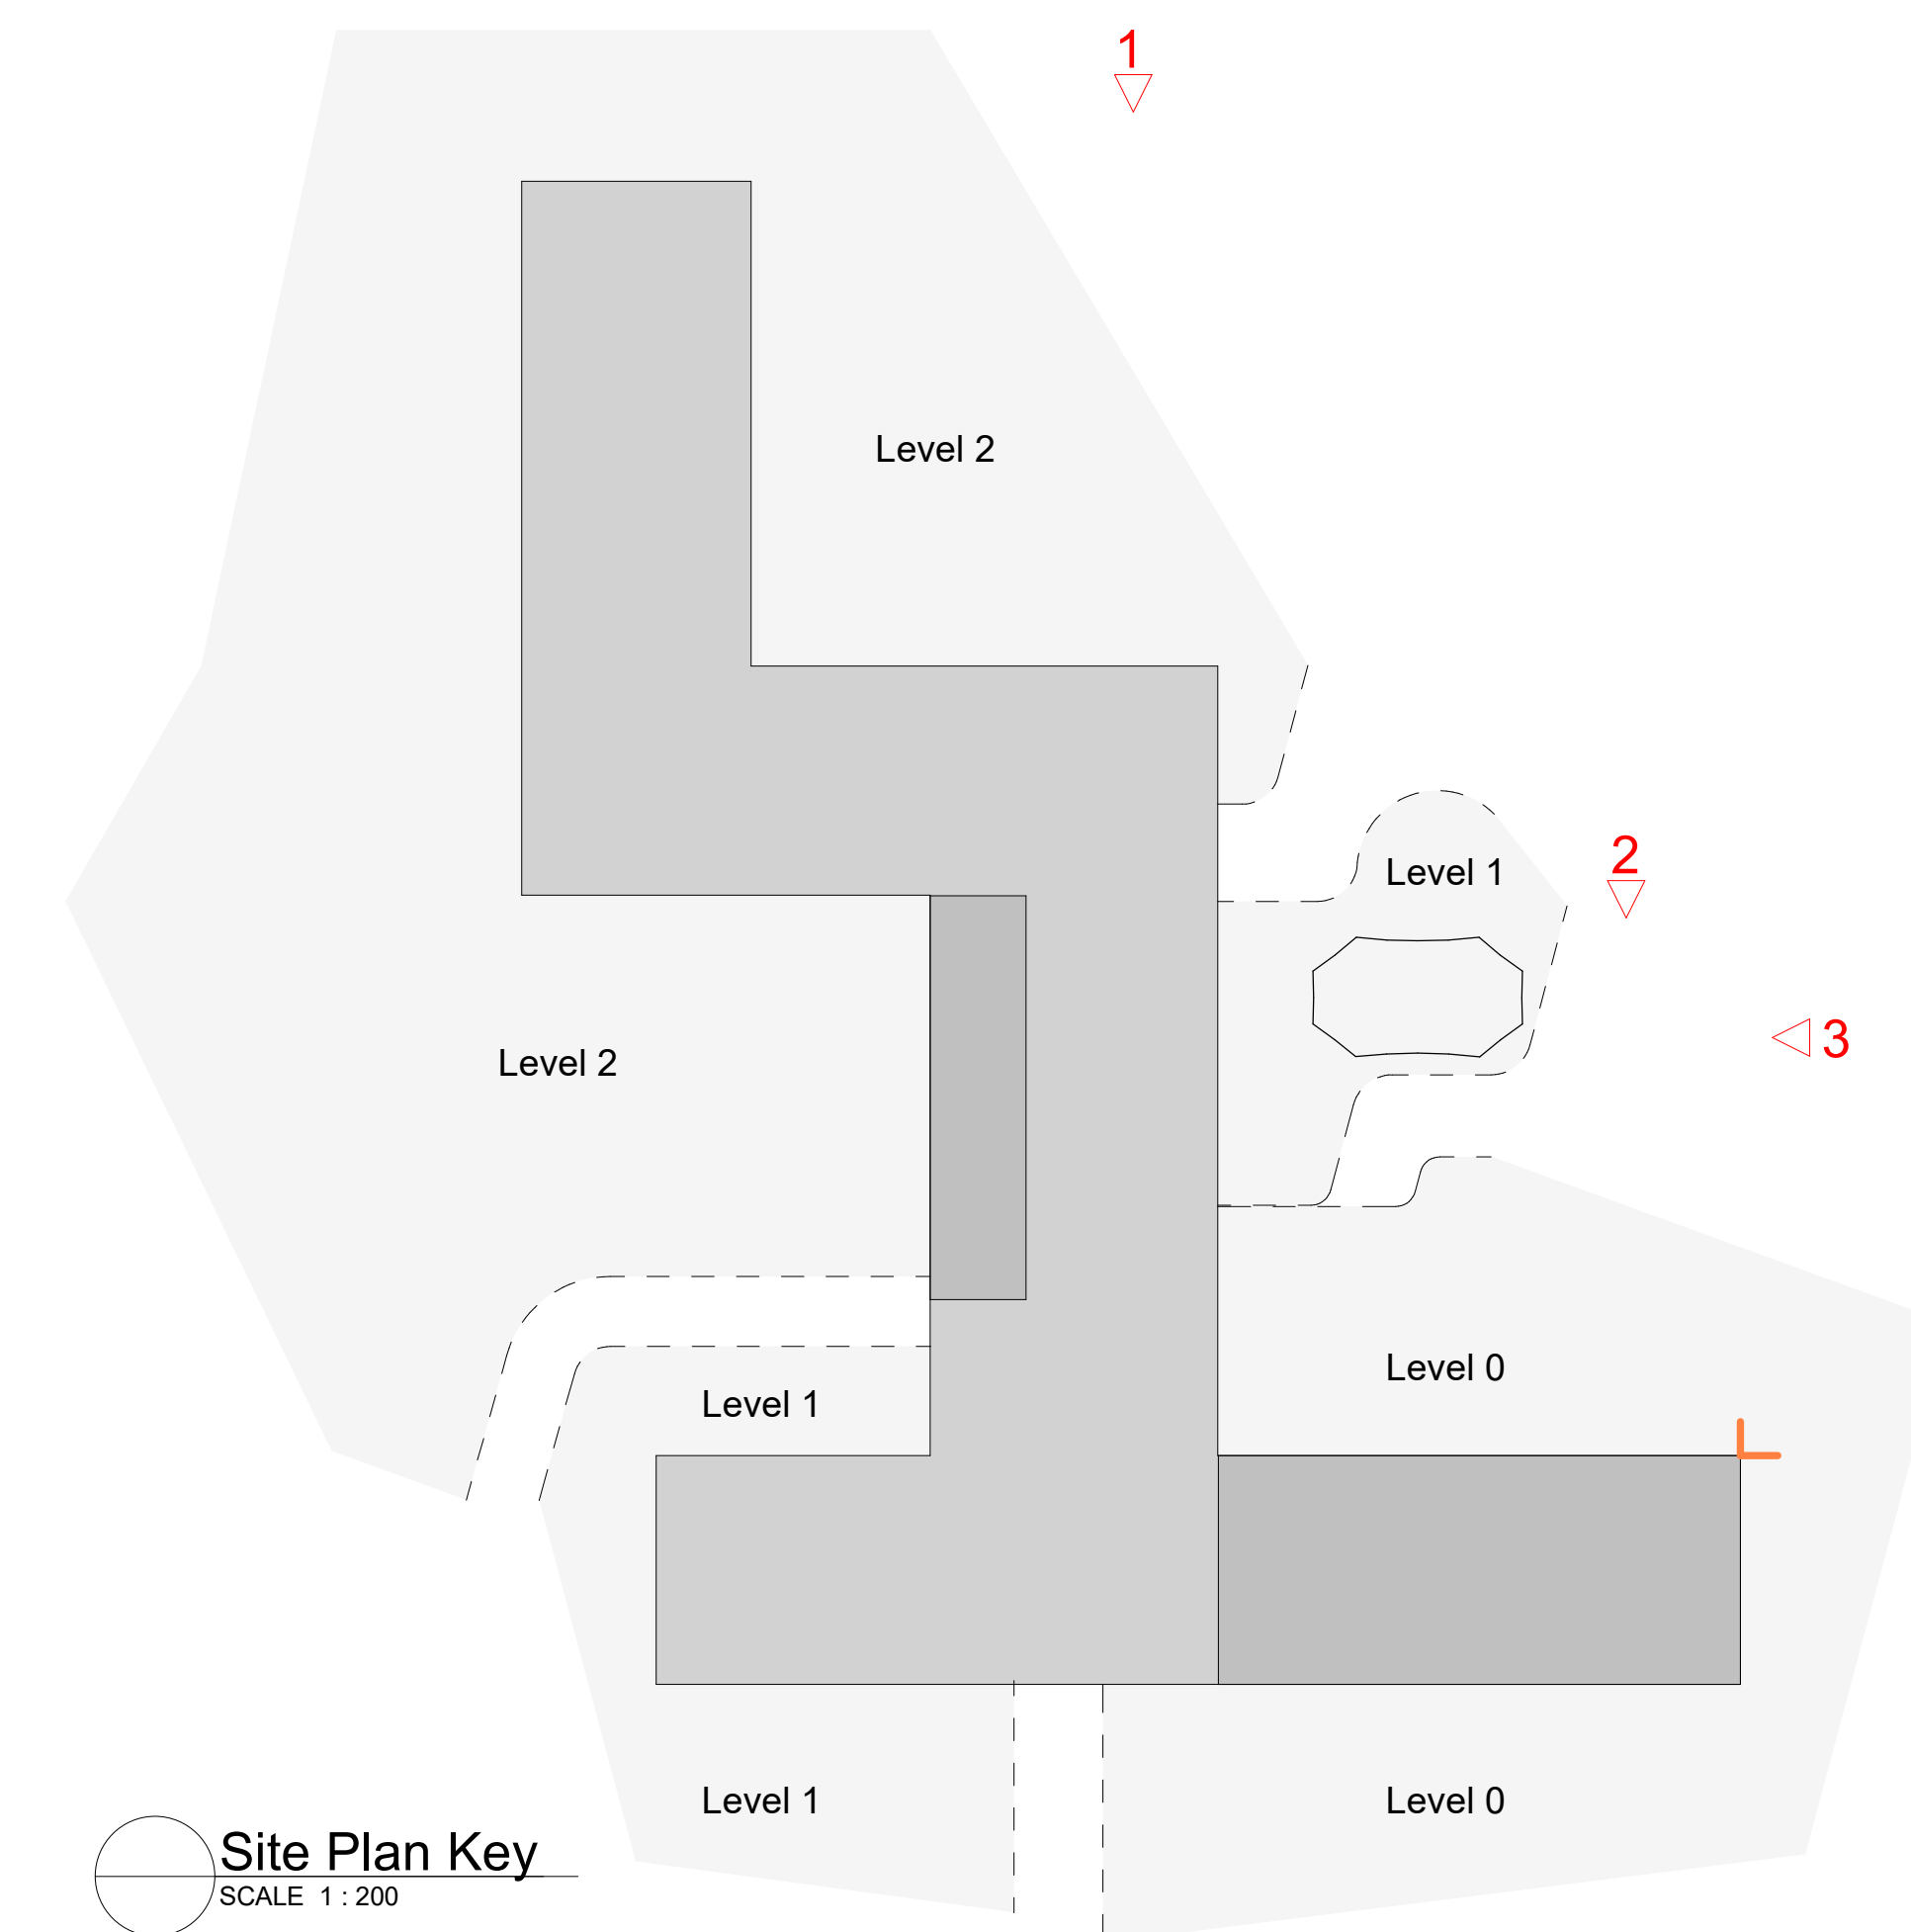


[illegible]

P1	23/06/2026	Issued For Planning	AH	AH	TH
Rev.	Date	Description	By	Chk'd	App

FOR PLANNING

Store
S2

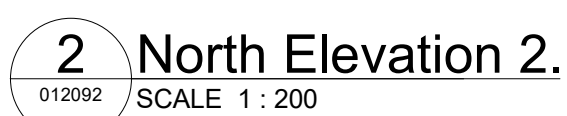

The HUB
500 Park Avenue
Almondsbury
Bristol
BS32 4RZ
Tel: +44 1454 618217
www.atkingsglobal.com
© SNC-Lavalin (2019)

Client	Willmott Dixon Construction Ltd
--------	---------------------------------

Project Title	Blessed Carlo Acutis Catholic School
---------------	--------------------------------------

Drawing Title

General Arrangement
Elevations 1 of 2 - Planning

Scale 1 : 200	Designed CH	Drawn SM	Checked AH	Authorised TH
------------------	----------------	-------------	---------------	------------------

Original Size A0	Date 12/06/2026	Date 12/06/2026	Date 22/06/2026	Date 23/06/2026
Drawing Number BCA-ATK-V1-ZZ-DR-A-012092				Revision P1