





George and Co.

St John Cymru,
Wheatsheaf Lane,
Merthyr Tydfil.
CF47 8AY


1141.01		Elevations	
sketch	1:50 @ A1	JUN 25	CG
Studio 01 Crownford House, Swan Street, Merthyr Tydfil, Mid Glamorgan, Wales. CF47 8EU TEL 01685 387952 hello@georgeandco.studio			
DO NOT SCALE THIS DRAWING		©George and Co.	

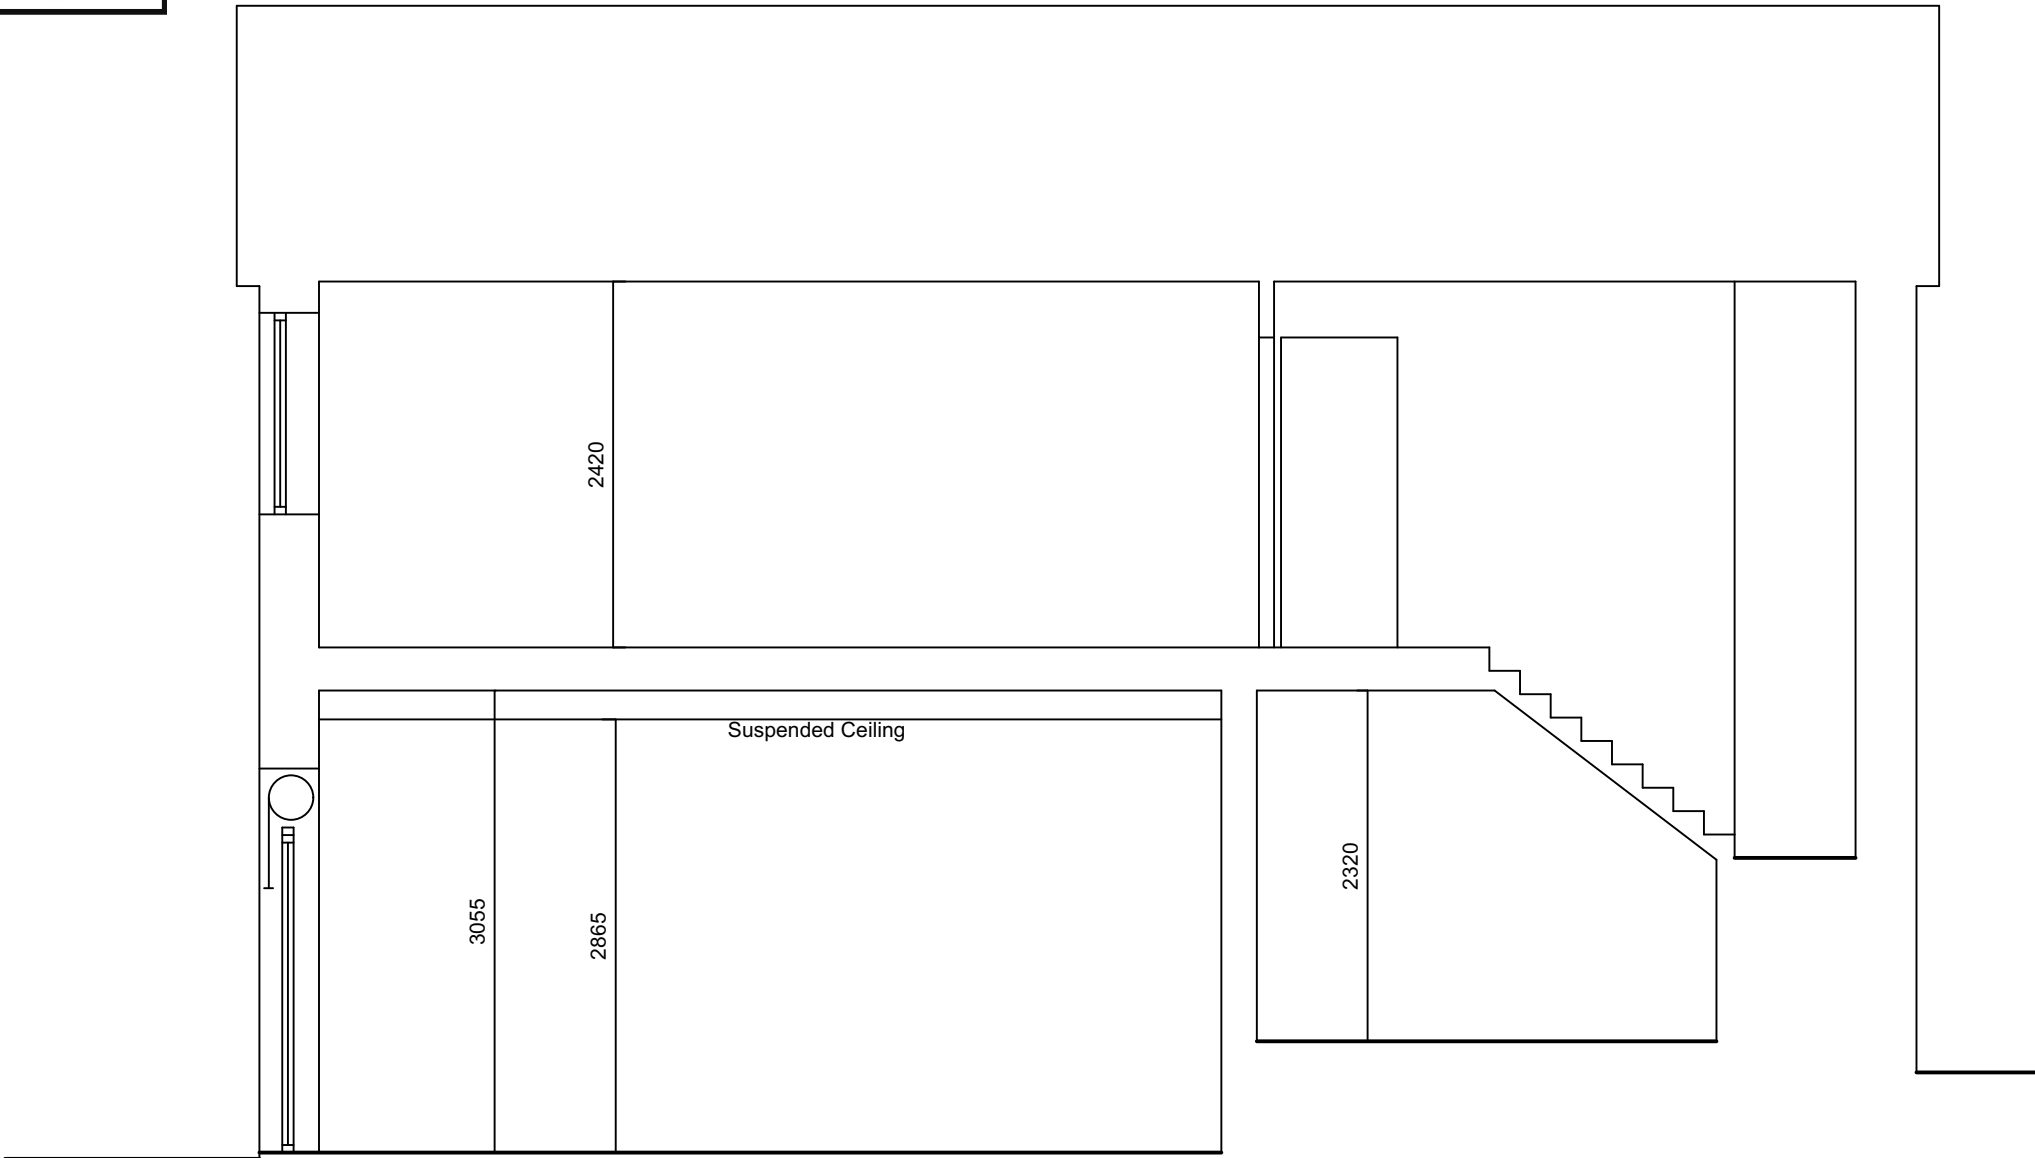

SECTION A-A

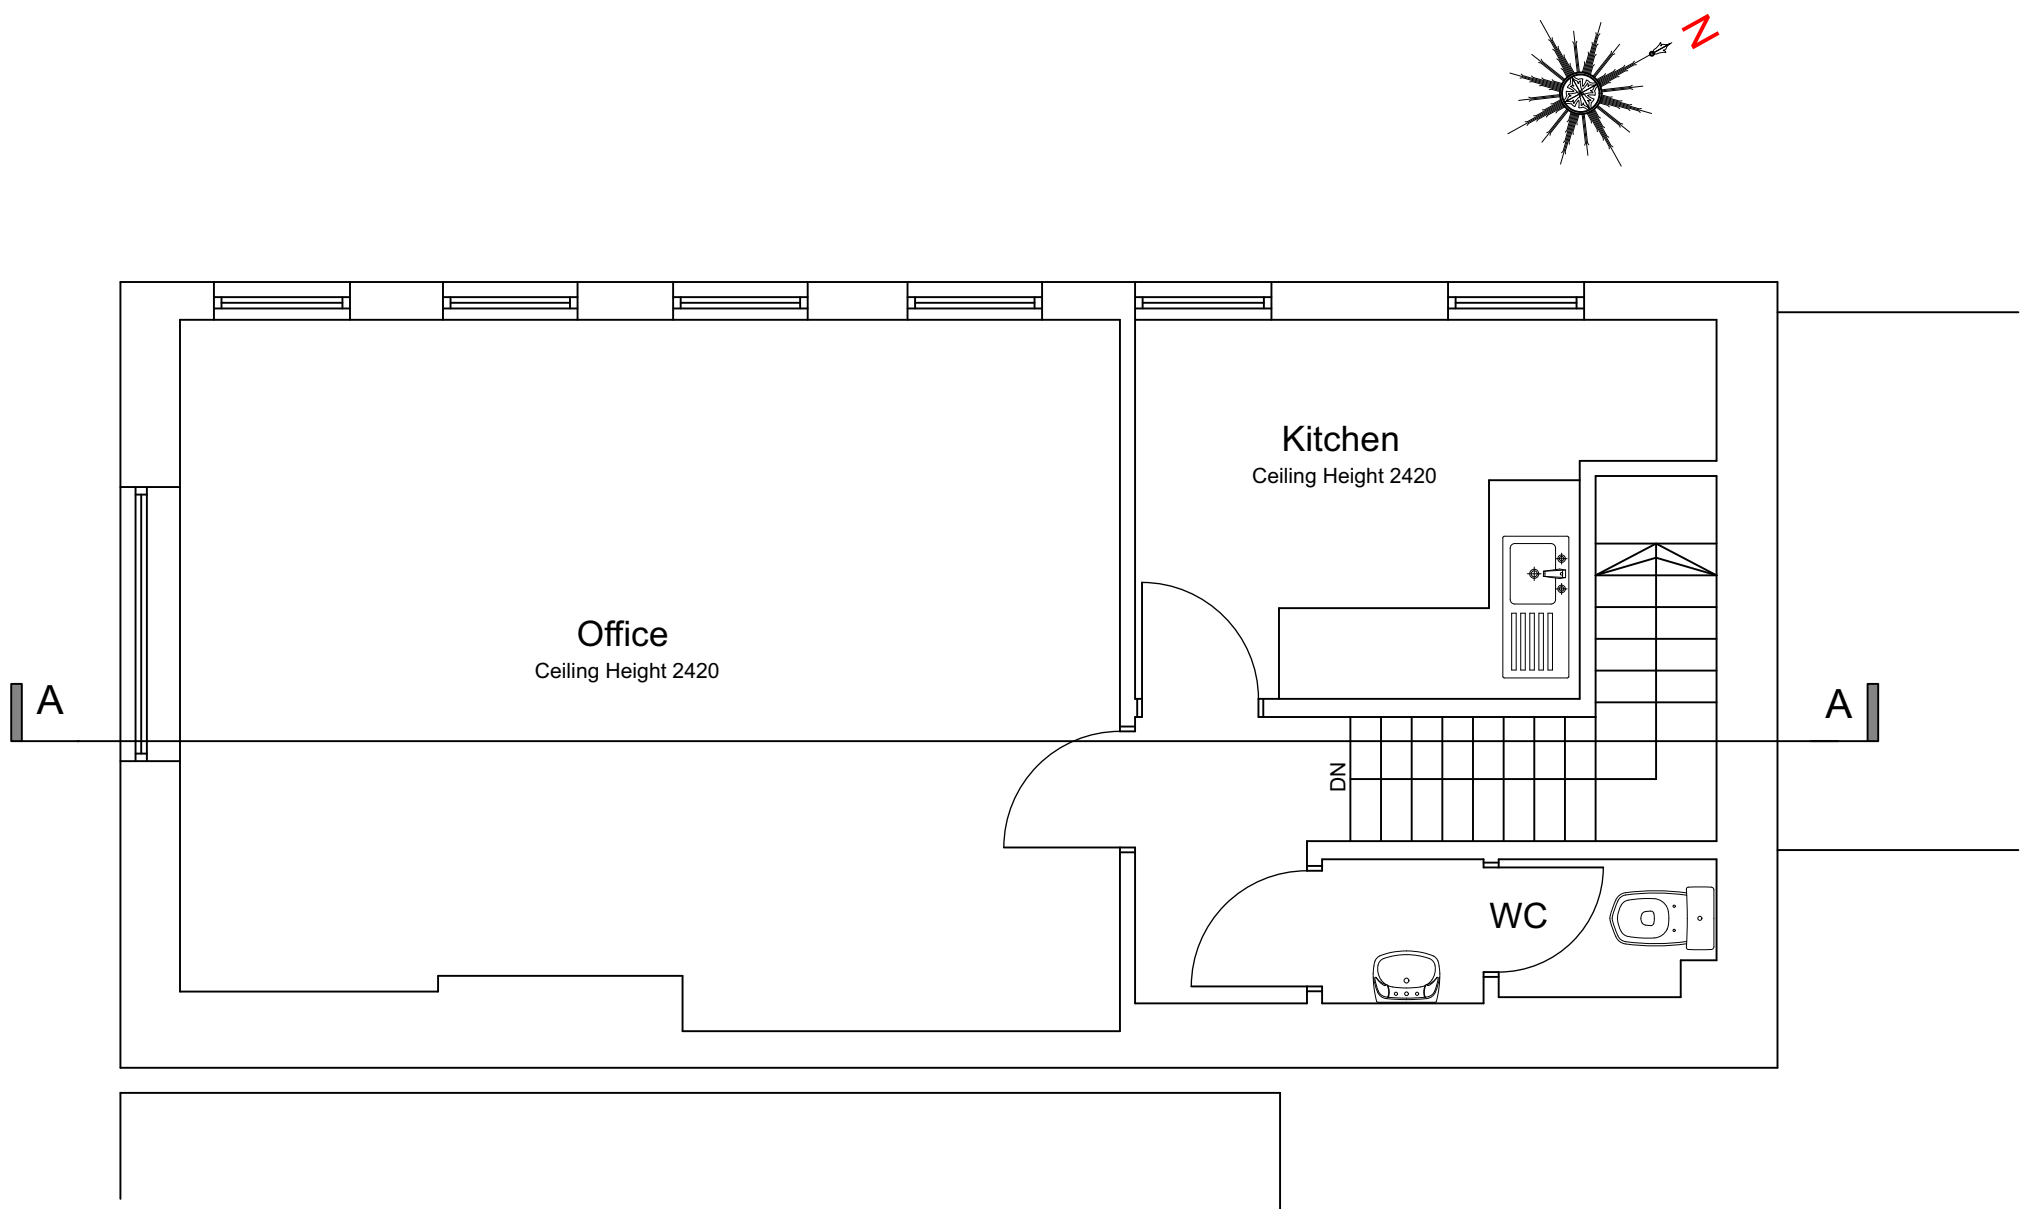

EXISTING FIRST FLOOR PLAN

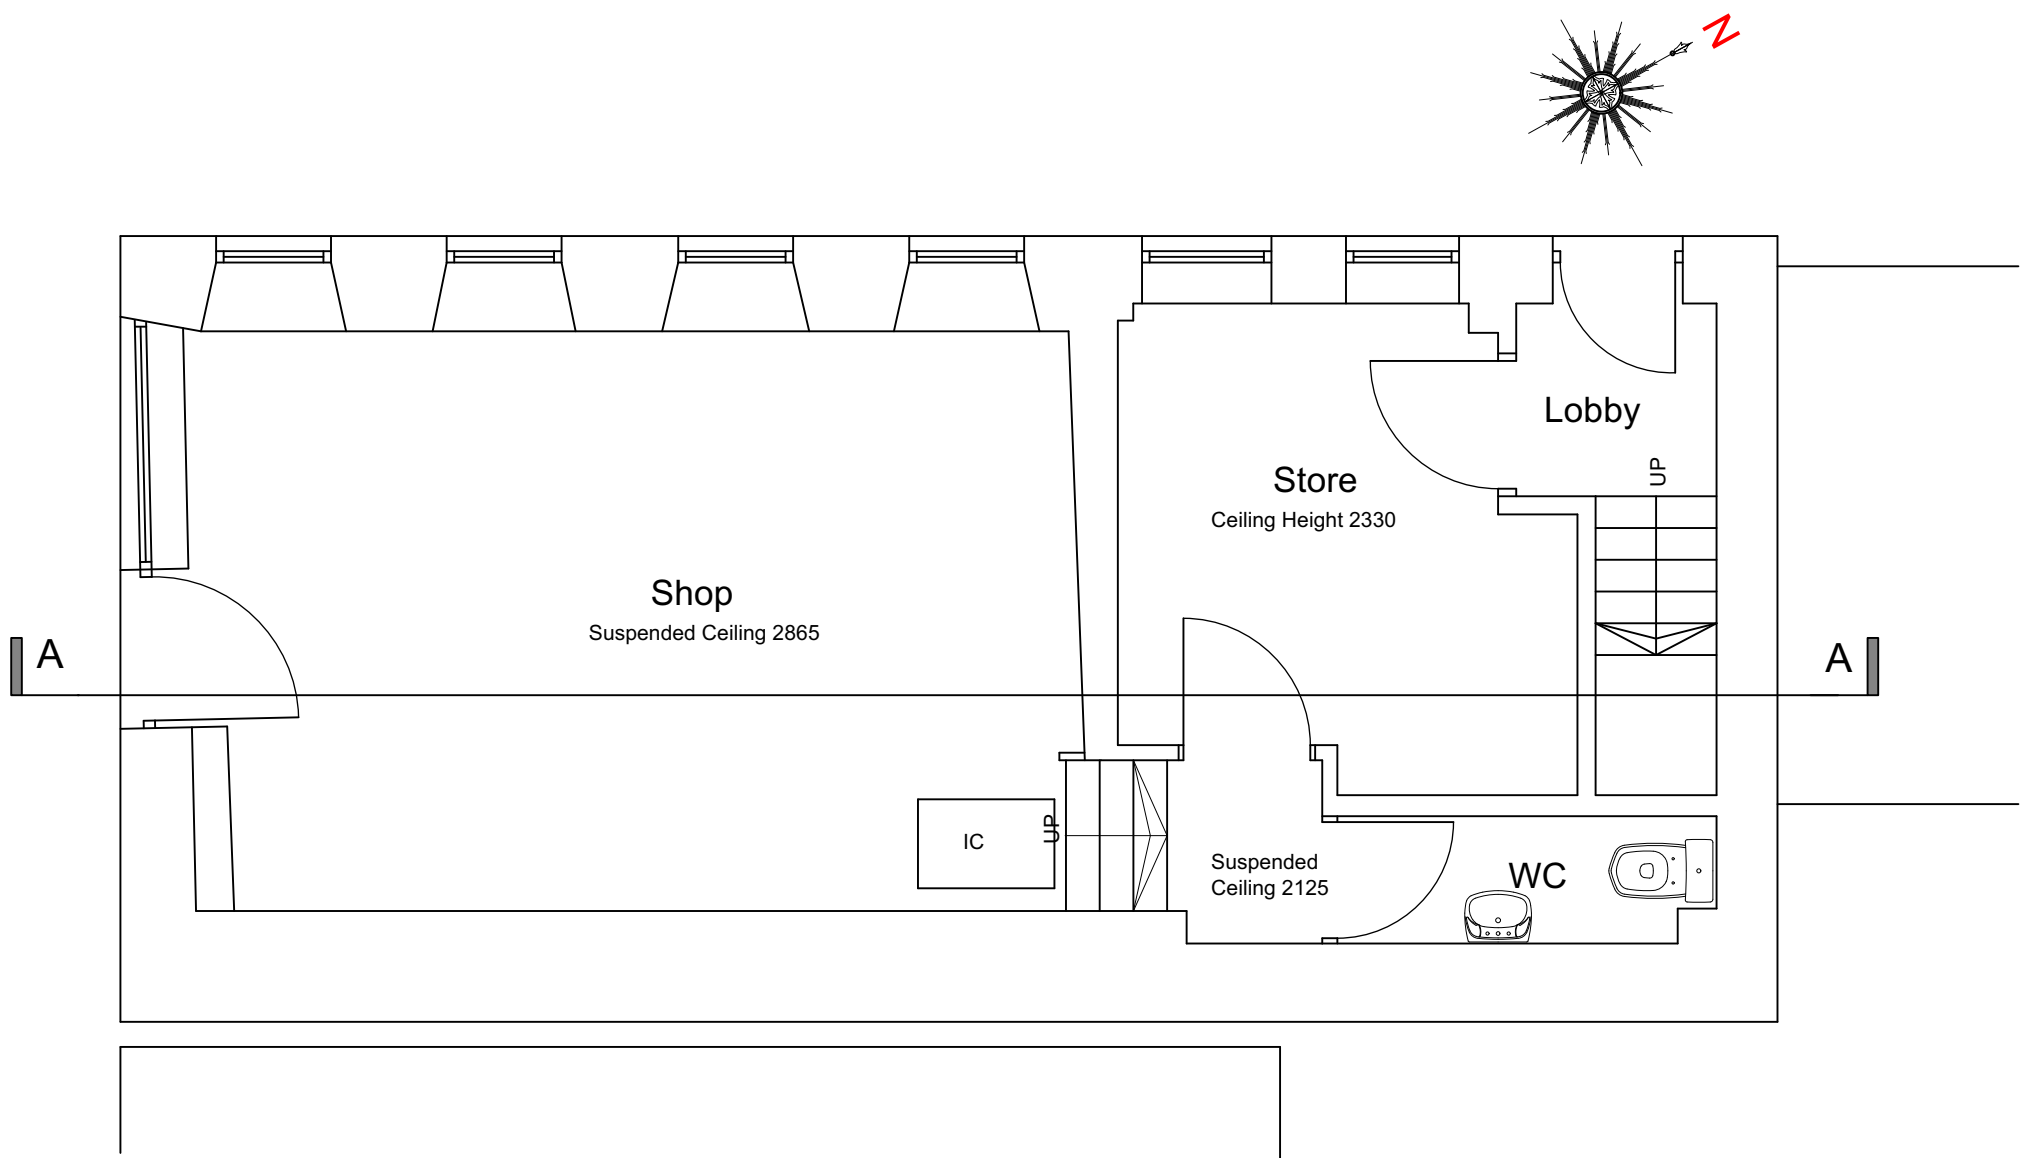

EXISTING GROUND FLOOR PLAN