Key

SITE BOUNDARY

PLOT BOUNDARY
OWNED BY APPLICANT

Trees
To be retained and protected

Proposed Reinstatement Shrubs
5L Pot Native Shrub Species.

PLT1

PLT1 Wildflower Meadow Planting
Tussock wild flower meadow mixture to be retained and protected

PLT2

PLT2 Wildflower Meadow Planting
Special general purpose meadow mixture to be retained and protected

PLT3

PLT3 Proposed Reinstatement Wildflower Meadow Planting
EM10F - tussock wild flower meadow mixture from Emorsgate seeds or similar and approved.
To be planted with 150mm depth of low nutrient substrate, to BS3882:2015

ALL EDGES AND FENCES TO BE REMOVED AND REUSED ELSEWHERE BY THE CLIENT.

ALL SURFACE, SUB-BASE TO BE REMOVED, AND REUSED ELSEWHERE BY THE CLIENT. CONTAMINATED MATERIALS TO BE DISPOSED BY CLIENT WITH PROPER PROCEDURE.

LIGHTING FEATURES TO BE REMOVED AND RE-USED ELSEWHERE BY THE CLIENT.


Key: B = Bare-rooted and bagged
brks = Minimum no. of breaks or shoots
cc = Root volume in cubic centimetres
D = Diameter or spread
L = Container in litres
M = Mat
R = Roll
RB = Root-balled

RC = Root Collar (minimum) diameter in millimetres

1+1 = 2 year seedling transplanted after year 1
0/2 = 2 year cutting not transplanted
X/2/0 = 2 year graft not transplanted
2x = 2 times transplanted RB = Root-balled
Sept to April = optimum planting period excluding Dec to Feb

N

NOTES:
Boundary treatment to be developed during later design stages including a full topographical survey

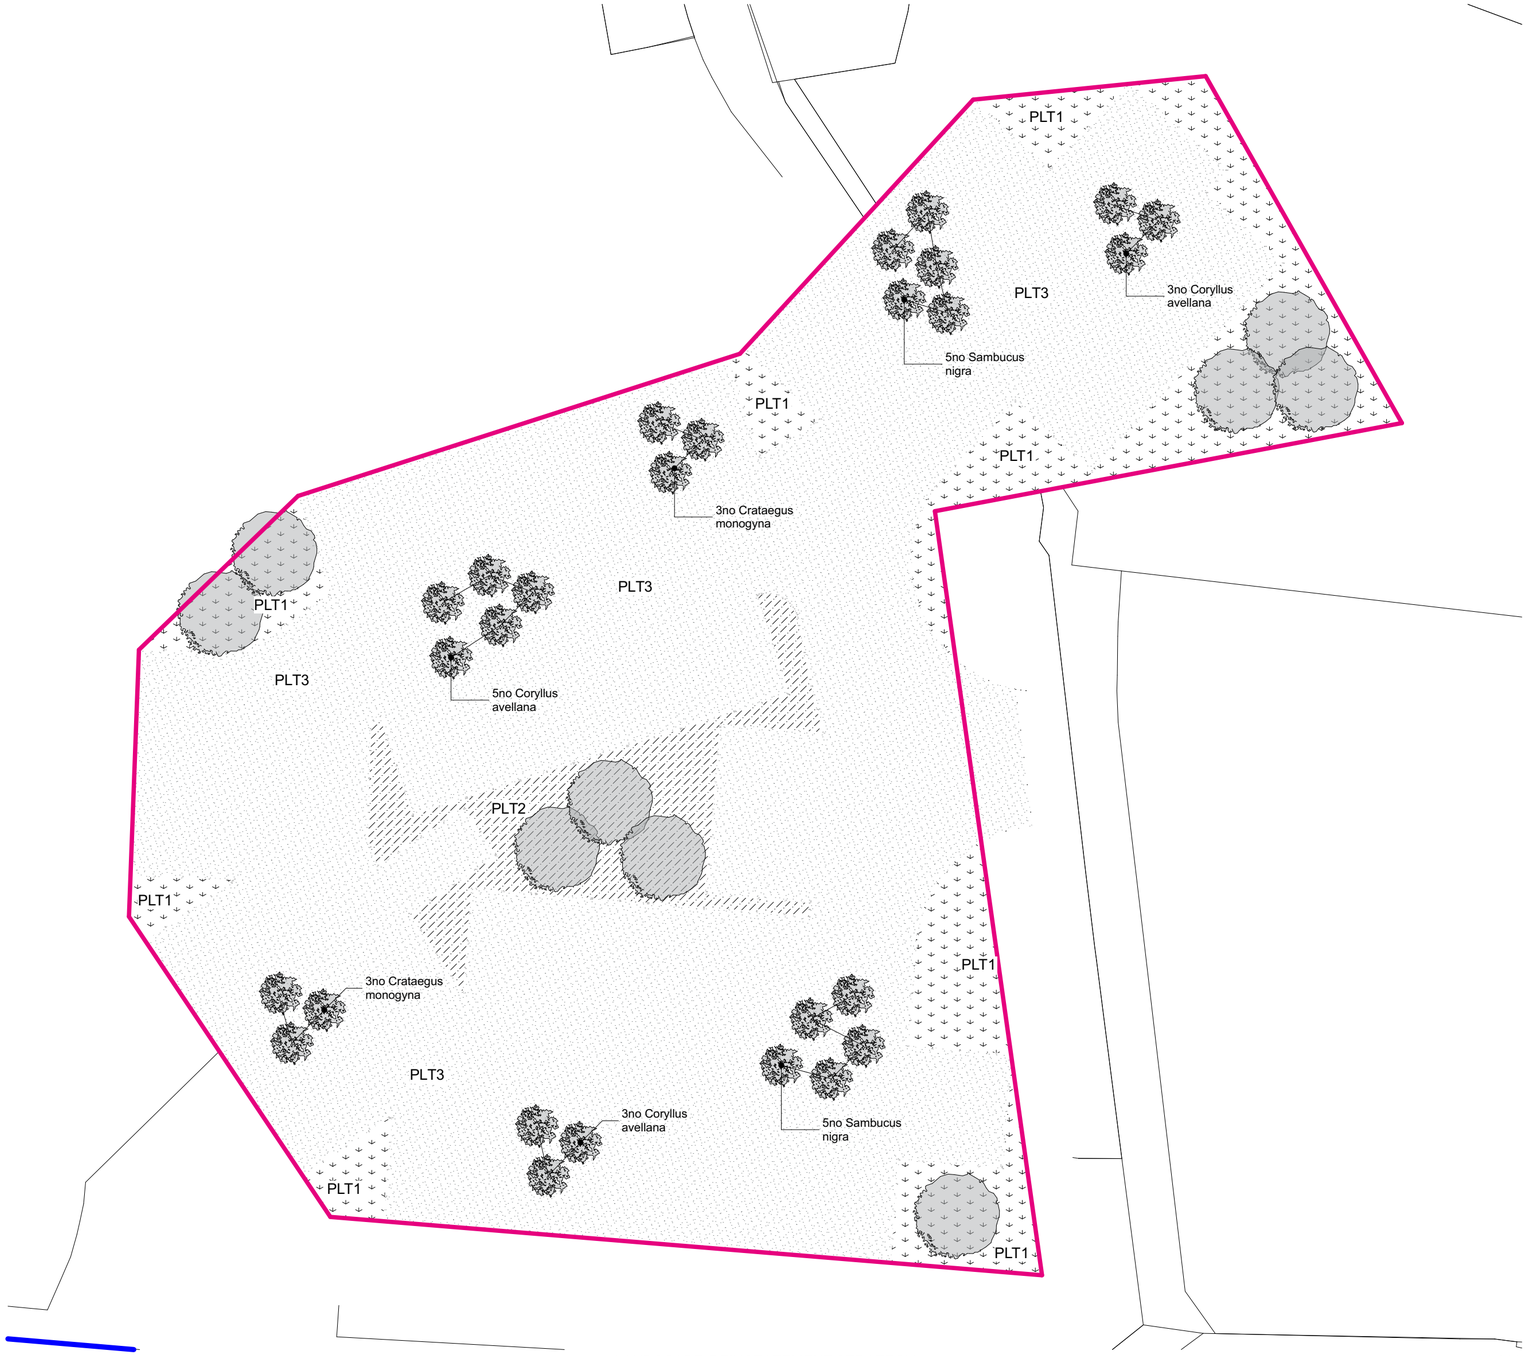

LANDSCAPE REINSTATEMENT STRATEGY 1:200

Native Shrub

Abbrev.	Name		Height cm	Root Zone	Specification	Qty
	Corylus avellana		60-80	3L	Branched; 3 breaks	11
	Crataegus monogyna		60-80	3L	1+1; transplant- seed raised; branched; 4 breaks	6
	Sambucus nigra		40-60	2L	Branched; 3 breaks	10
					Sub-totals	**27**

Wild Flower Meadow Planting

Planting Code	Name	Area (m^2)	Sowing Rate (g/m^2)	Quantity (g)	Specification
PLT3	Wildflower Meadow Planting	1,530	4	6,120	EM10F - tussock wild flower meadow mixture from Emorsgate seeds or similar and approved.

PLANTING SCHEDULE NTS

DESIGNED FOR Life : BUILDING FOR Wales 3
CYNLLUN Oes : ADEILADU AR GYFER Cymru 3

Mark	Date	Details	By
P3	12/08/2020	GRAVEL MOUND OMITTED	HV
P2	12/08/2020	MINOR AMENDMENT TO EXISTING SURFACE KEY	HV
P1	30/07/2020	ISSUED FOR INFORMATION	HV

REVISIONS

Health Board:
CWM TAF MORGANNWG UHB
Prince Charles Hospital
Merthyr Tydfil
Mid Glamorgan
CF47 9DT

Supply Chain Partner:
INTERSERVE CONSTRUCTION LIMITED
138 HEOL-Y-GORS
CWMBWRLA
SWANSEA
SA5 8LT

Project Title:
PRINCE CHARLES HOSPITAL JOHNNY OWEN CAR PARK
Prince Charles Hospital, Gurnos, Merthyr Tydfil. CF47 9DT.

Scale: 1:200 for the original size of A2

Drawn By: HV | Checked By: NI | Passed By: MUH | Date: 12/08/2020

Drawing Status:
For Information

Drawing Originator:
HLM Architects

© HLMArchitects
Suite 104
The Creative Quarter
Morgan Arcade
The Hayes
Cardiff CF10 1AF
www.hlmarchitects.com
T. +44 (0) 29 2039 6070
F. +44 (0) 29 2039 6080
cardiff@hlmarchitects.com

Drawing Title:
LANDSCAPE REINSTATEMENT STRATEGY

Job No:	Drawing No: Project	Origin.	Volume	Level	Type	Discip.	Number	Revision:
5005	P003	HLM	V08	XX	DR	L	900804	P3

Do NOT scale this drawing
Refer to Architects for details of current building layouts

Phase: 1B

Workstream: -