


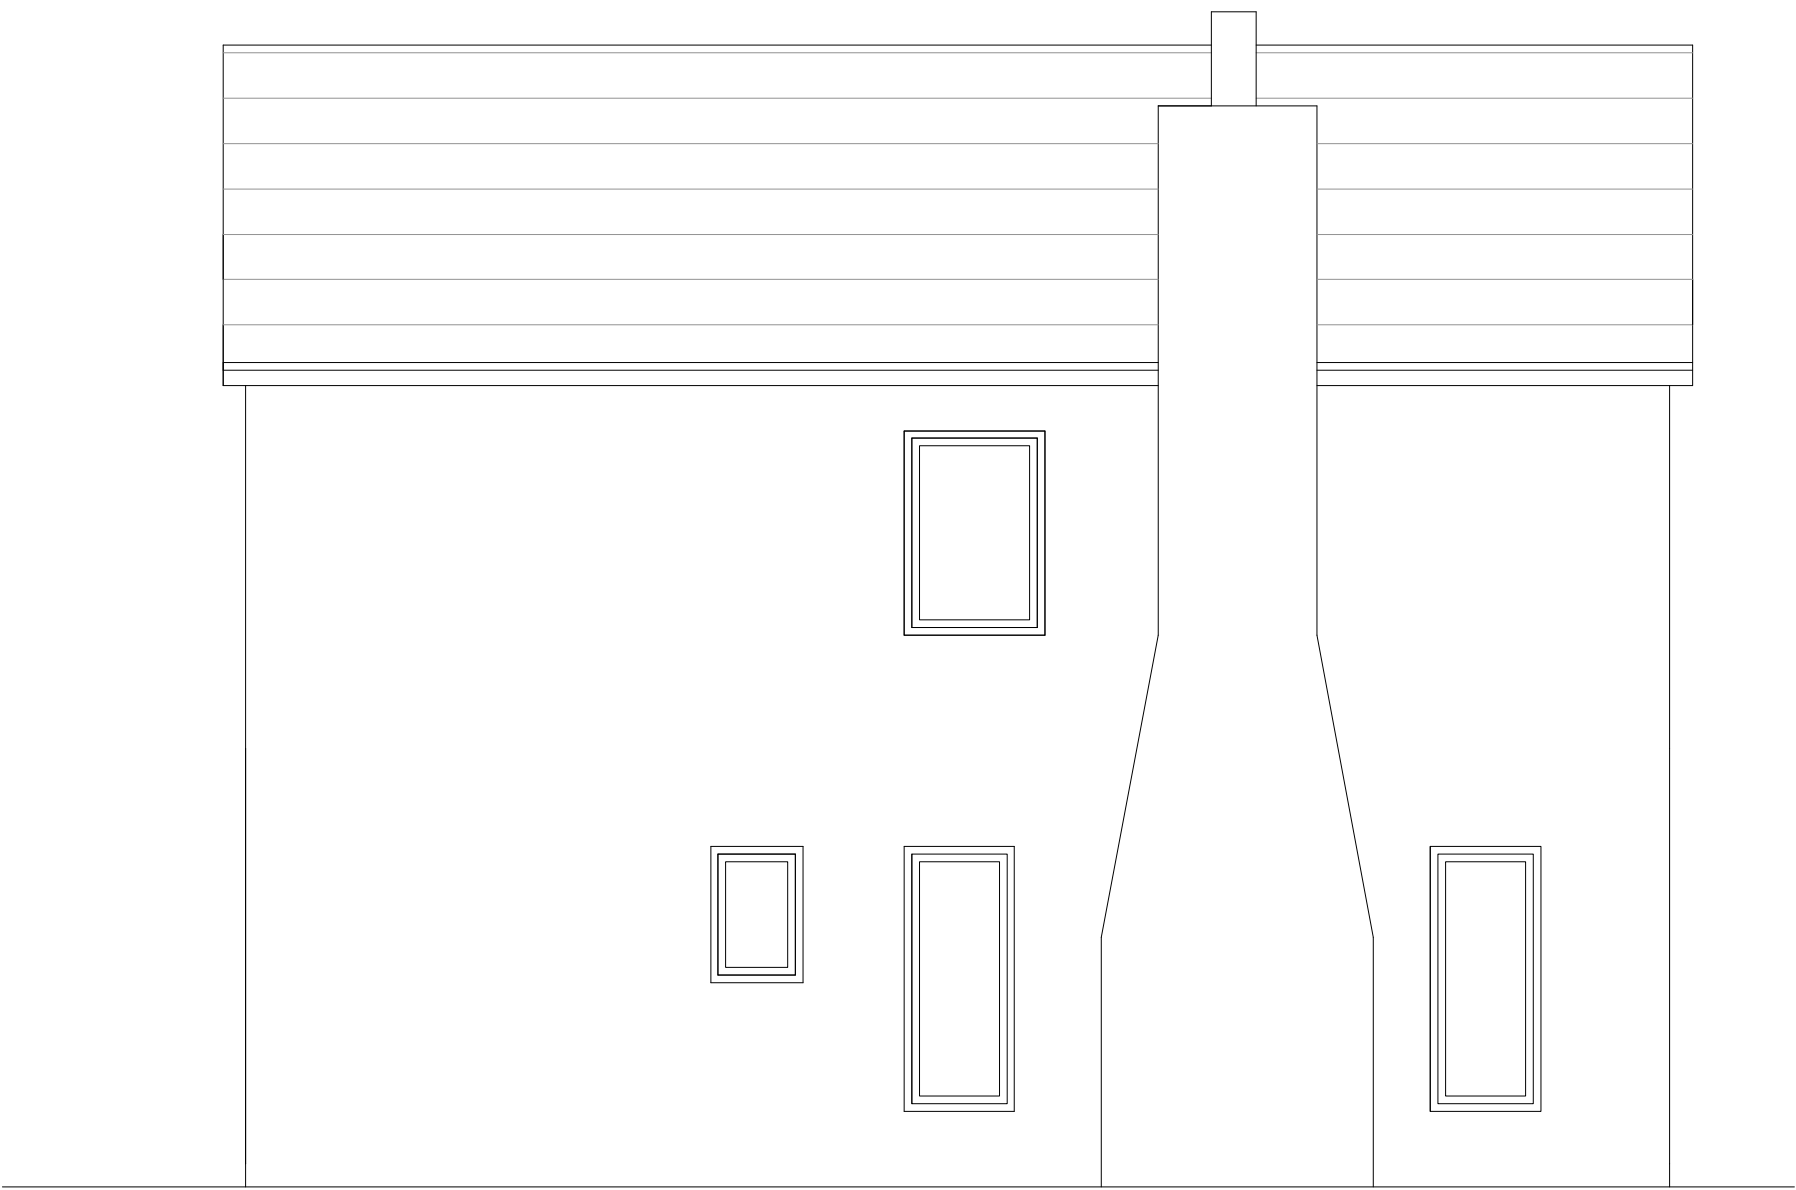

WEST ELEVATION 1:50



EAST ELEVATION 1:50



SECTION B-B 1:50



BACK ELEVATION 1:50