




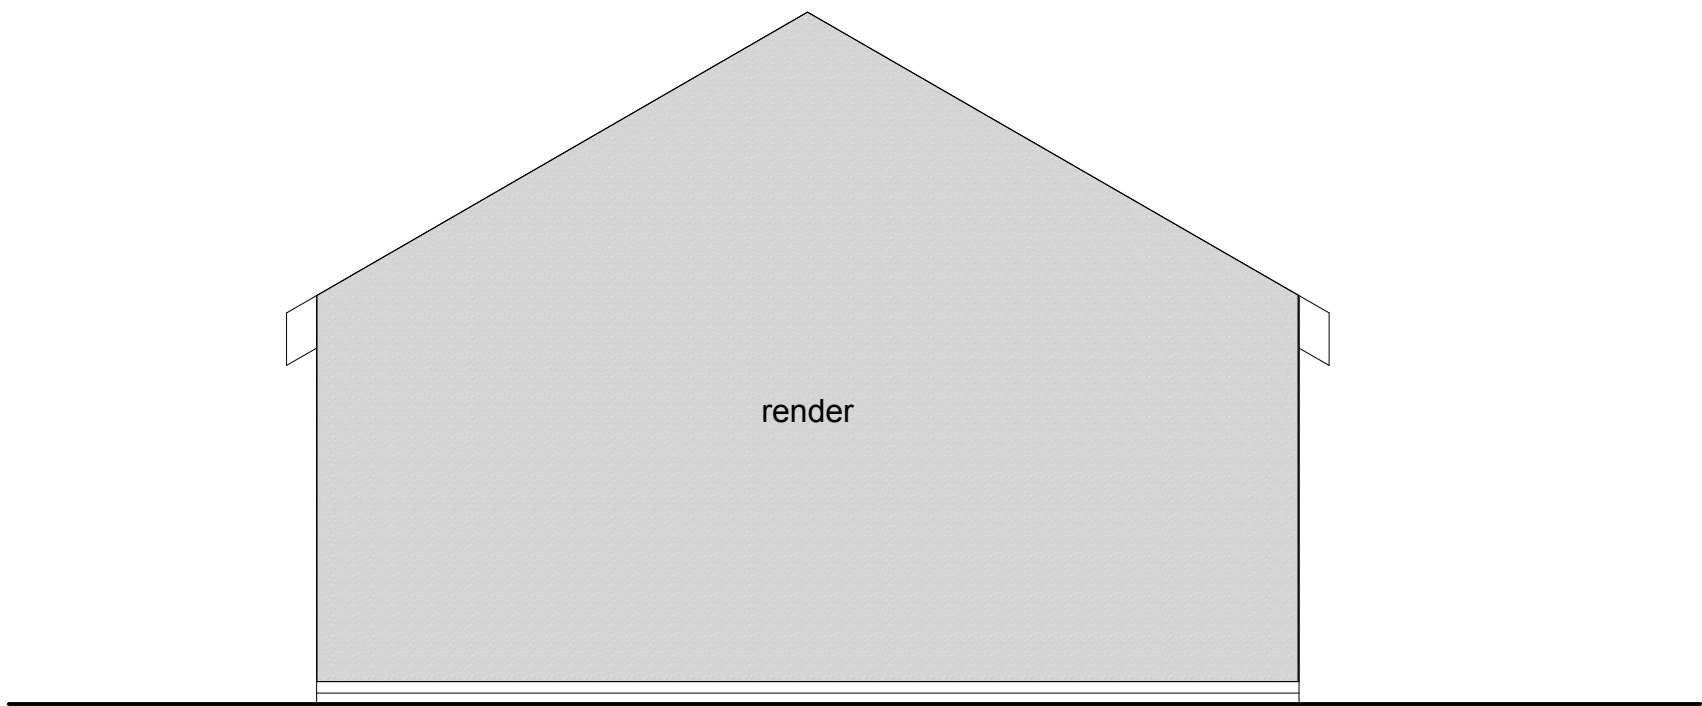


SIDE ELEVATION

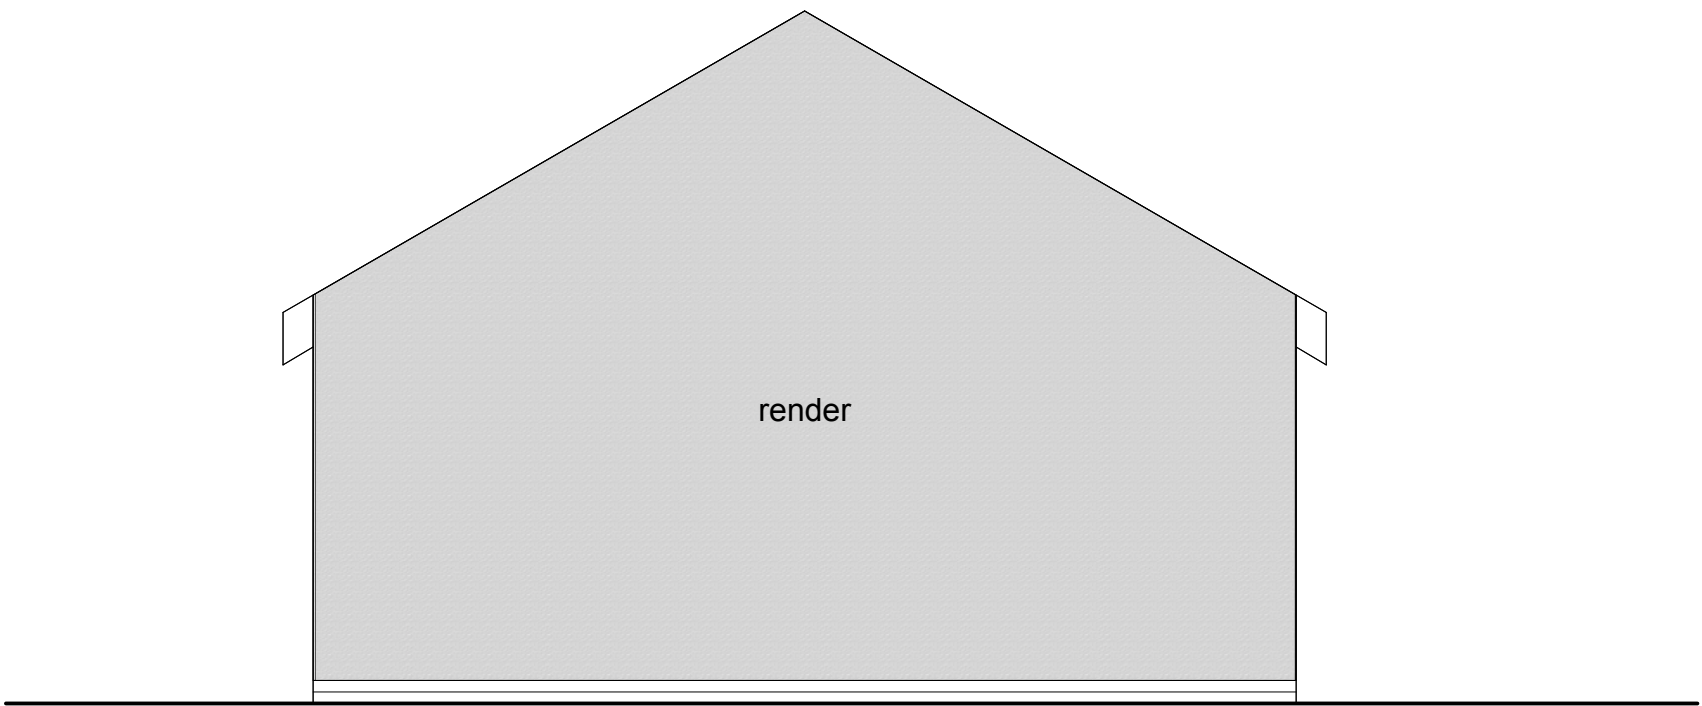


SIDE ELEVATION

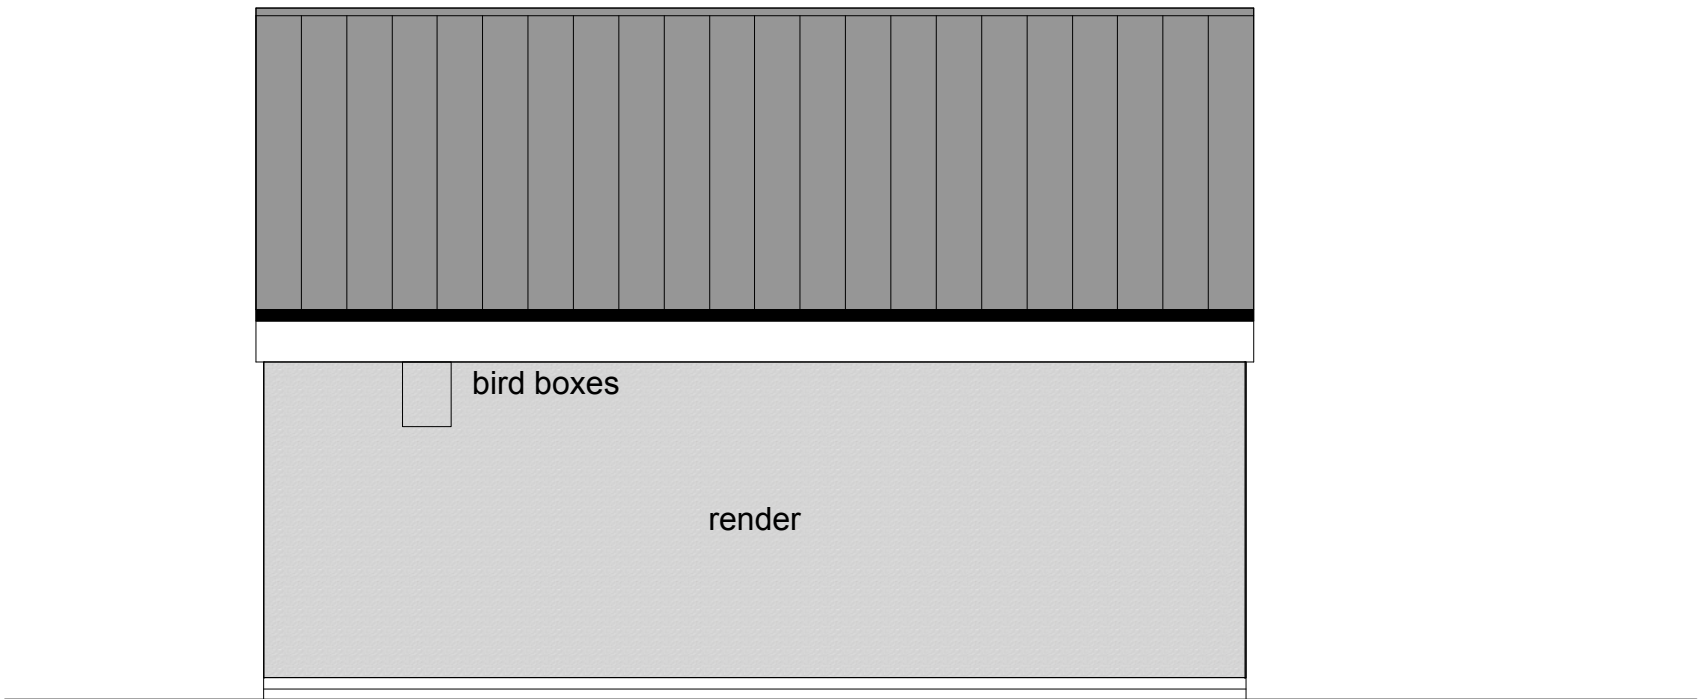


REAR ELEVATION

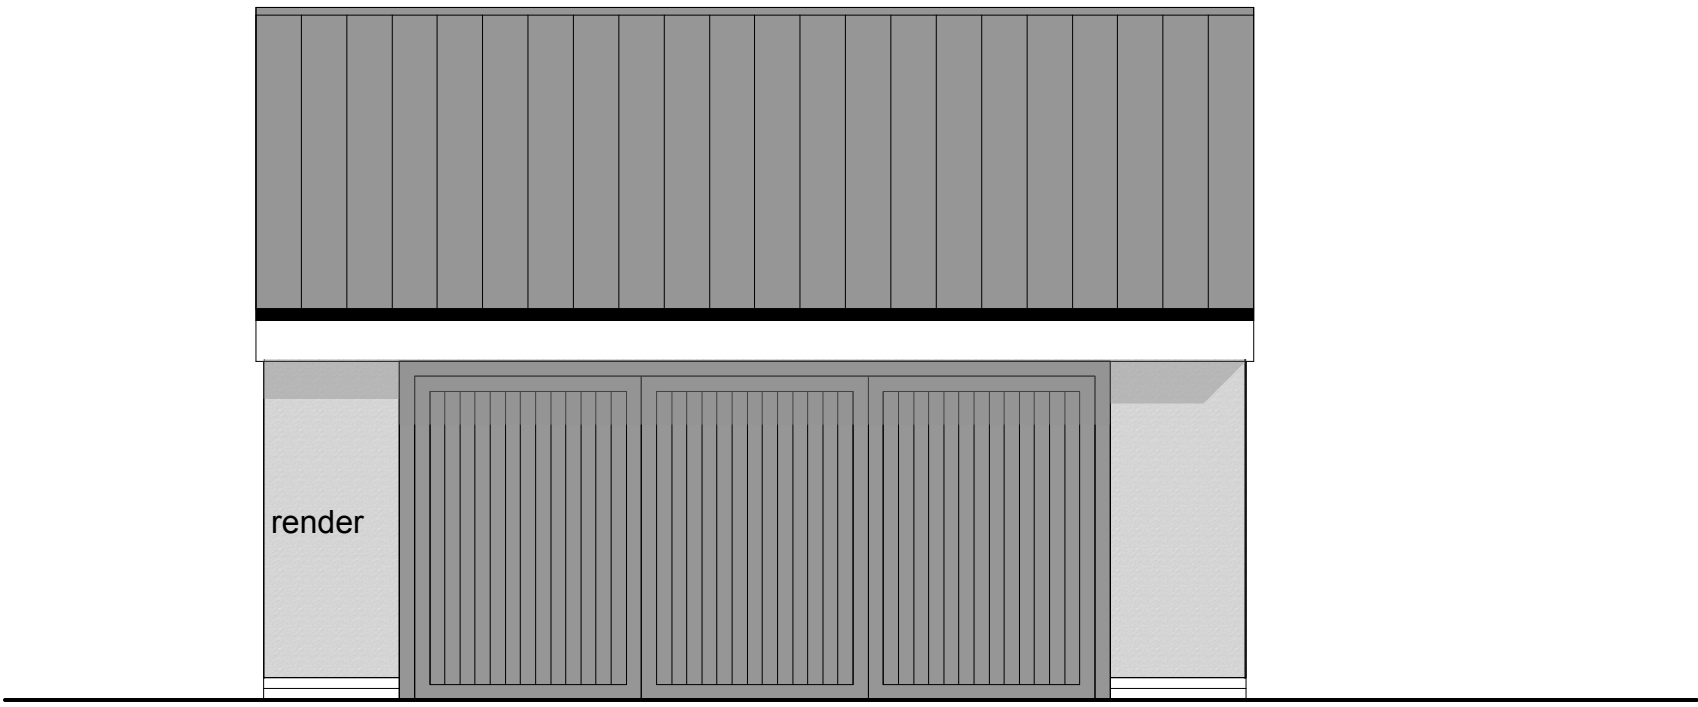

FRONT ELEVATION

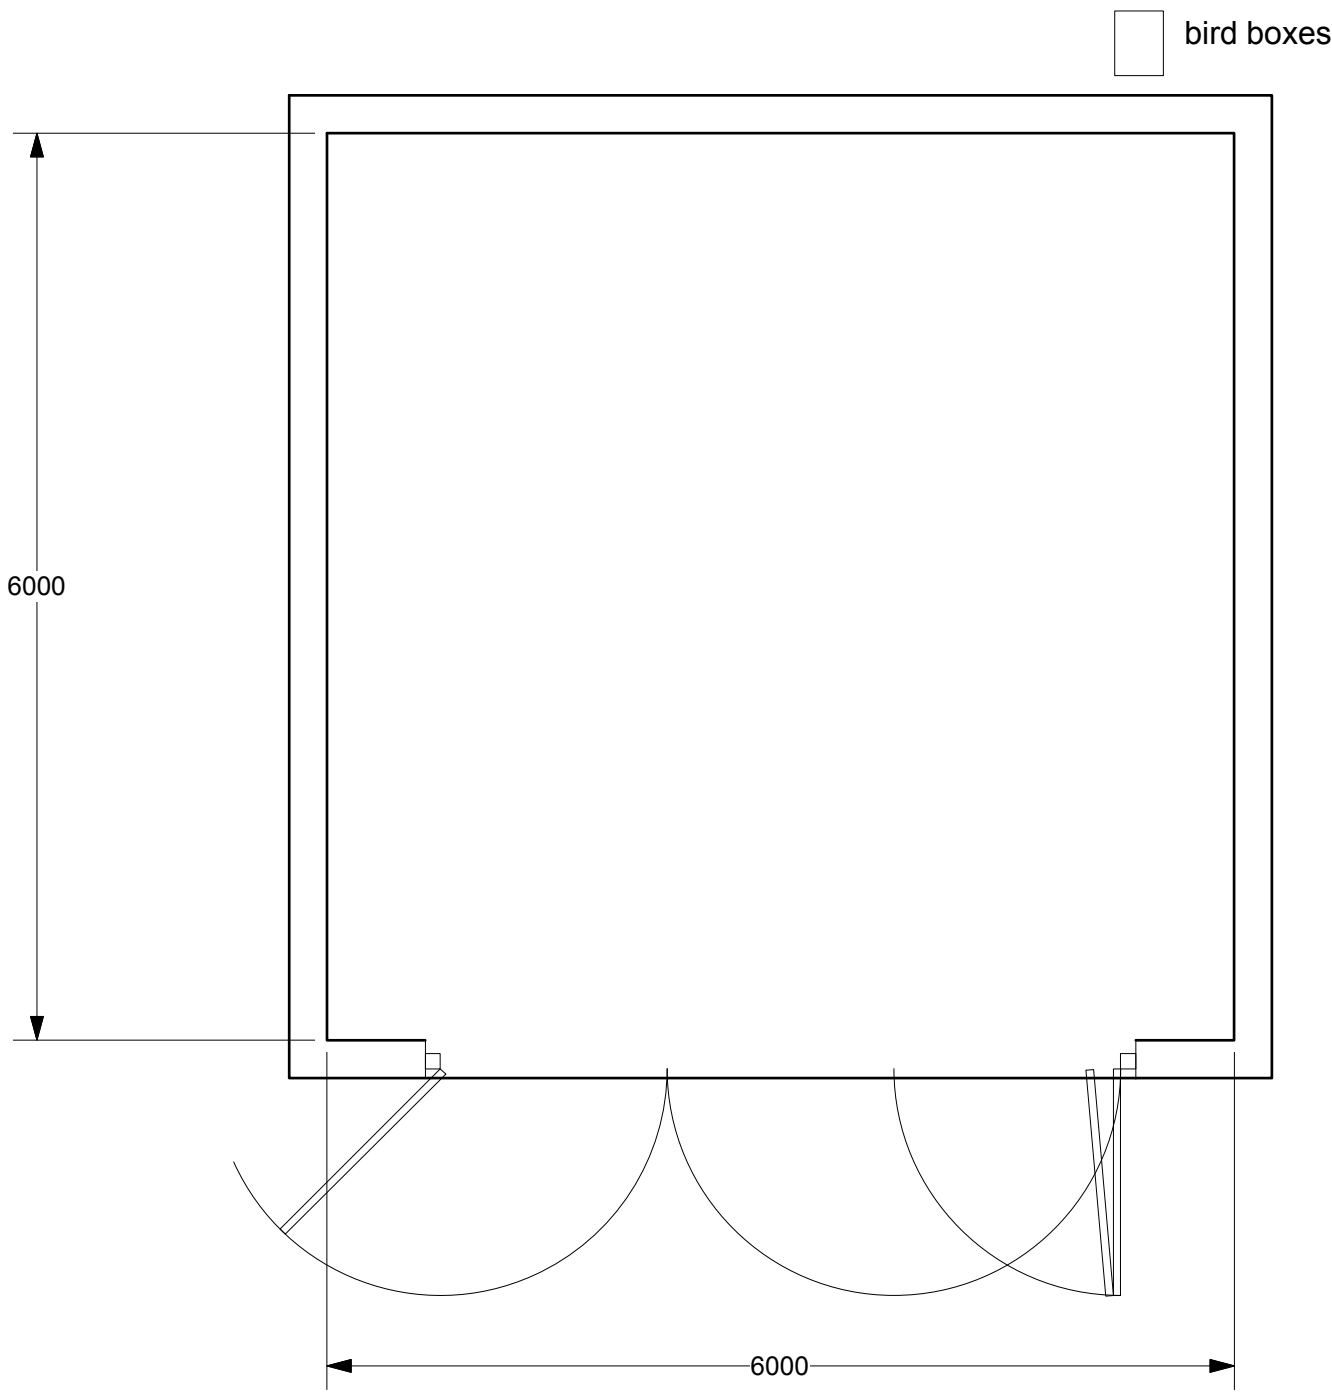

FLOOR PLAN

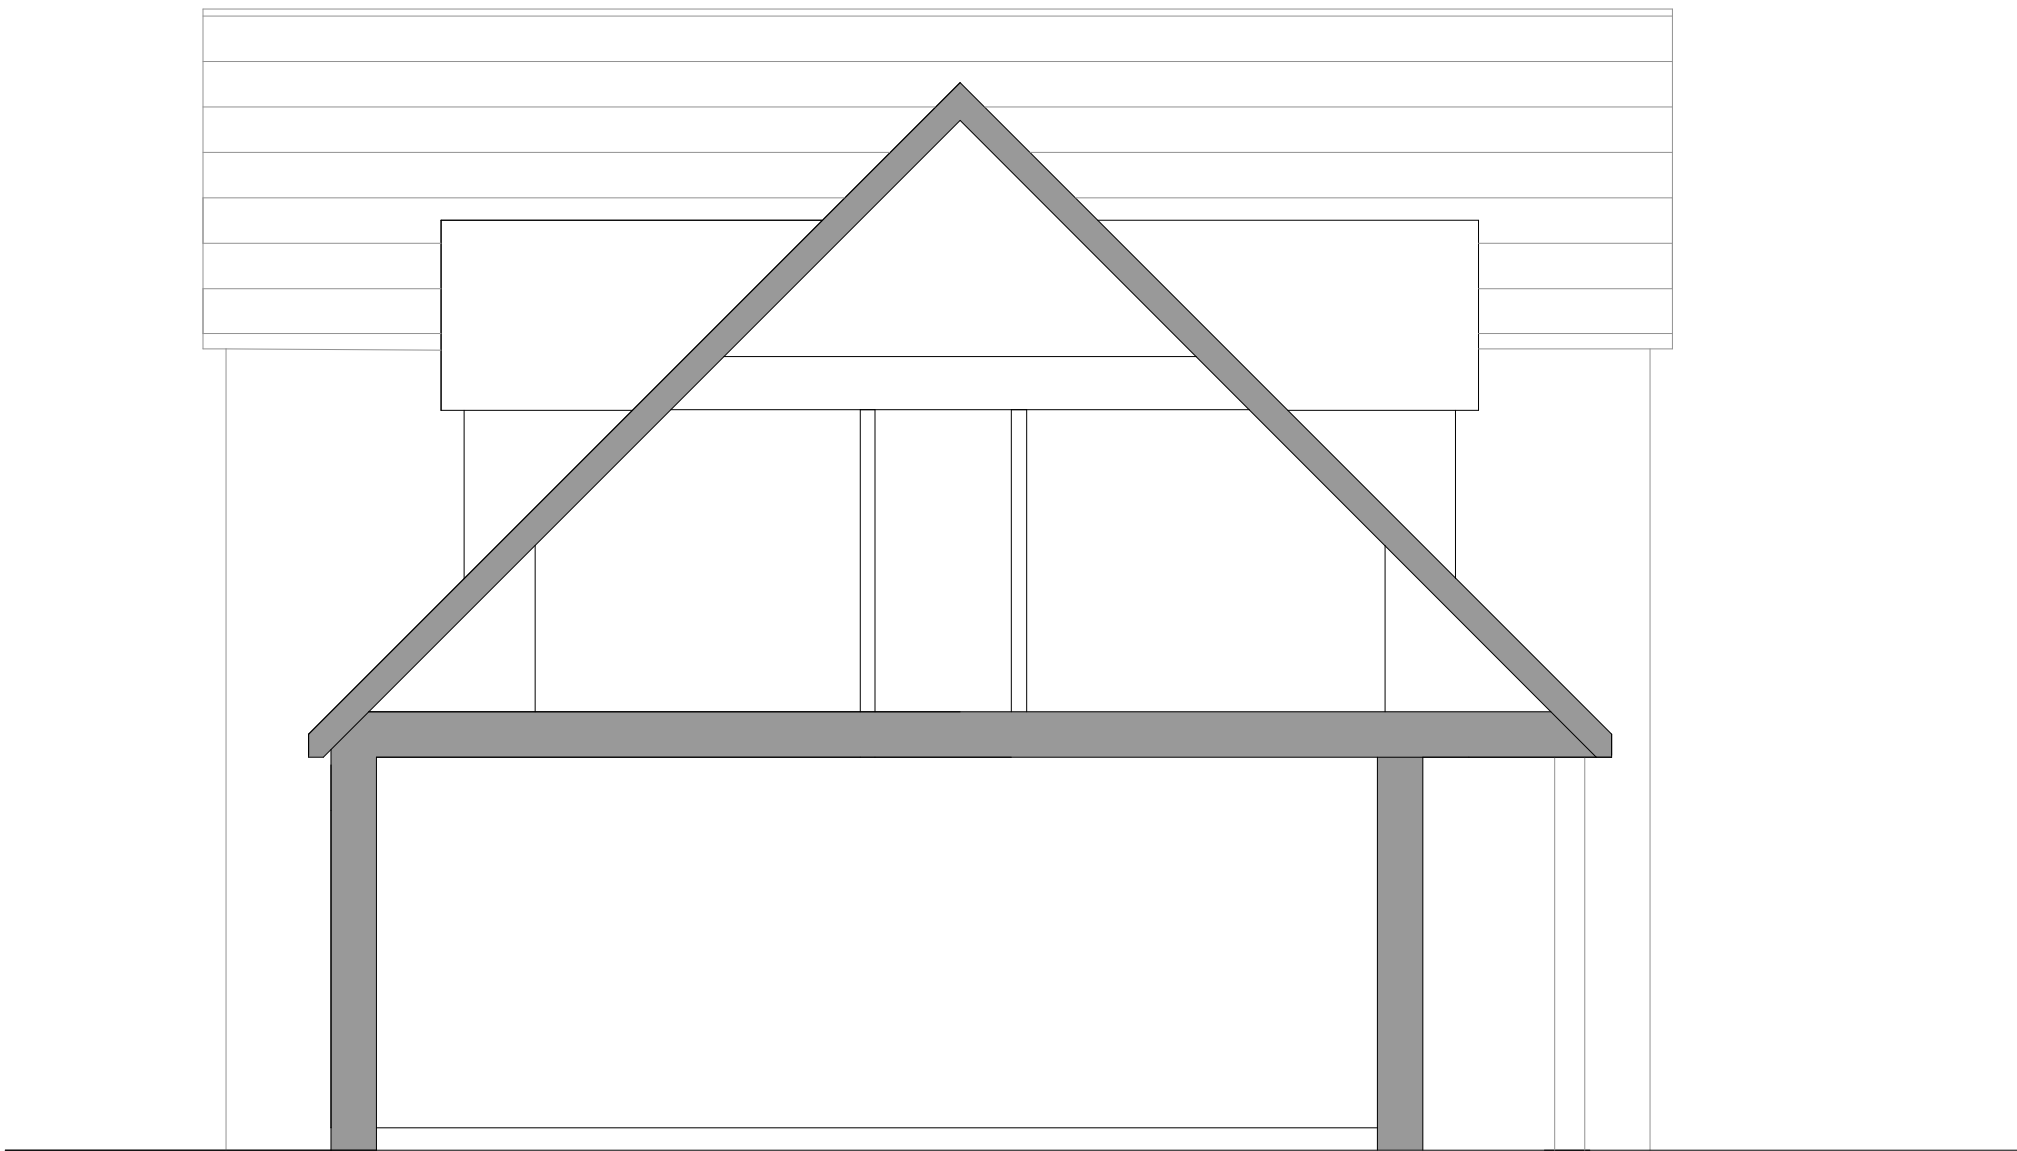

SECTION A-A 1:50