



Rev A - Revised site layout. 02.06.21

 George and Co.

New dwelling at
Ael-y-Bryn, Walter Street,
Dowlais,
CF48 3RL

727.003A	Proposed plan		
planning	1:200@A1	Oct '20	SG
1st Floor Woodfired Studios 62 High St Merthyr Tydfil CF37 8DE 07830328652 hello@georgeandco.studio www.georgeandco.studio			
DO NOT SCALE THIS DRAWING			©George and Co.



impact no more than
Conifer tree that we
propose to remove

RIDGE 293.32

Hz Scale 1:100
Vt Scale 1:100
Datum 291.000

Chainage/Offset

Section A

PROPOSED SECTION

new windows in
this elevation

293.000
292.000
291.000
290.000
289.000
288.000
287.000
286.000
285.000
284.000

Hz Scale 1:100
Vt Scale 1:100
Datum 283.000

Chainage/Offset

Section B

PROPOSED SECTION




George and Co.


New dwelling at
Ael-y-Bryn, Walter Street,
Dowlais,
CF48 3RL

Rev A - Revised site layout. 02.06.21

727.002A		Proposed sections	
planning	1:100@A1	Oct '20	SG
1st Floor Woodfired Studios 62 High St Merthyr Tydfil CF37 8DE 07830328652 hello@georgeandco.studio www.georgeandco.studio			
DO NOT SCALE THIS DRAWING			©George and Co.

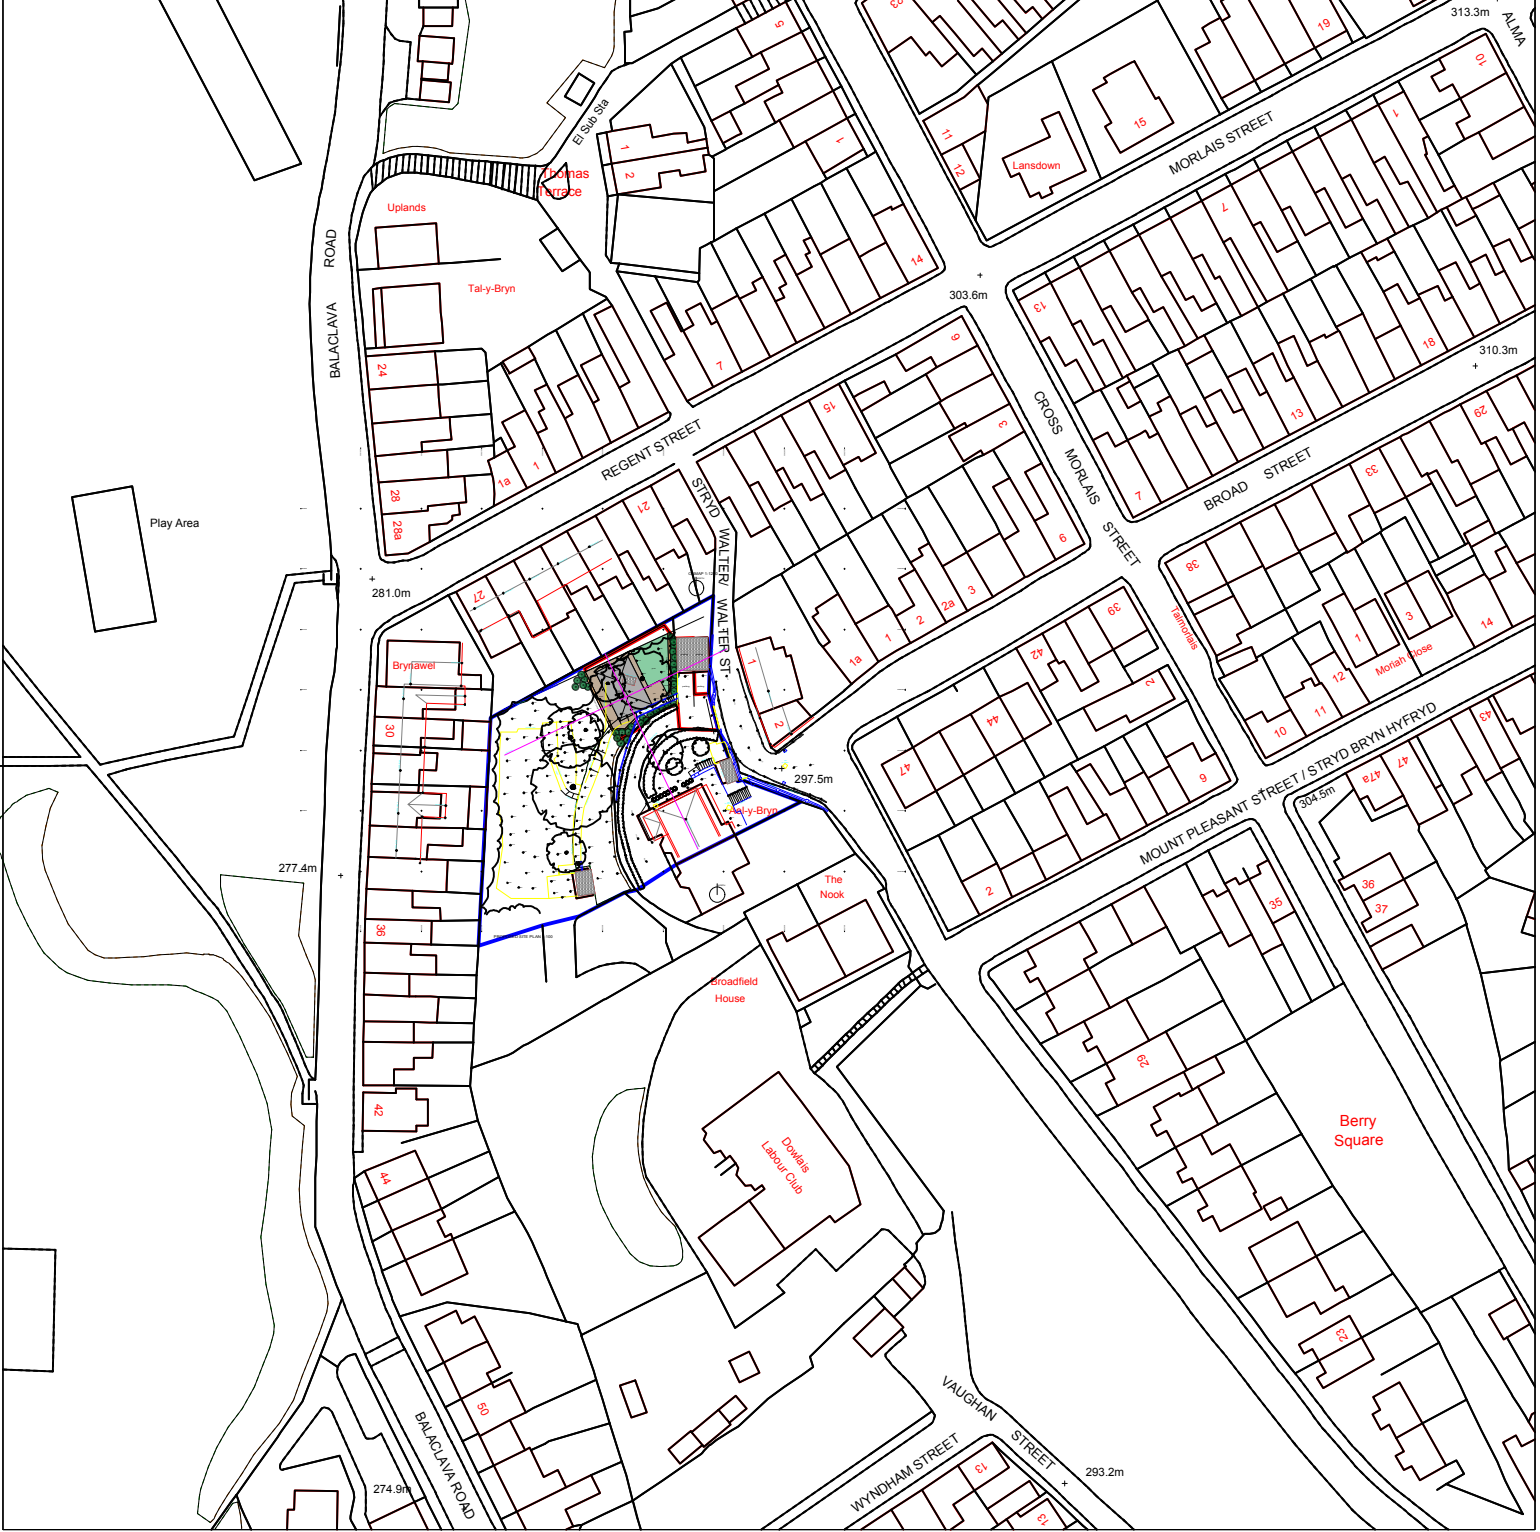

OSMAP 1:1250

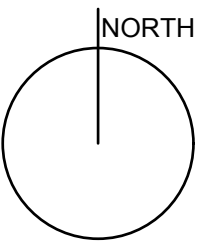

removal of one Conifer tree

demolish existing wall and replace with a new 900mm high blockwork wall with render finish



PROPOSED SITE PLAN 1:100

Rev A - Revised site layout. 02.06.21

**George and Co.**

New dwelling at
Ael-y-Bryn, Walter Street,
Dowlais.
CF48 3RL

727.001A		Proposed plan	
planning	1:100@A1	Oct '20	SG
1st Floor Woodfired Studios 62 High St Merthyr Tydfil CF37 8DE 07830328652 hello@georgeandco.studio www.georgeandco.studio			
DO NOT SCALE THIS DRAWING			©George and Co.

