


IN CASE OF DOUBT OR DISCREPANCIES PLEASE REFER TO ARCHITECT FOR INSTRUCTIONS.
USE GIVEN DIMENSIONS ONLY. DO NOT SCALE
THIS DRAWING IS COPYRIGHT.

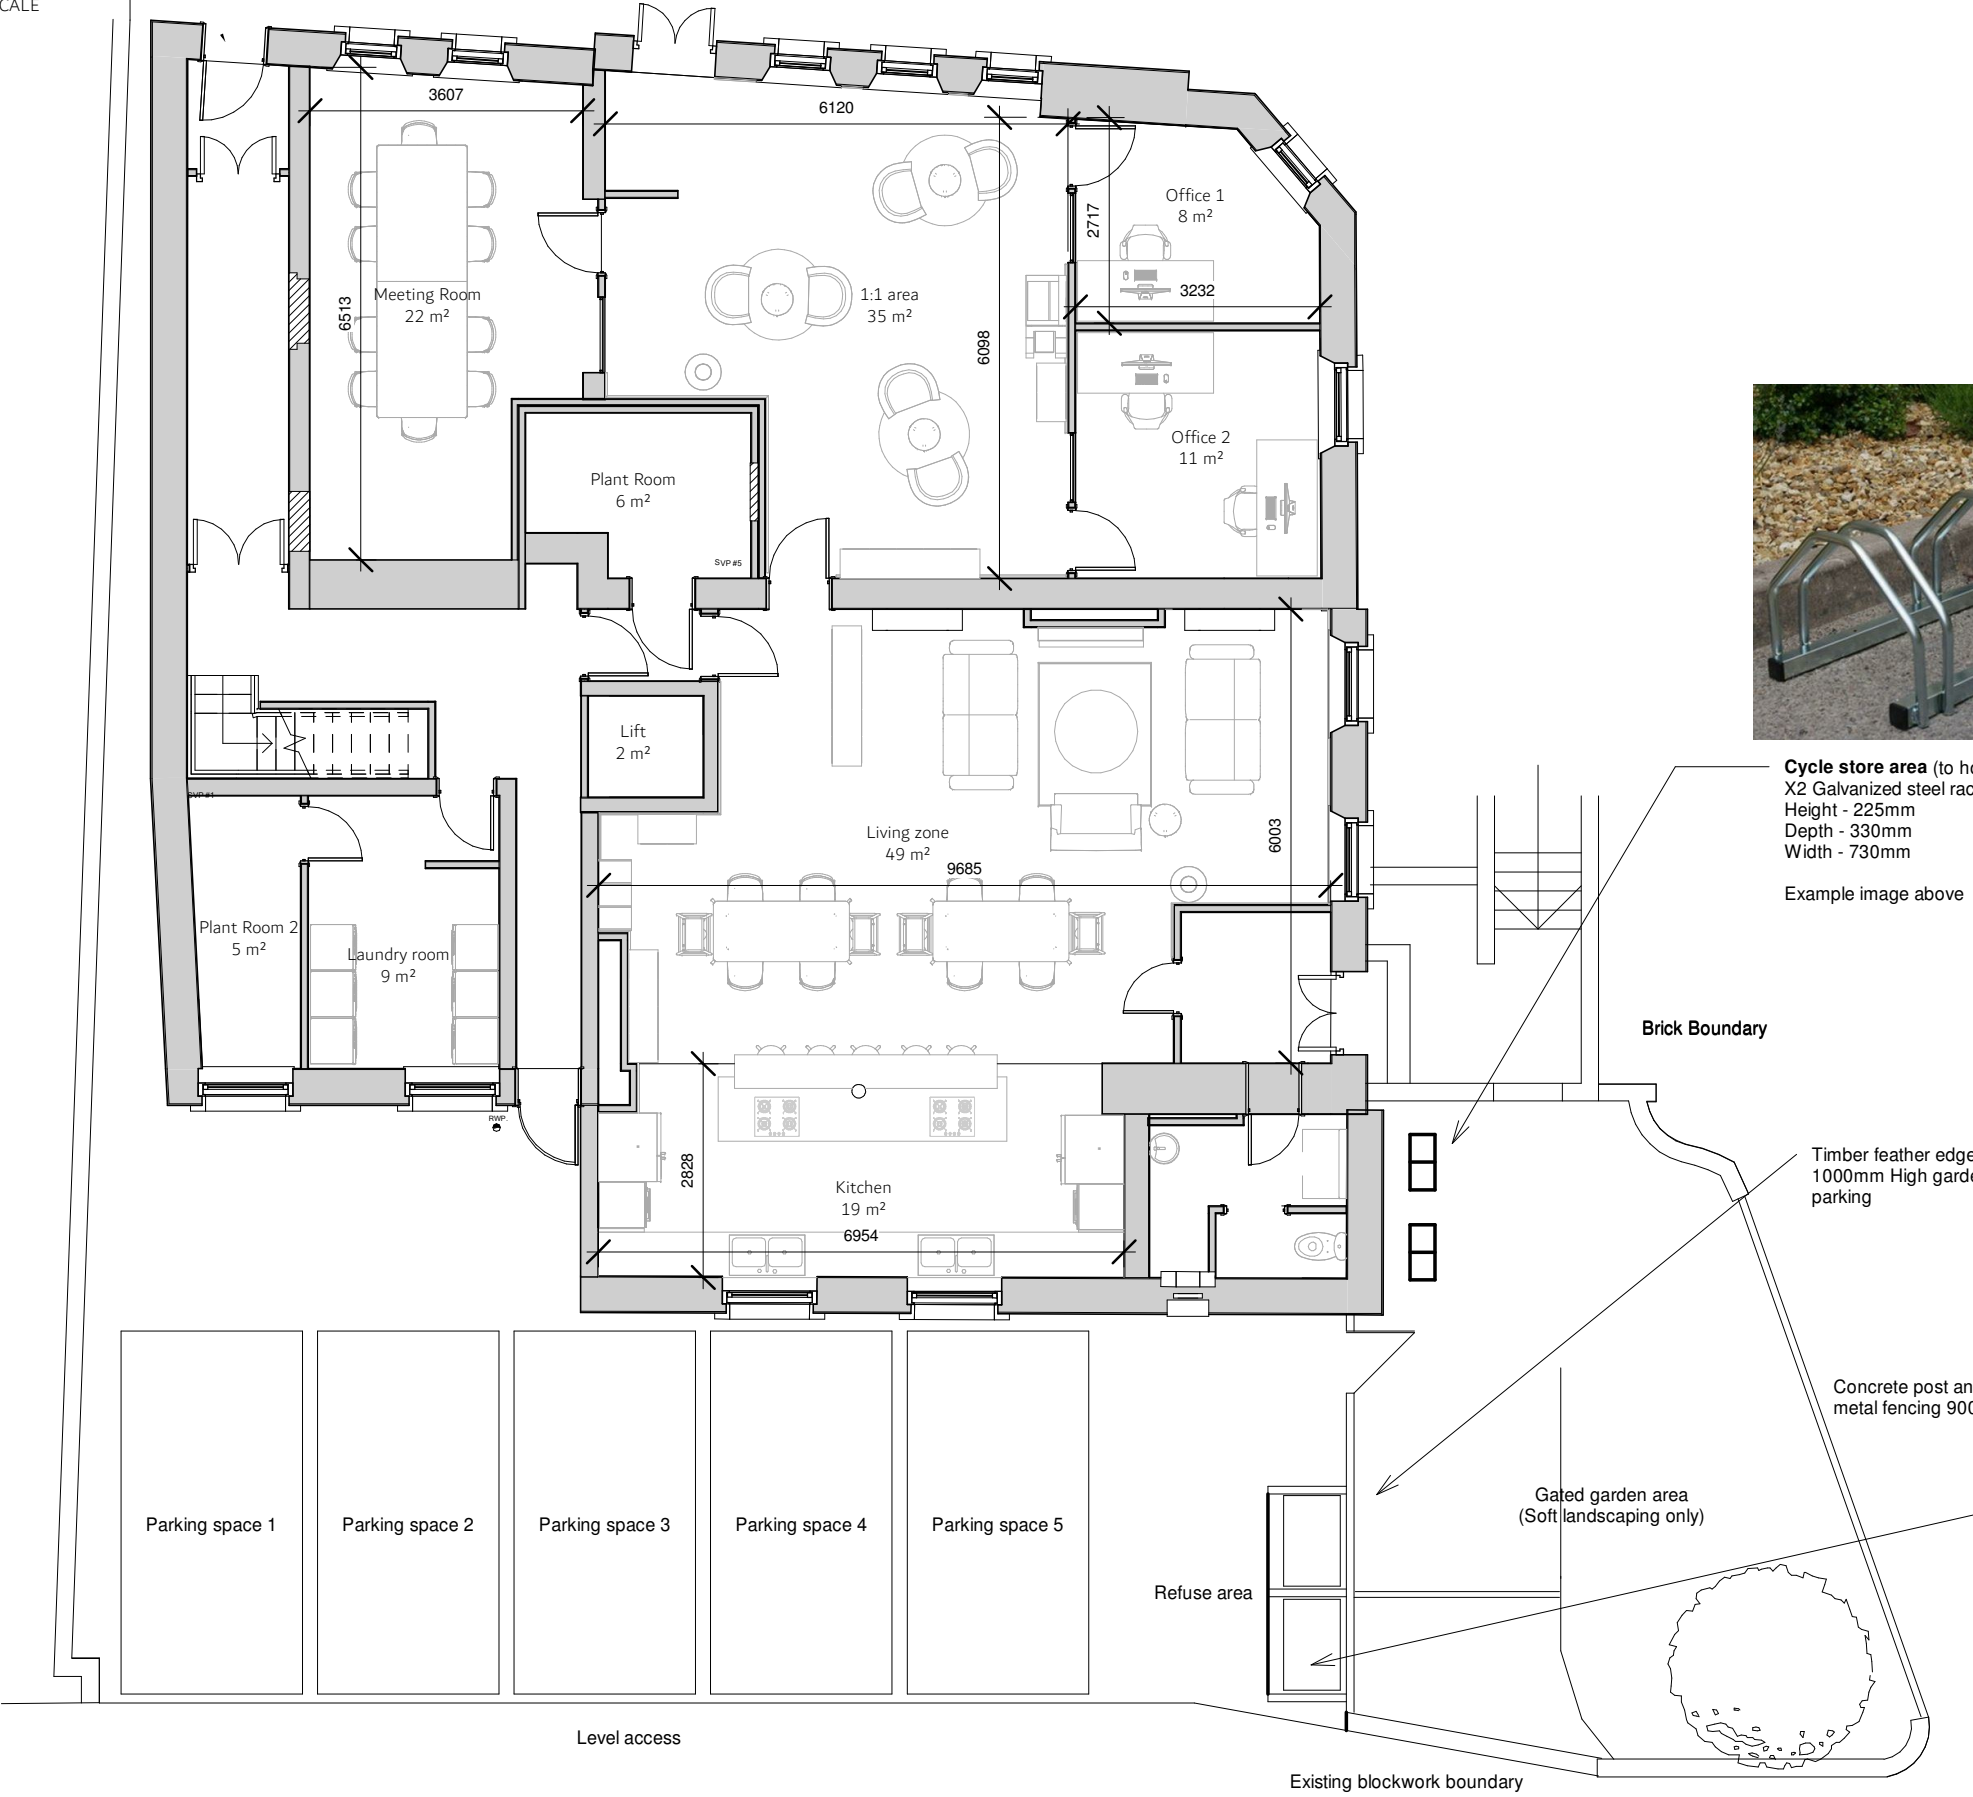

Cycle store area (to hold up to 6 No. bicycles)
X2 Galvanized steel rack
Height - 225mm
Depth - 330mm
Width - 730mm
Example image above



Free standing timber bin & recycling store for 2 wheelie bins.
Example image above

Stanwell Architects

Project

The Mackintosh

Date	Drawing No.	Drawn by	Scale (@ A3)
Sept 21	F102	GCP	1 : 100
Client	Drawing Name		REV
Linda Hamer	Ground Floor Proposed		1

gary@stanwellarchitects.co.uk M:07980865879

Company No.:13506844 Reg address:7 Herbert Terrace, Penarth, CF64 2AH

Purpose of Drawing:
PLANNING