




EXISTING GROUND FLOOR 1:100

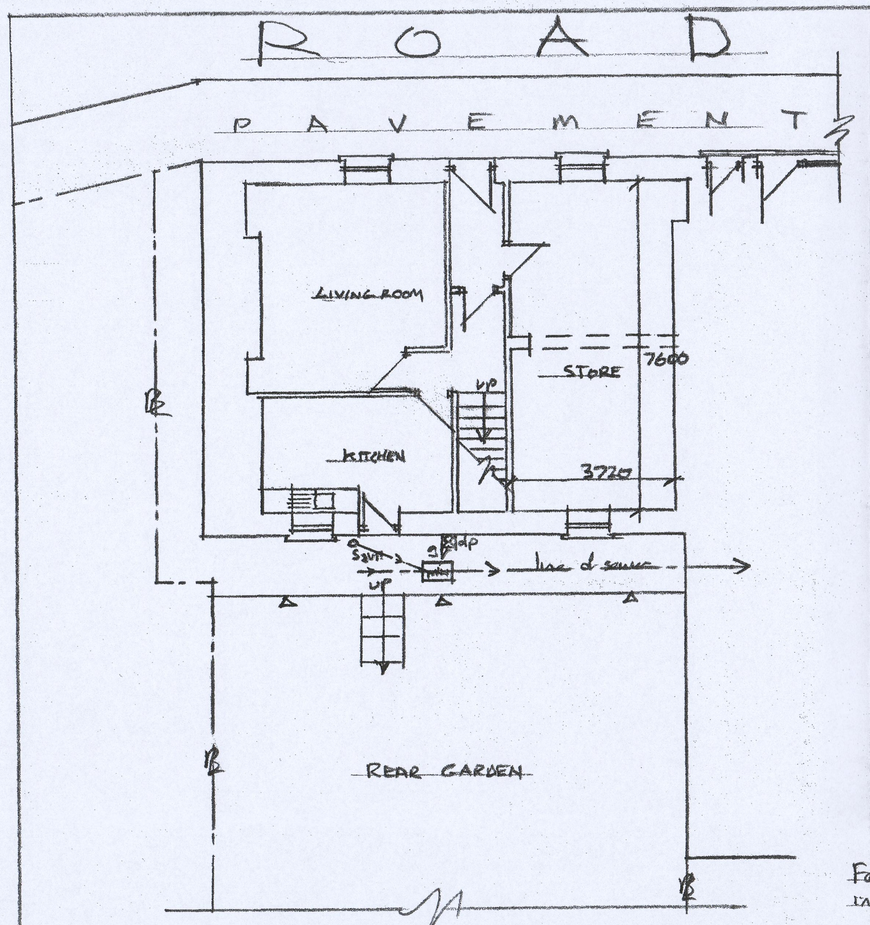


EXISTING FRONT ELEVATION 1:100

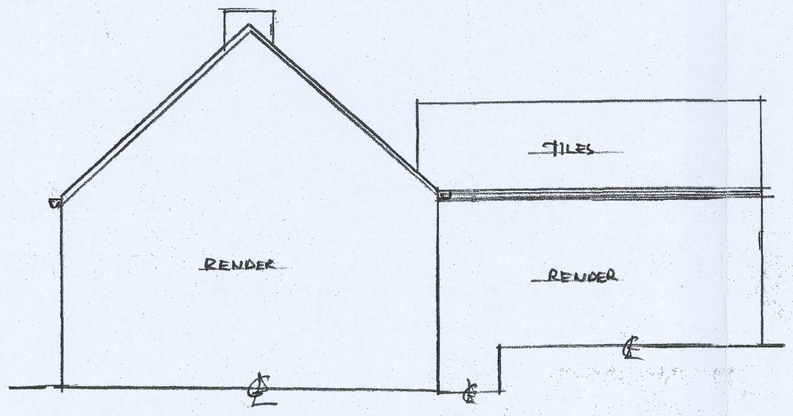


EXISTING SIDE ELEVATION 1:100

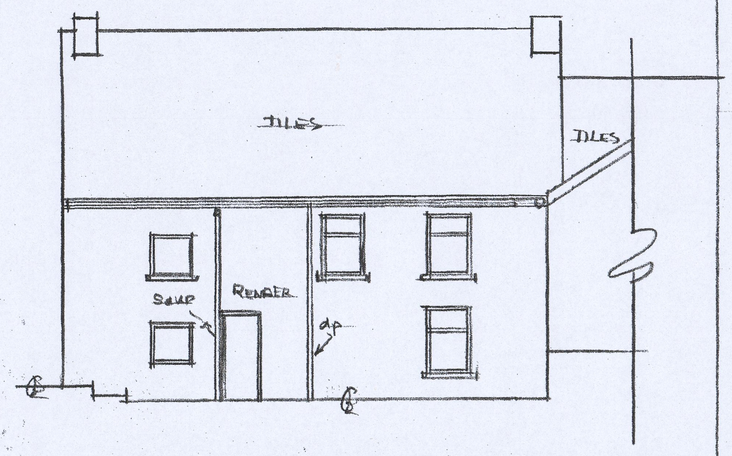


EXISTING REAR ELEVATION 1:100

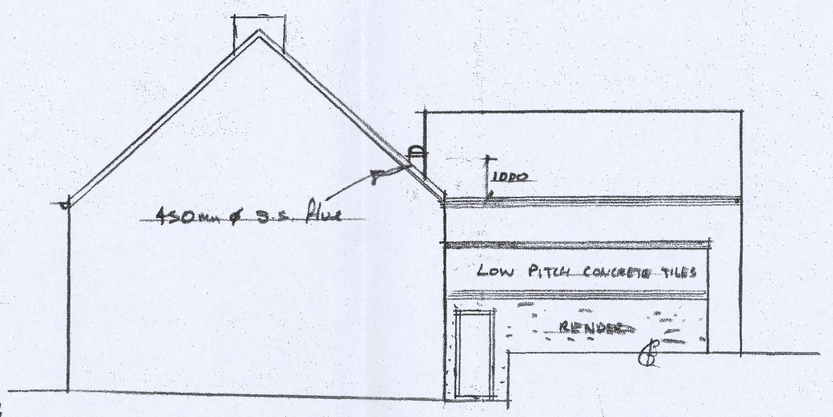


PROPOSED SIDE ELEVATION 1:100

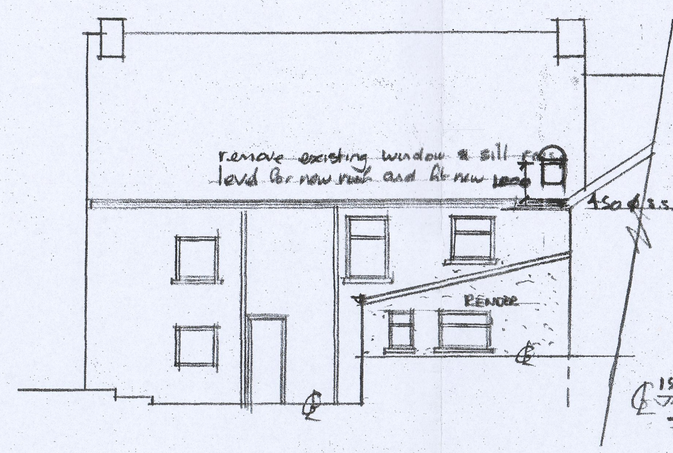


PROPOSED REAR ELEVATION 1:100

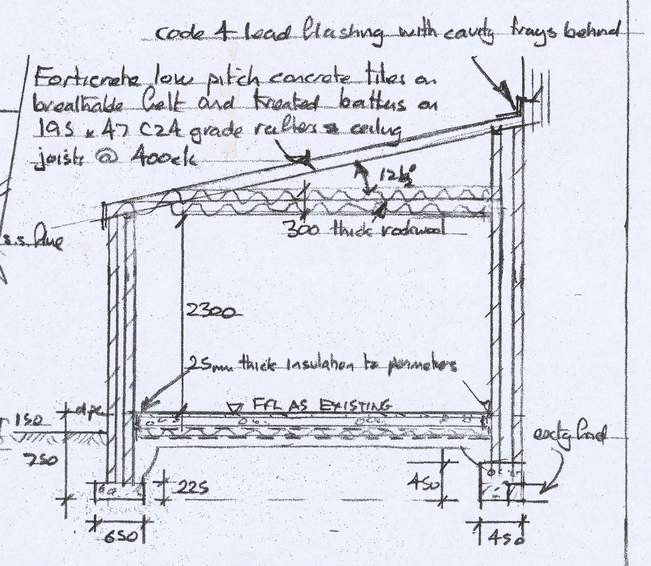


TYPICAL SECTION 1:50

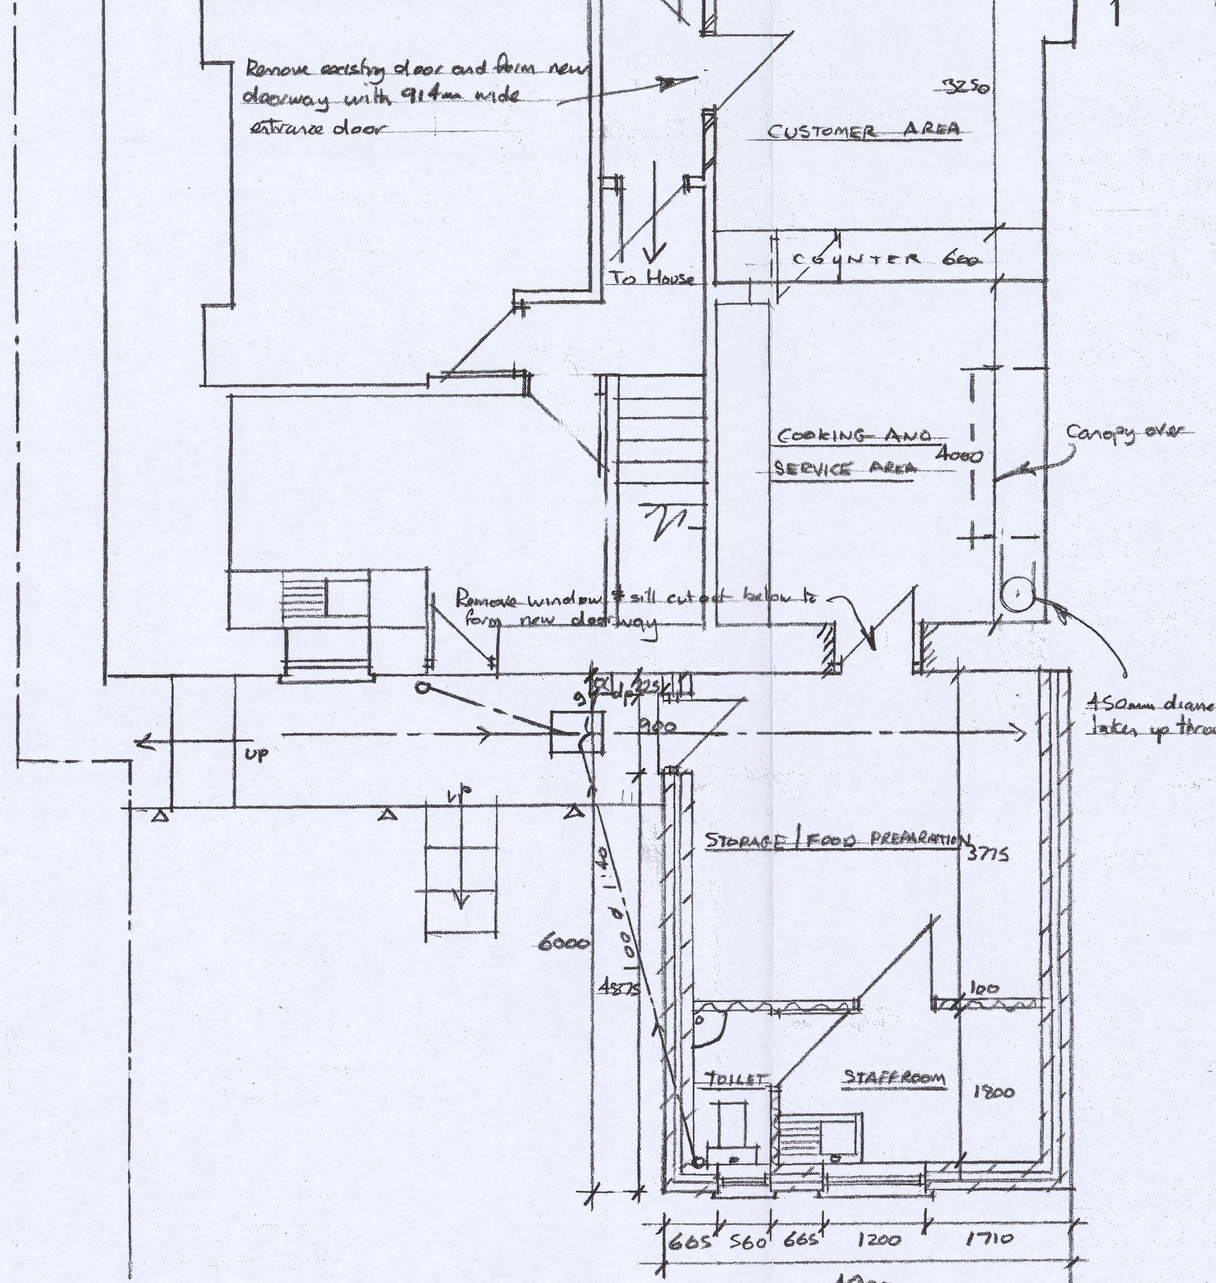

PROPOSED GROUND FLOOR 1:50

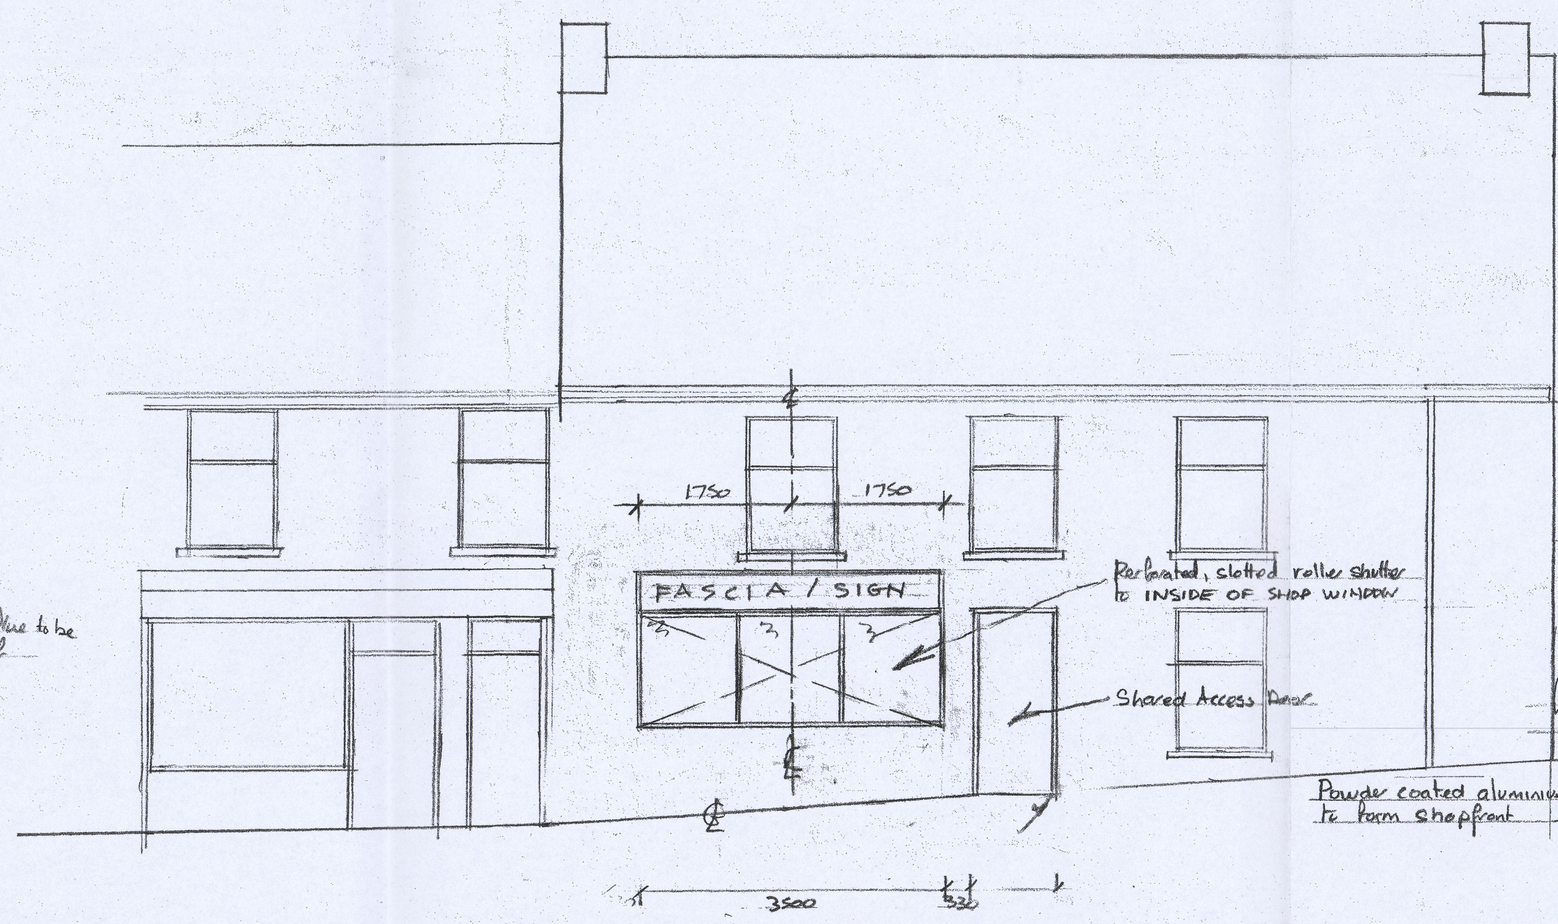

PROPOSED FRONT ELEVATION 1:50

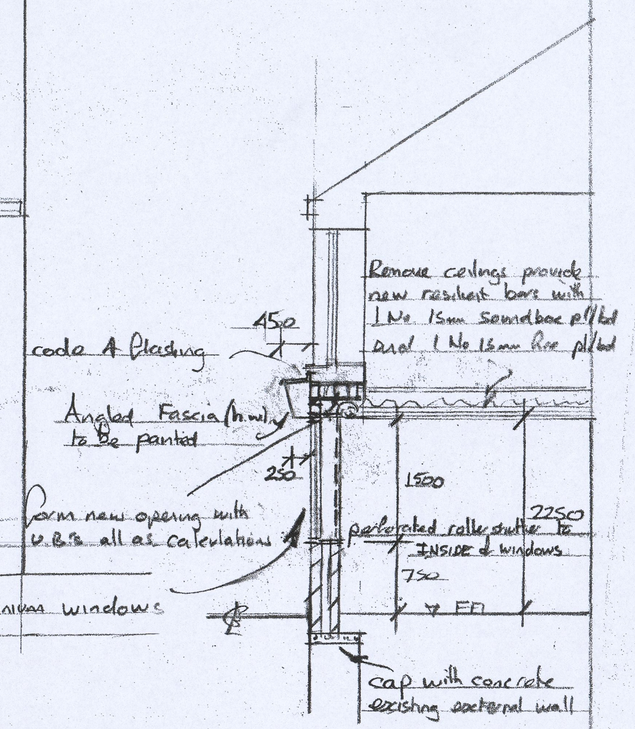

SECTION THROUGH SHOPFRONT 1:50

AMENDMENTS
A Shopfront design altered & external flue to rear
B Flue to run up inside house up through main roof A Collins
C Shopfront altered to contemporary aluminium design A Collins

JOB
PROPOSED CHANGE of USE to A3 TAKEAWAY WITH NEW SHOPFRONT & ETENSION to REAR

ADDRESS
32 HIGH STREET, CEFN COED, MERTHYR TYDFIL, CF48 2PG

SCALE	DATE	DRAWN
1:50, 1:100	NOV. 2021 DEC. 2021 JAN 2022	A. COLLINS

SCAN & 5