
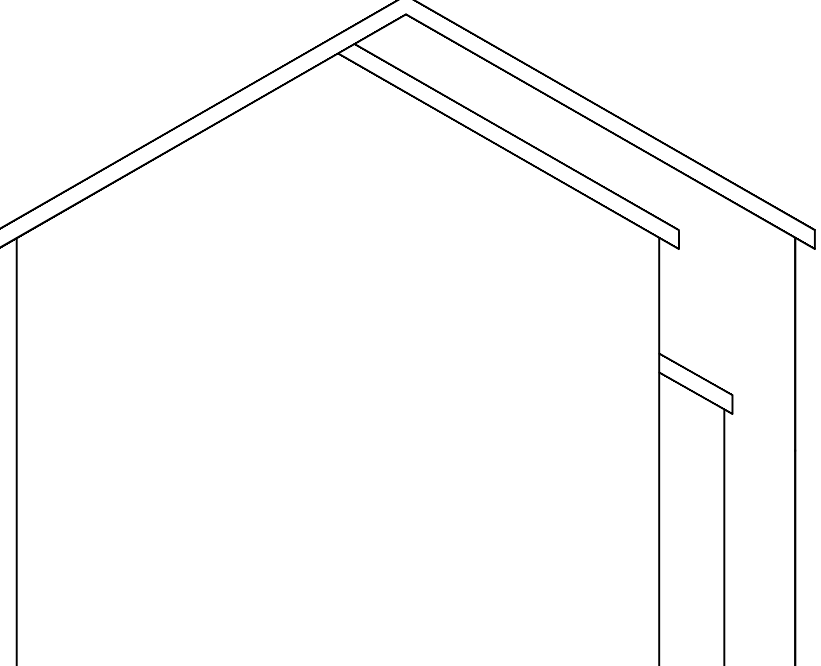
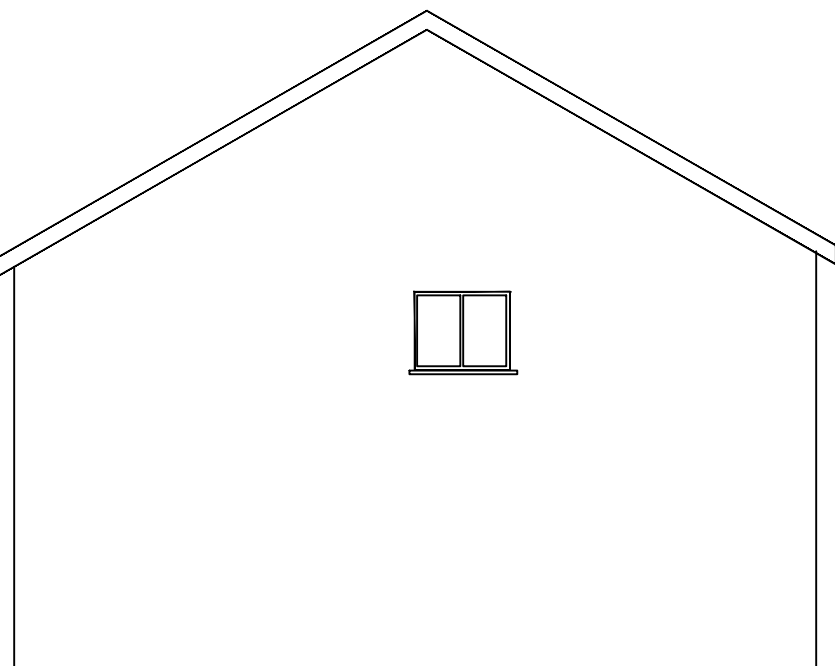
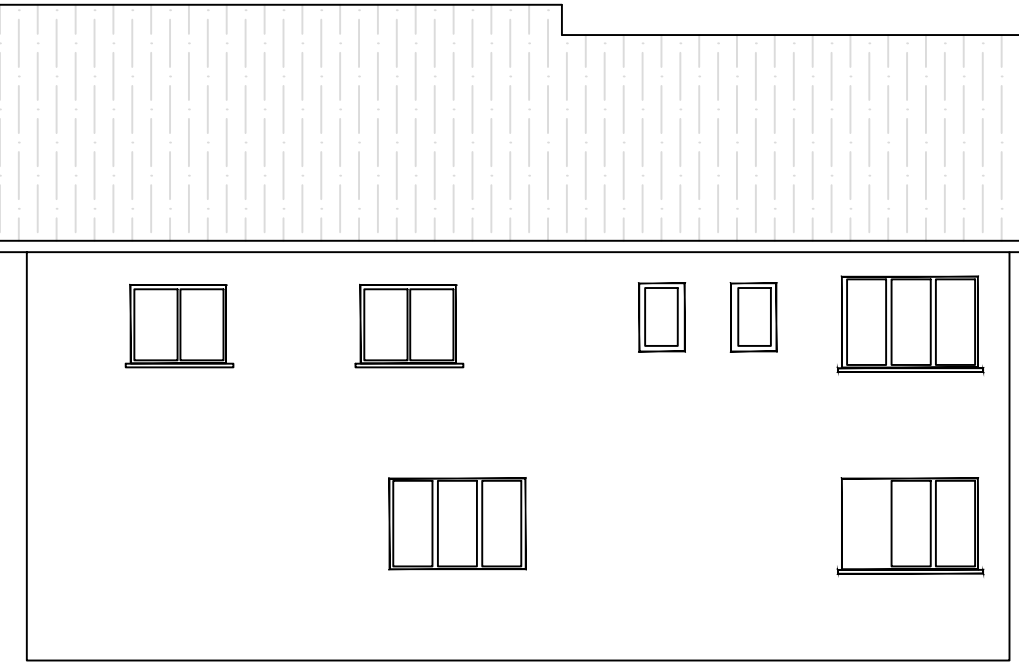
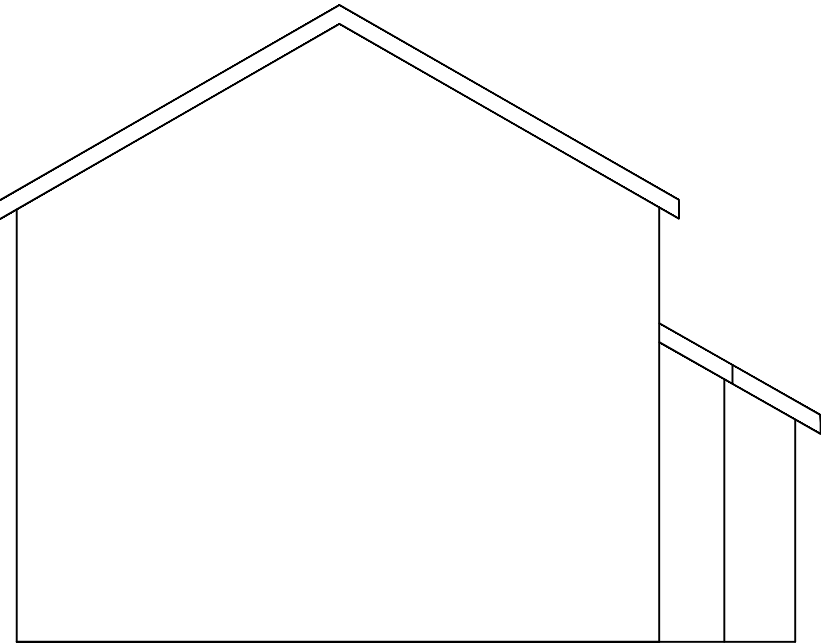
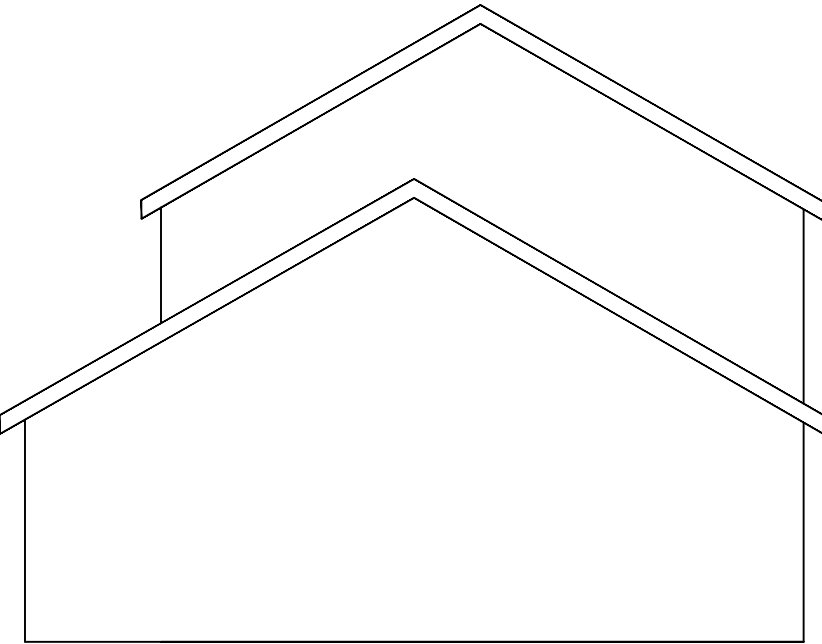
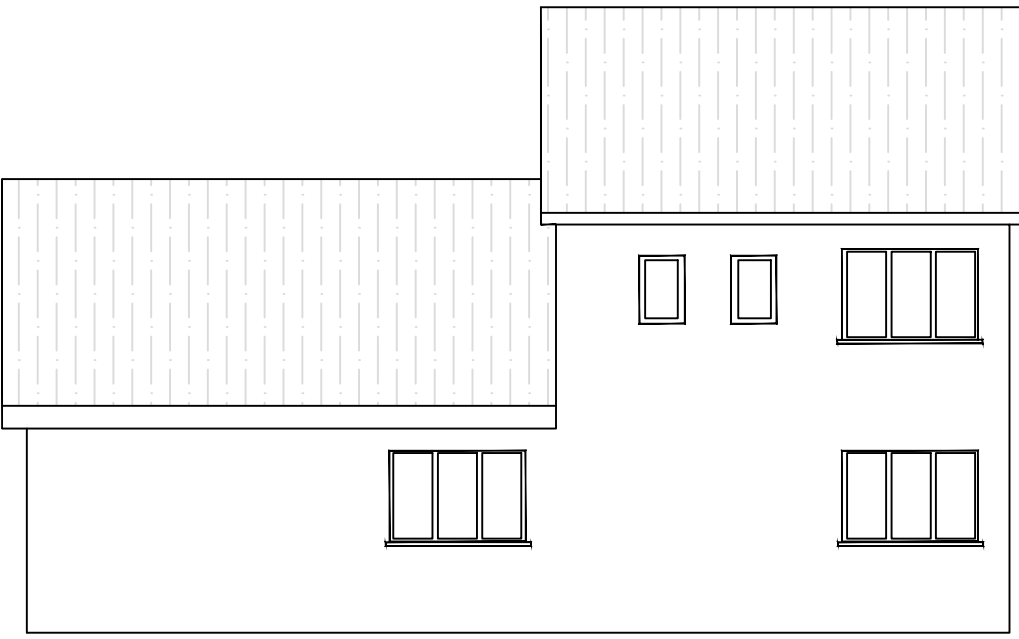
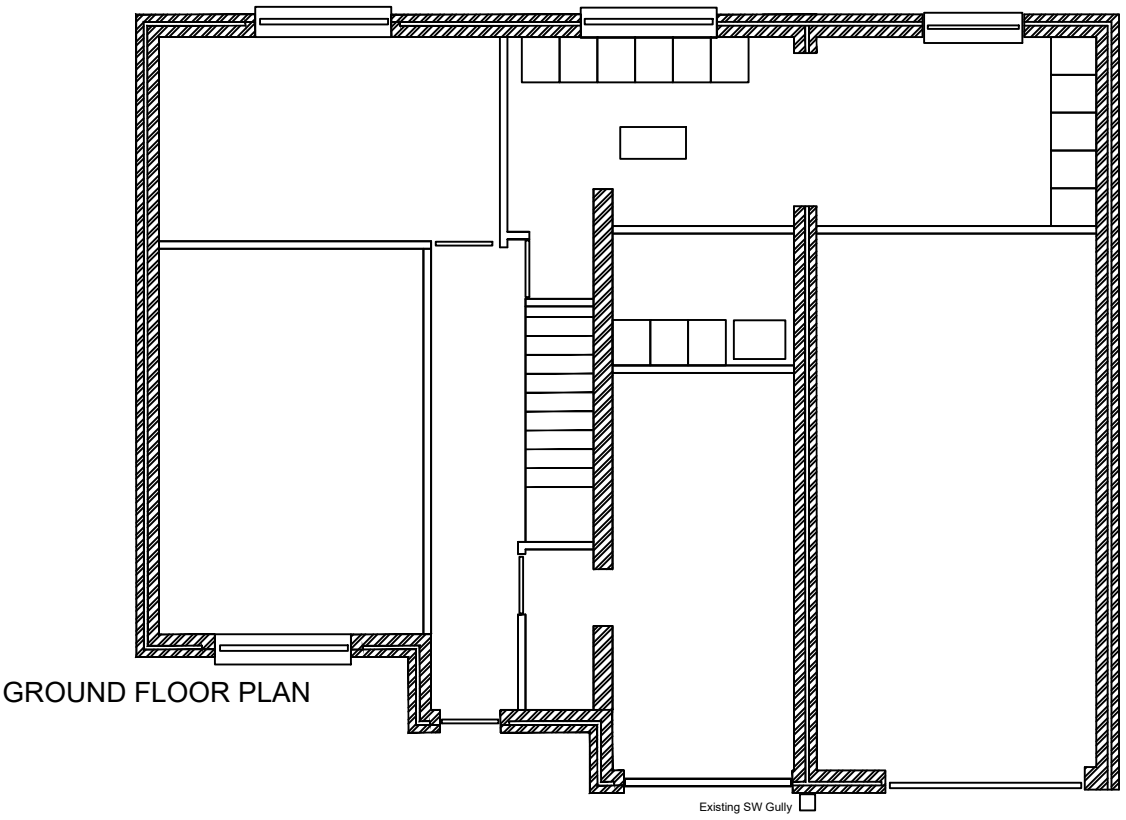


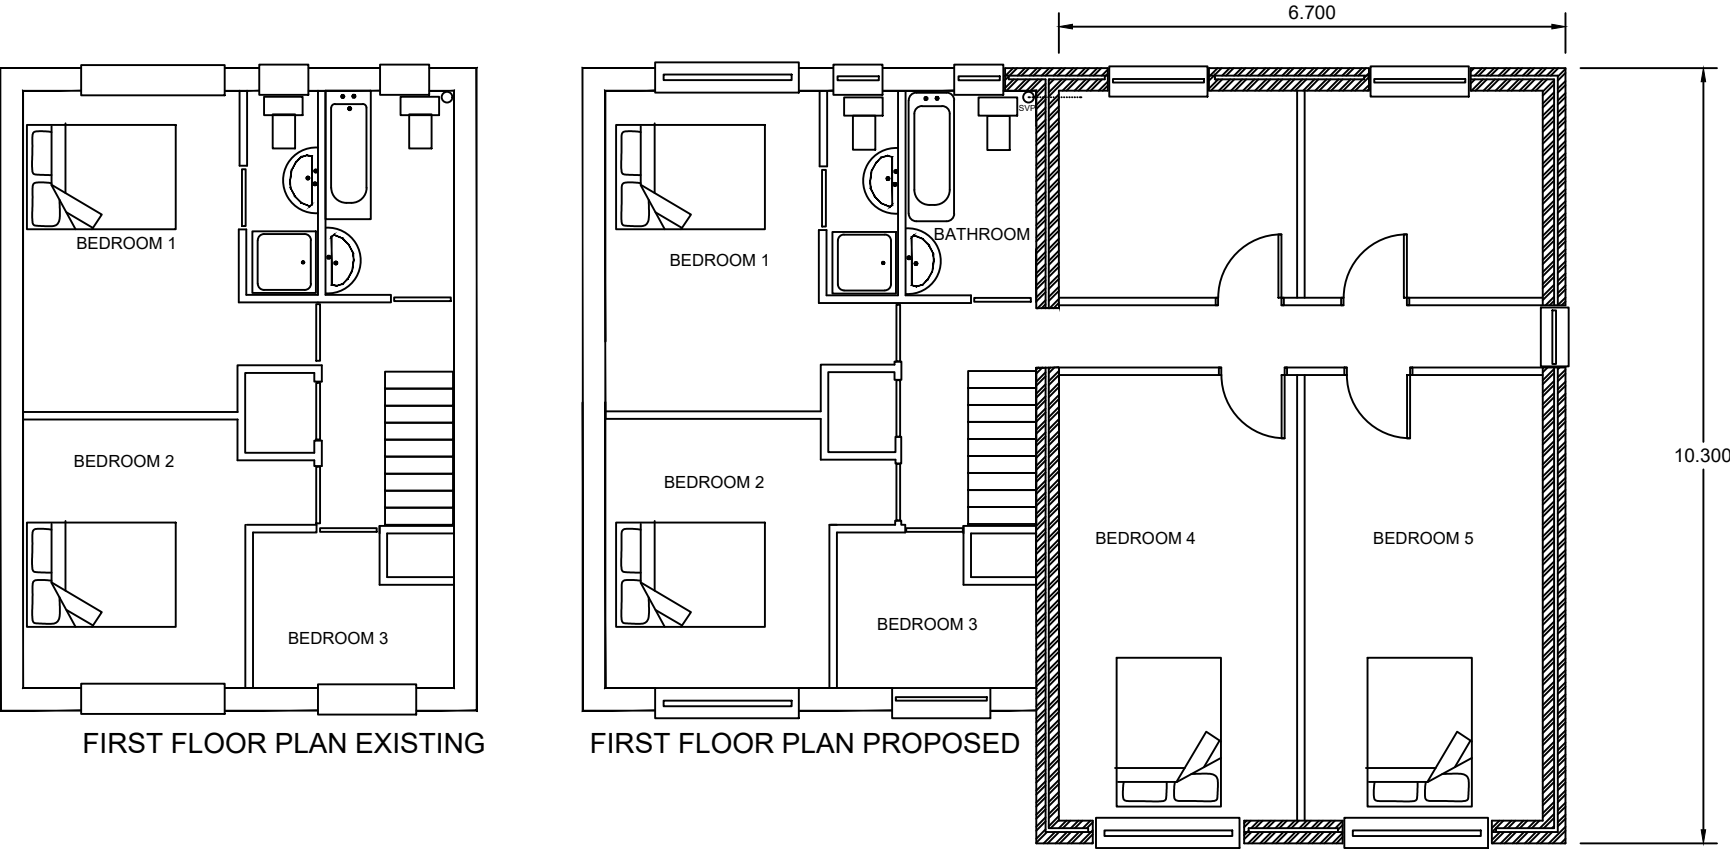

Location Plan 1:1250

Plans & Elevations 1:100

DO NOT SCALE			
Amendments	Date	Made By	Checked By

Proposed First Floor Extension

21 The Hawthorns
Pantyscallog, Dowlais
Merthyr Tydfil CF48 2EJ

Size	Drawn	Checked	Approved
A1			

SCALE			
JOB No	DRG.No	DATE	REV
		July 2021	