


Rev	Initials	Notes	Date
A	dlk	Proposed extension with office, toilet and kitchen added as requested by the client on 16/06/2020	02/07/2020
B	dlk	Proposed extension increased to accommodate a staff dis wc and nappy change. External fencing added as requested by in client meeting dated on 15/07/2020	05/08/2020
C	dlk	New store with flat roof created as requested by the head teacher 01/09/20. Additional external works added - sheds.	02/09/2020
D	dlk	Internal dimensions added as requested by the Head Teacher	20/10/2020
E	dlk	Bird and Bat boxes added as requested by the Ecologist.	14/07/2021

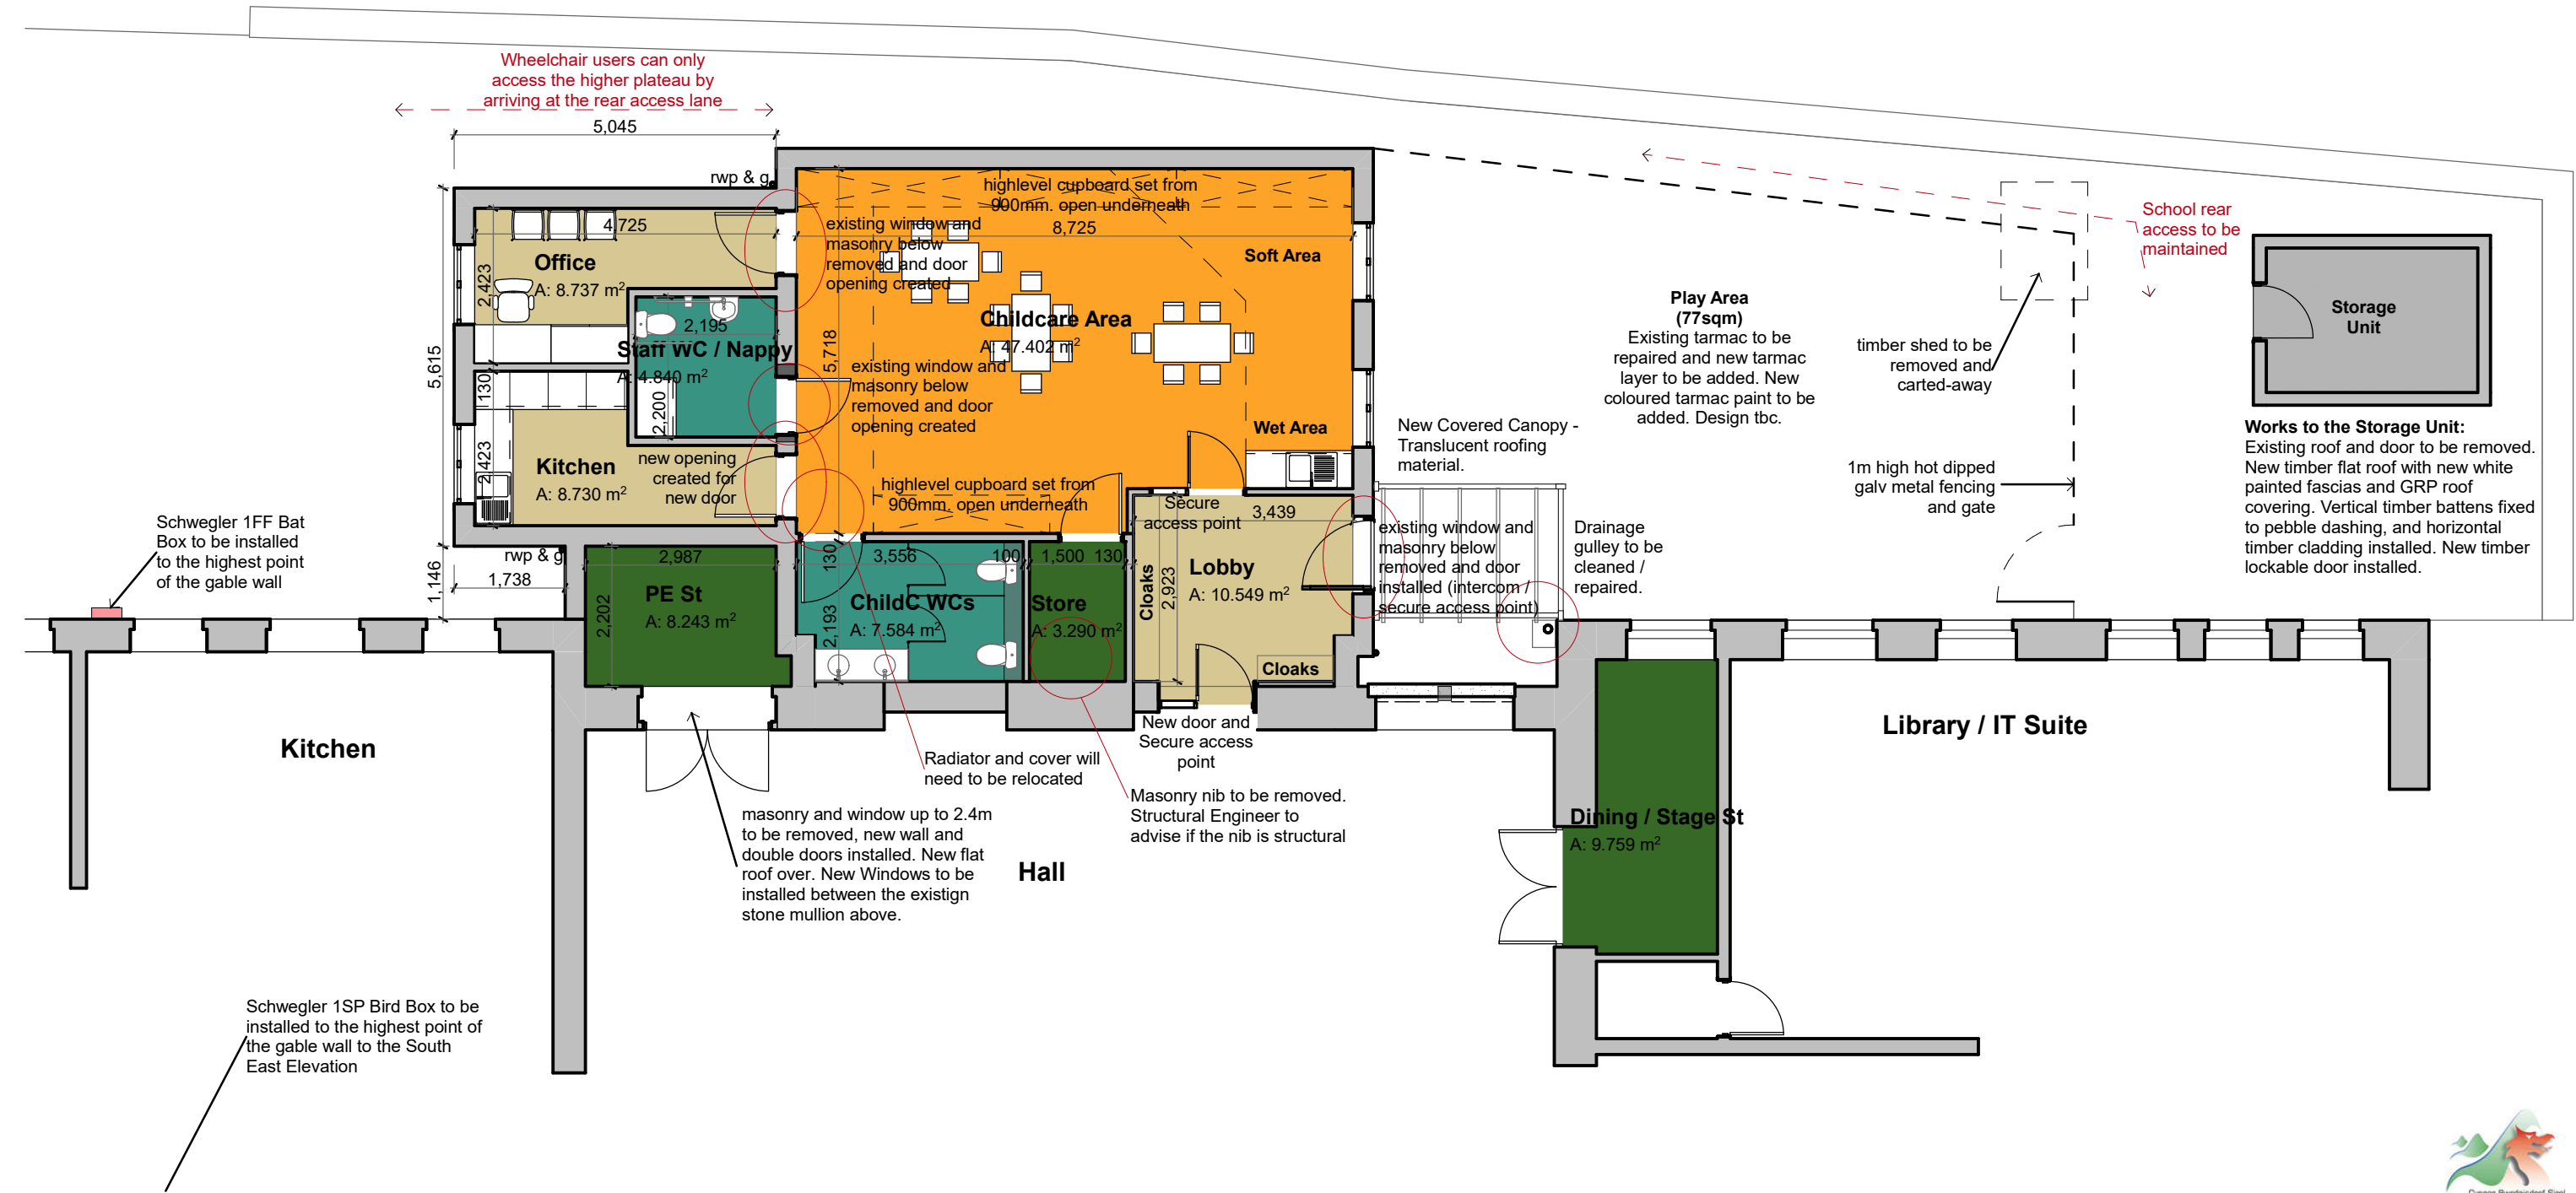

Bedlinog Primary School Childcare Facility
Proposed Floor Plan

Bleau Gwent County Borough Council
Community Services