



Rev	Initials	Notes	Date
A	dlk	Proposed extension with office, toilet and kitchen added as requested by the client on 16/06/2020	02/07/2020
B	dlk	Proposed extension increased to accommodate a staff dis wc and nappy change as requested by in client meeting dated on 15/07/2020	05/08/2020
C	dlk	New flat roof over store room as requested by the head teacher 01/09/2020	02/09/2020
D	dlk	Bird and Bat boxes added as requested by the Ecologist.	14/07/2021

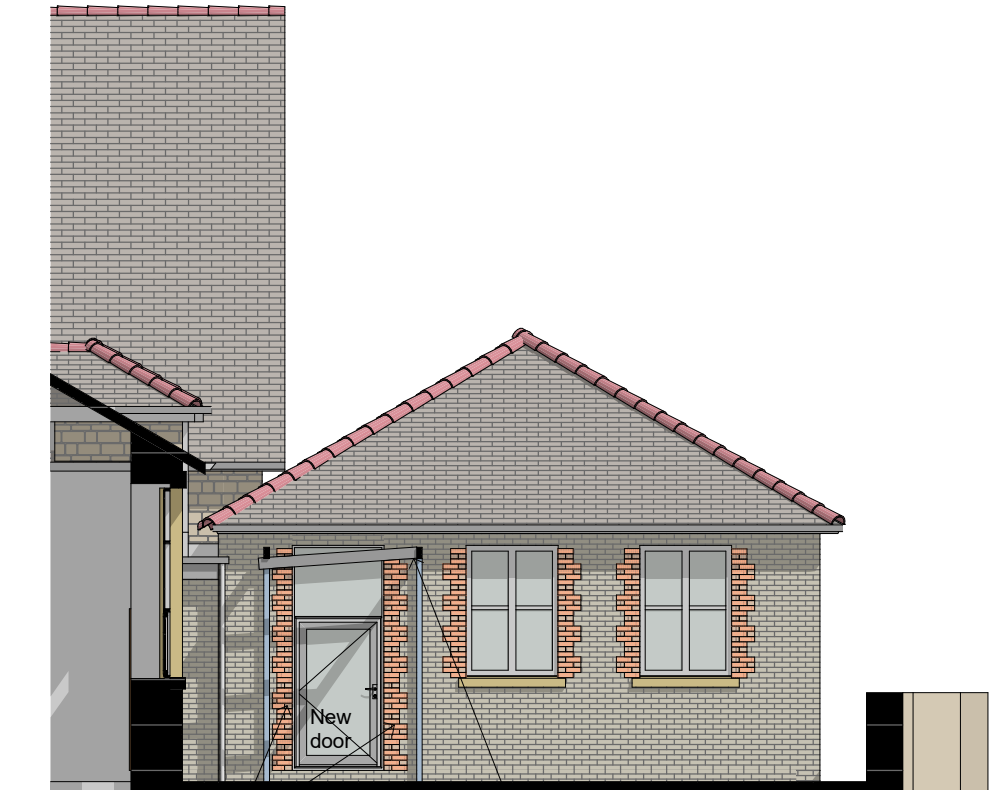

1

Proposed South East Elevation


1:100

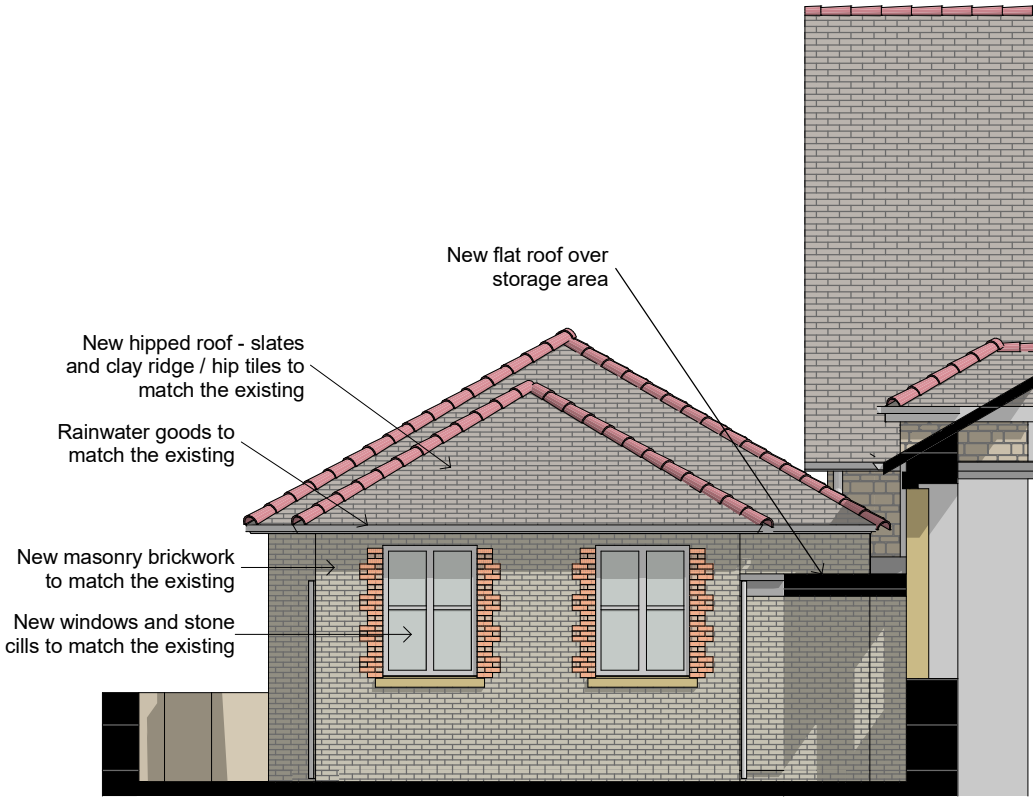

3

North West Elevation

1:100

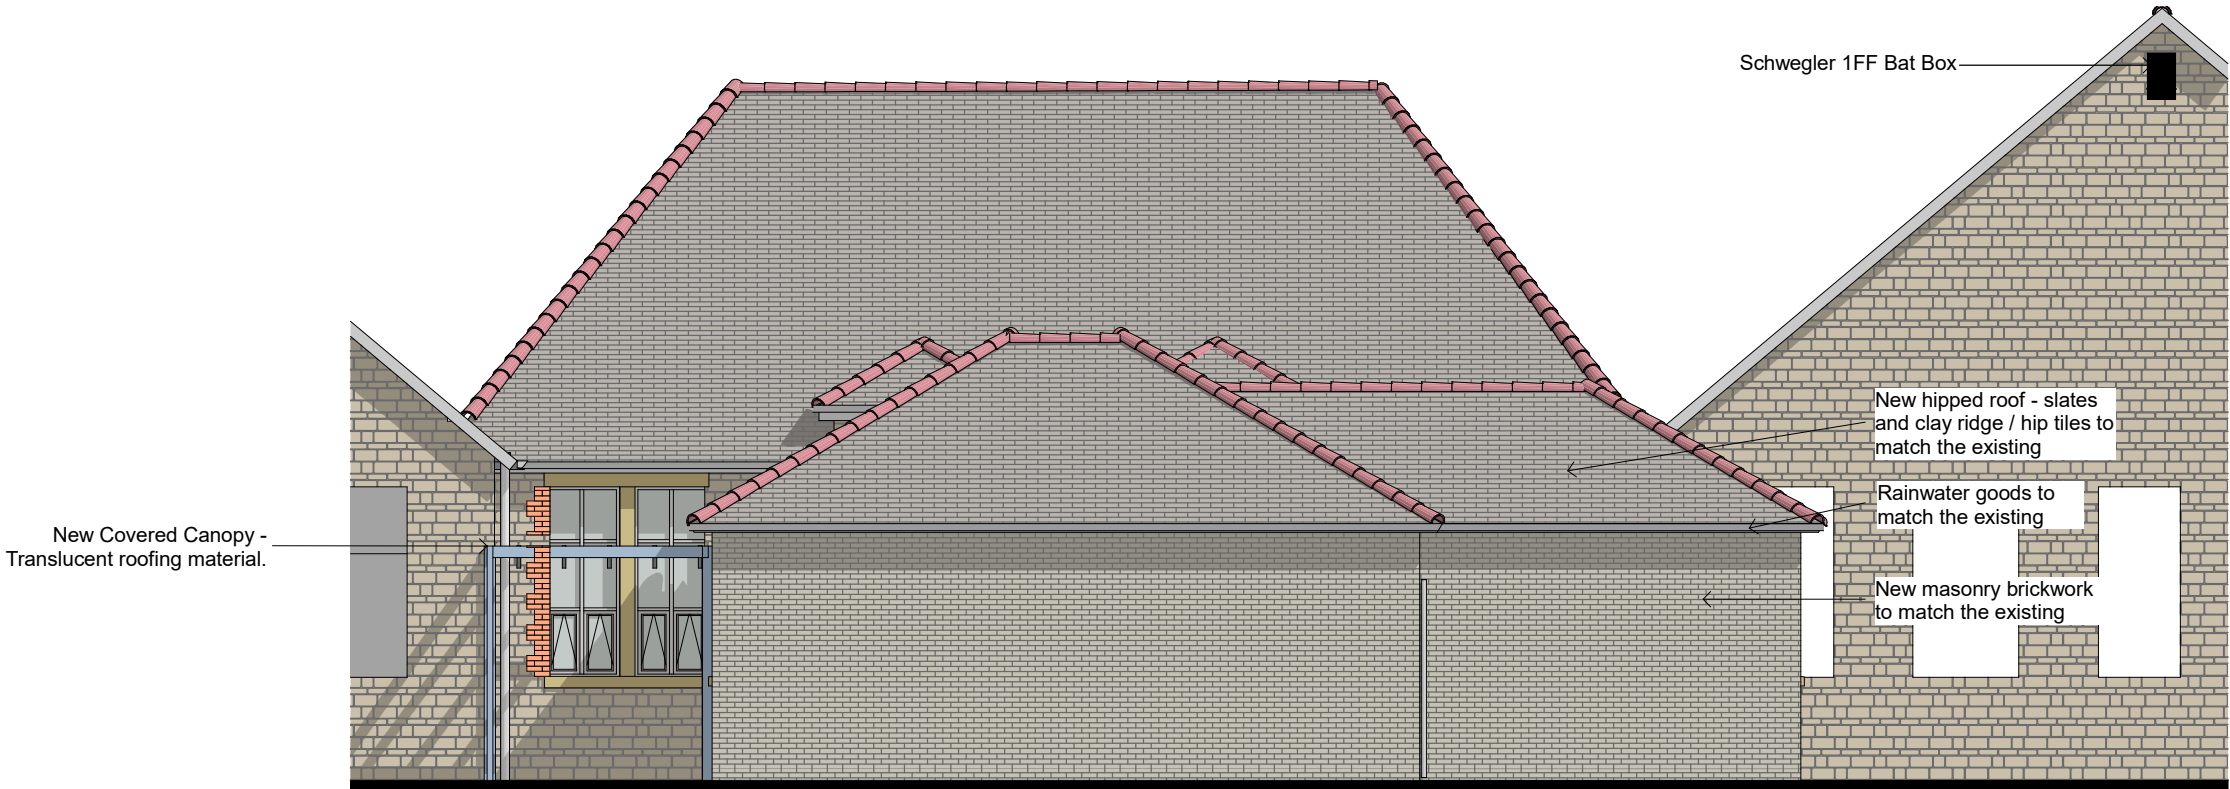

2

Proposed North East Elevation

1:100

**Bedlinog Primary School Childcare Facility
Proposed Elevations**

Bleanau Gwent County Borough Council
Community Services