


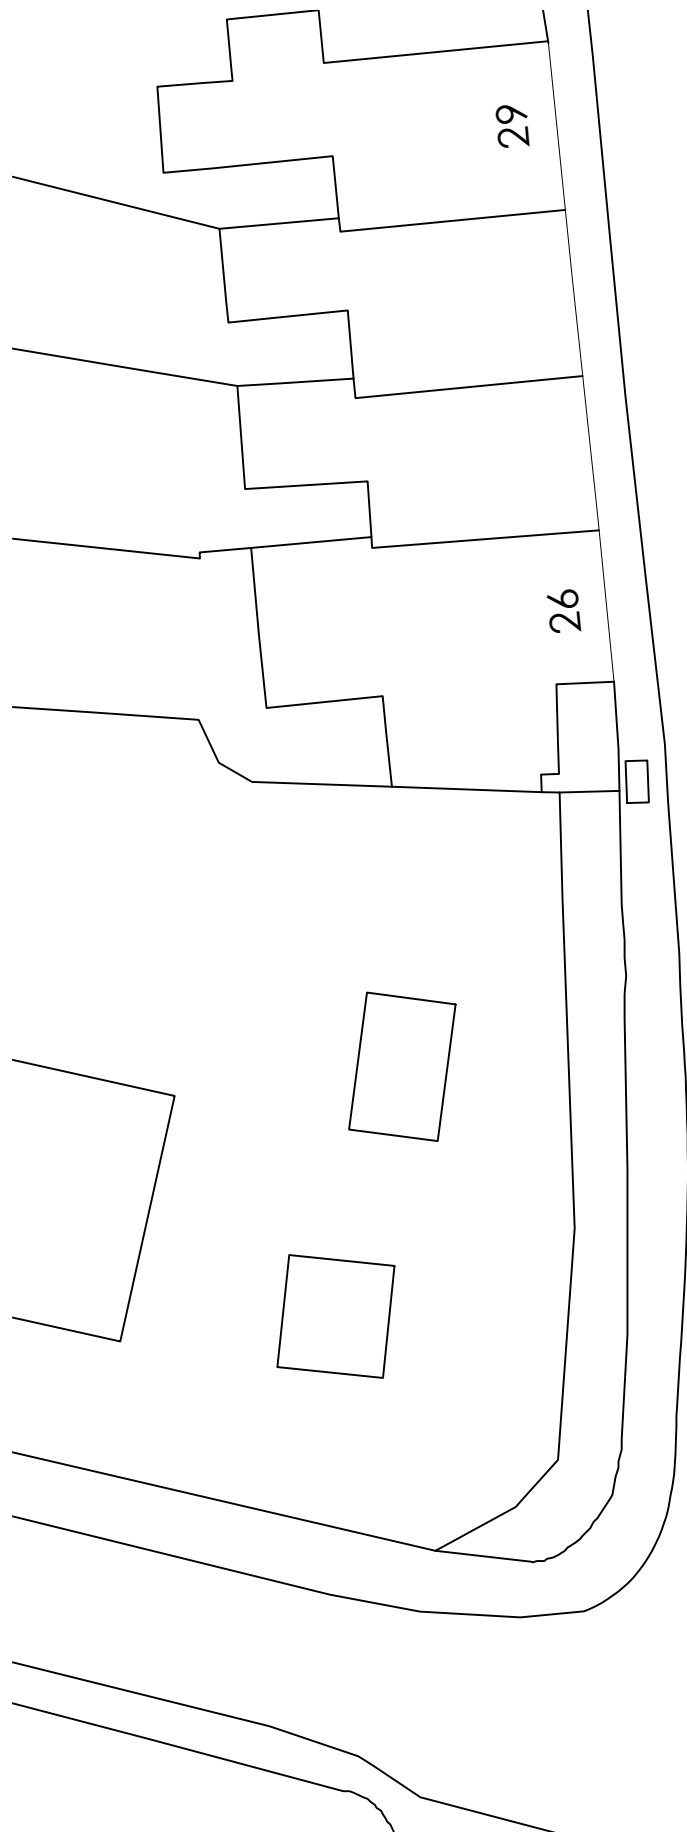


Location Plan (1:250)


Thomas St



Date	Drawn	Check	Description	Rev.
01/09/2025	***	***	Red line boundary amended.	A
10/09/2025	***	***	Red line boundary amended.	B

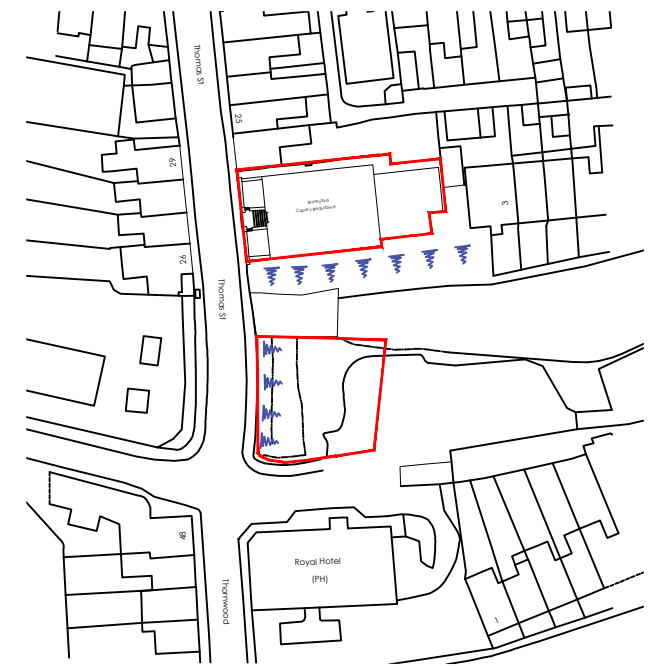

Location Plan (1:1250)

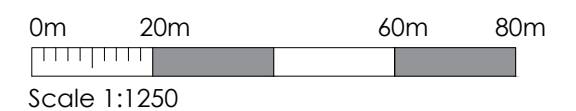

Brynhyfryd Chapel Treharris		Job No. 25_061
Title Location Plan		Dwg No. AL(90)01
Date 11/06/2025	Drawn ***	Rev. B
Scale 1:250 & 1:1250 @ A3		



Architects
Environmental & Urban design

Town planners
& Urban design

Unit 1A, Compass Business Park,
Pacific Road, Cardiff. CF24 5HL

www.c2architects.co.uk
tel: 029 20452100