



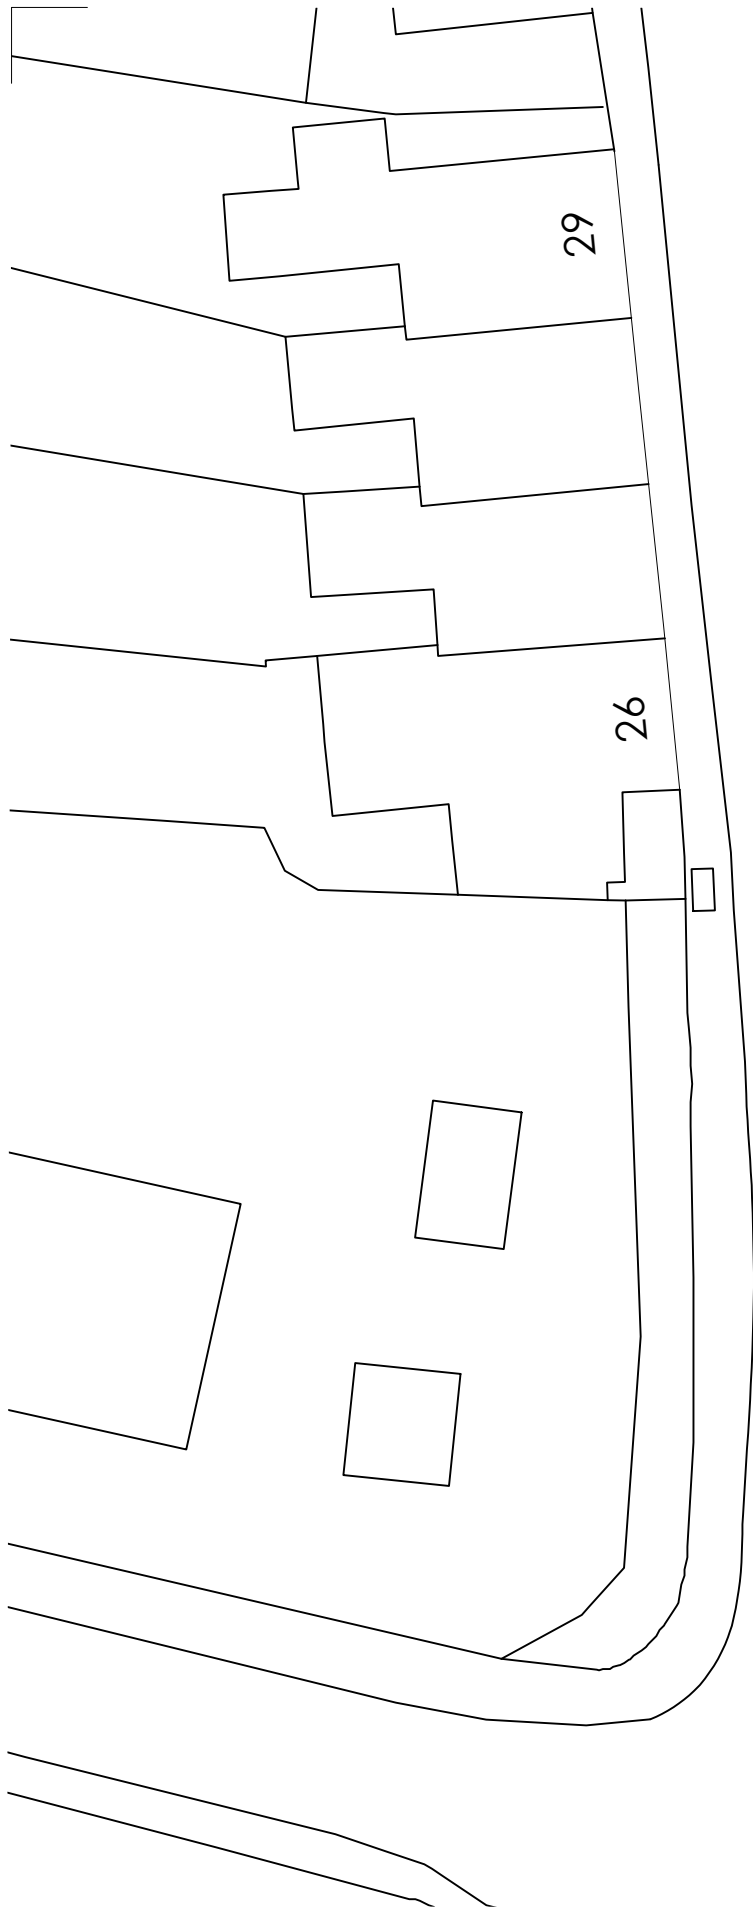

Thomas St

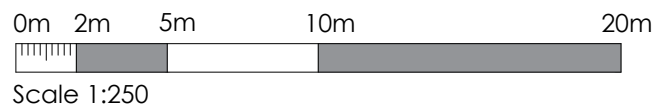

| Date       | Drawn | Check | Description                |
|------------|-------|-------|----------------------------|
| 01/09/2025 | ***   | ***   | Red line boundary amended. |
| 10/09/2025 | ***   | ***   | Red line boundary amended. |

| Rev. |
|------|
| A    |
| B    |

Brynhyfryd Chapel  
Treharris

Job No.  
25\_061

Dwg No.  
AL(90)02

Date  
11/06/2025

Rev.  
B

Scale  
1:250 @ A3

CJ

Architects  
Environmental & Urban design

Town planners

& Urban design

Unit 1A, Compass Business Park,  
Pacific Road, Cardiff. CF24 5HL

www.cjarchitects.co.uk  
tel: 029 20452100