




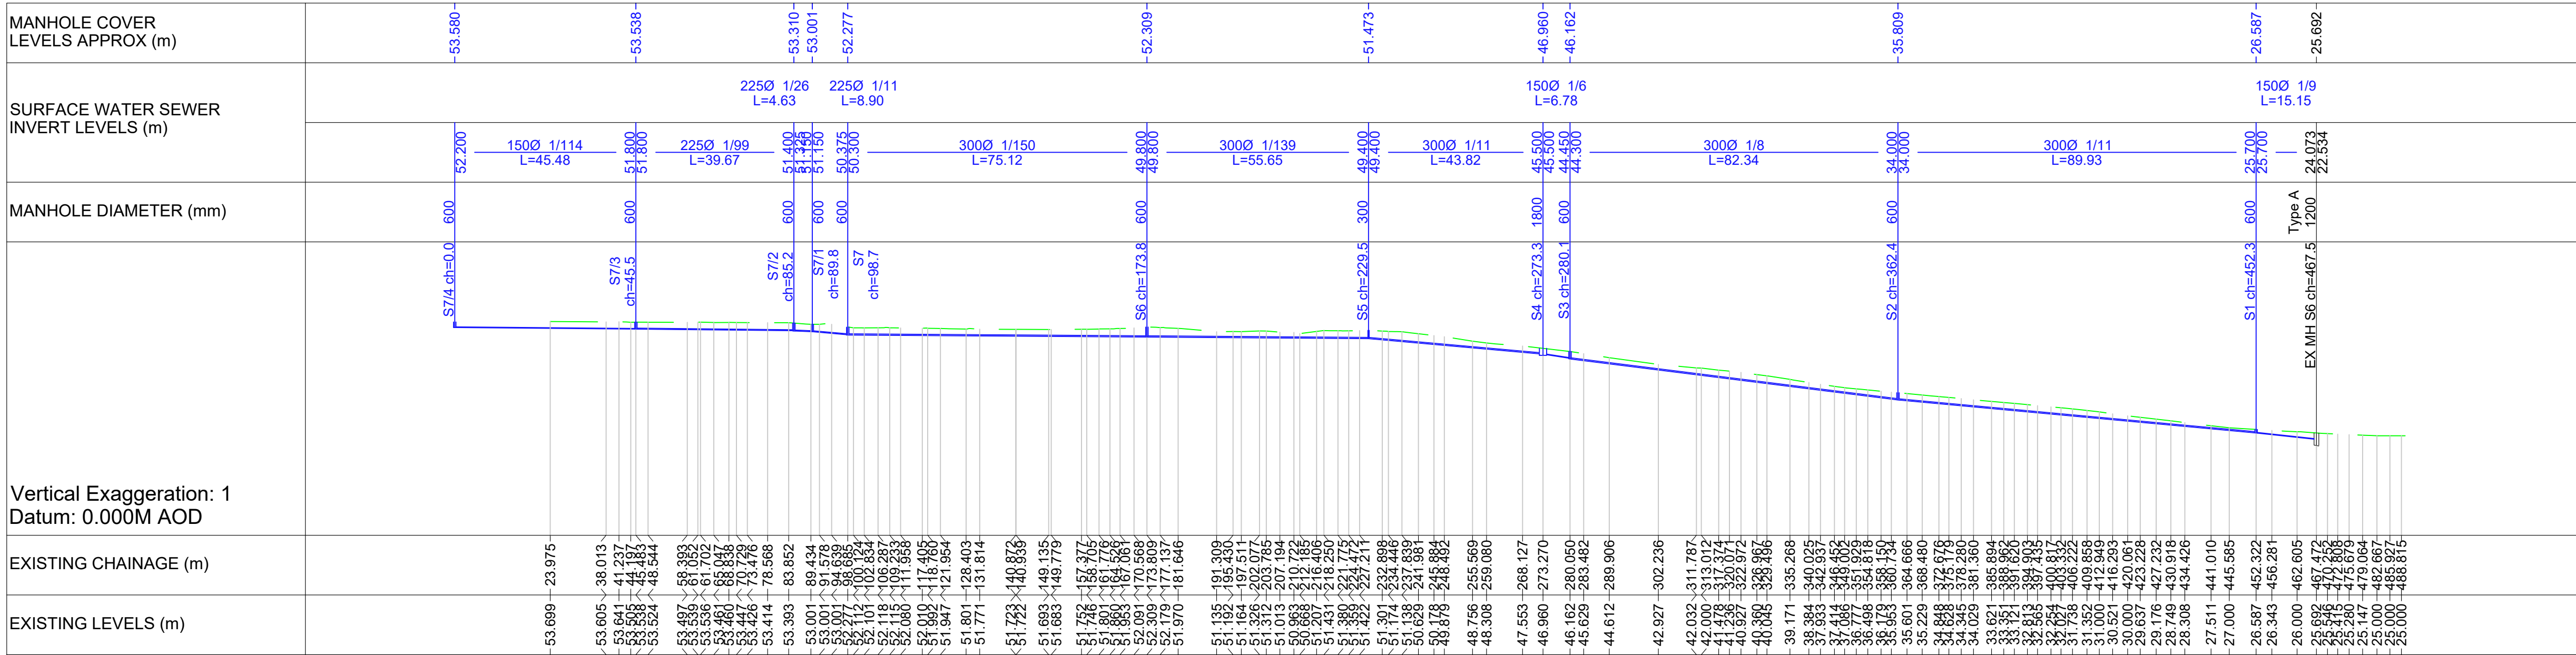


S7/4 - EX MHS6

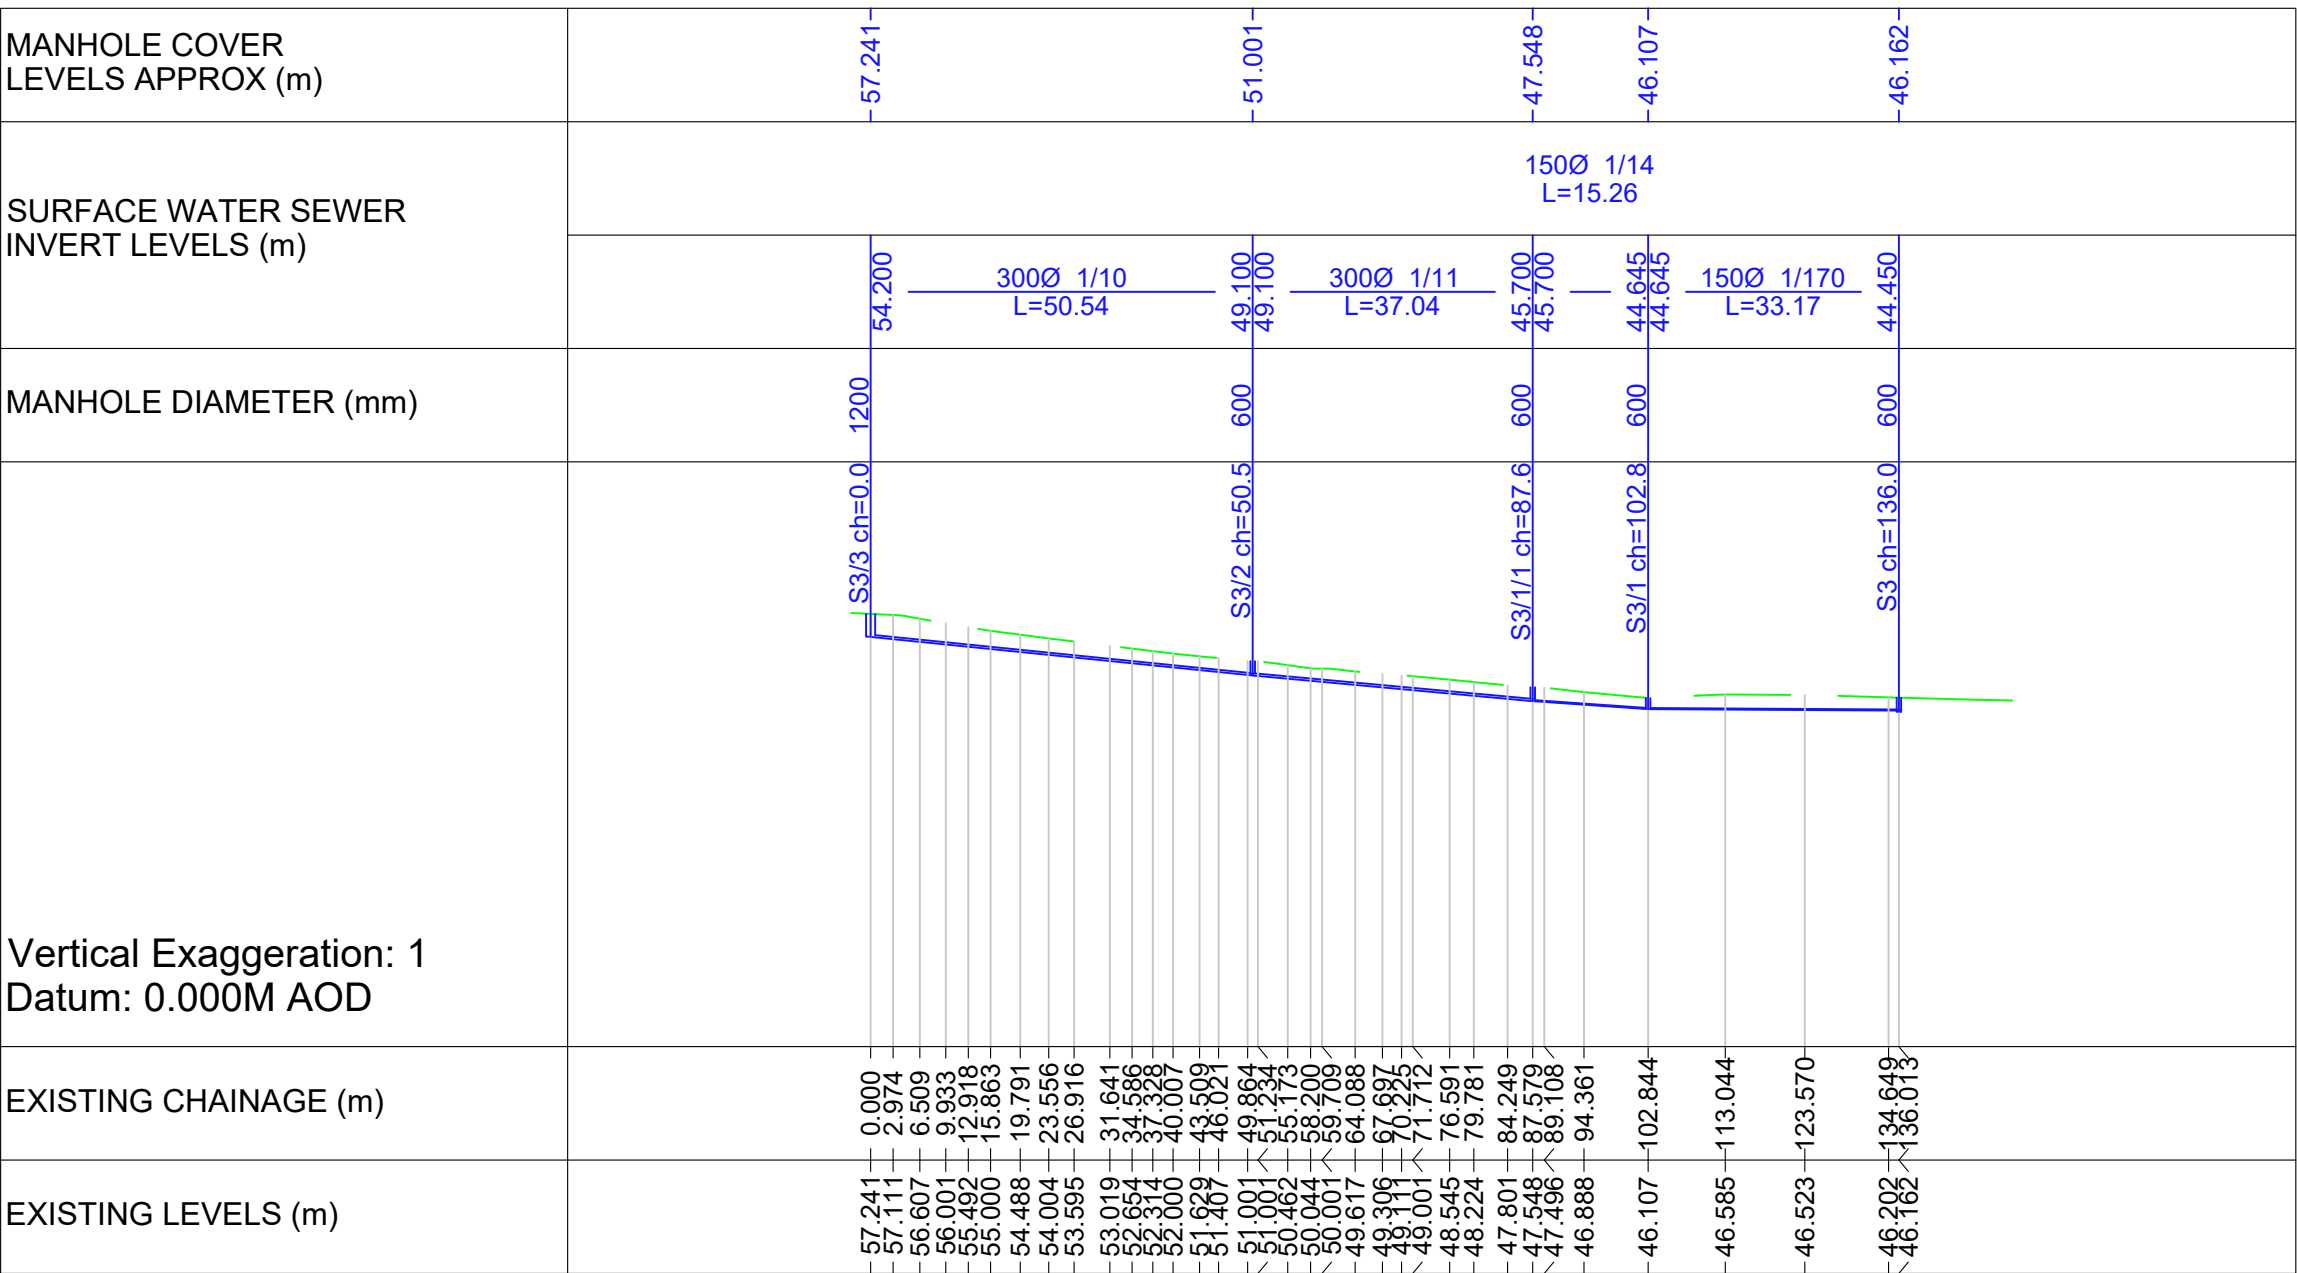

S3/3 - S3

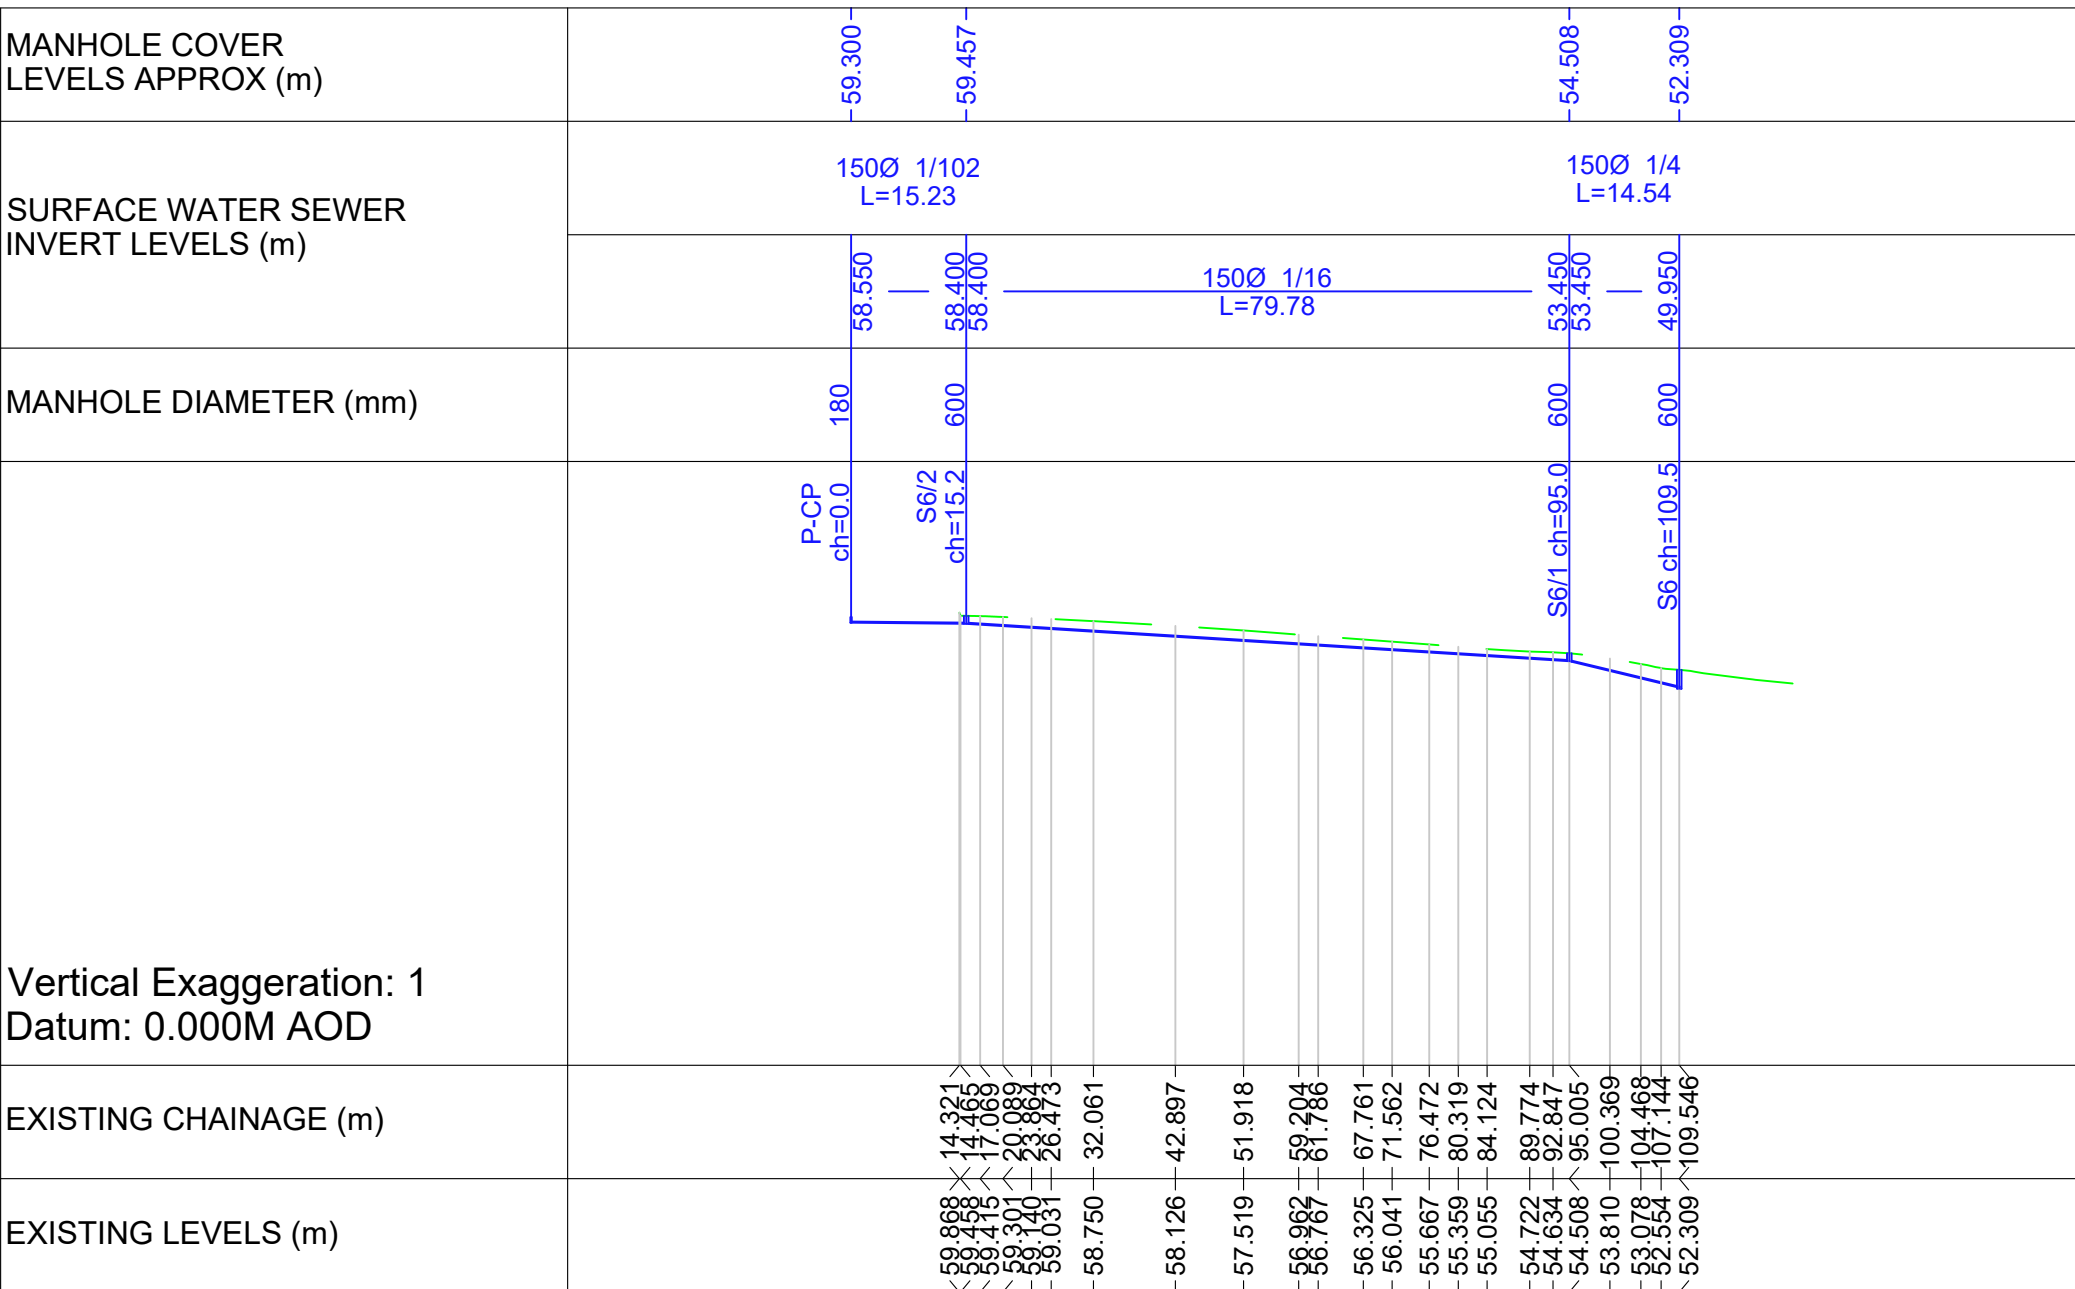

P-CP - S6

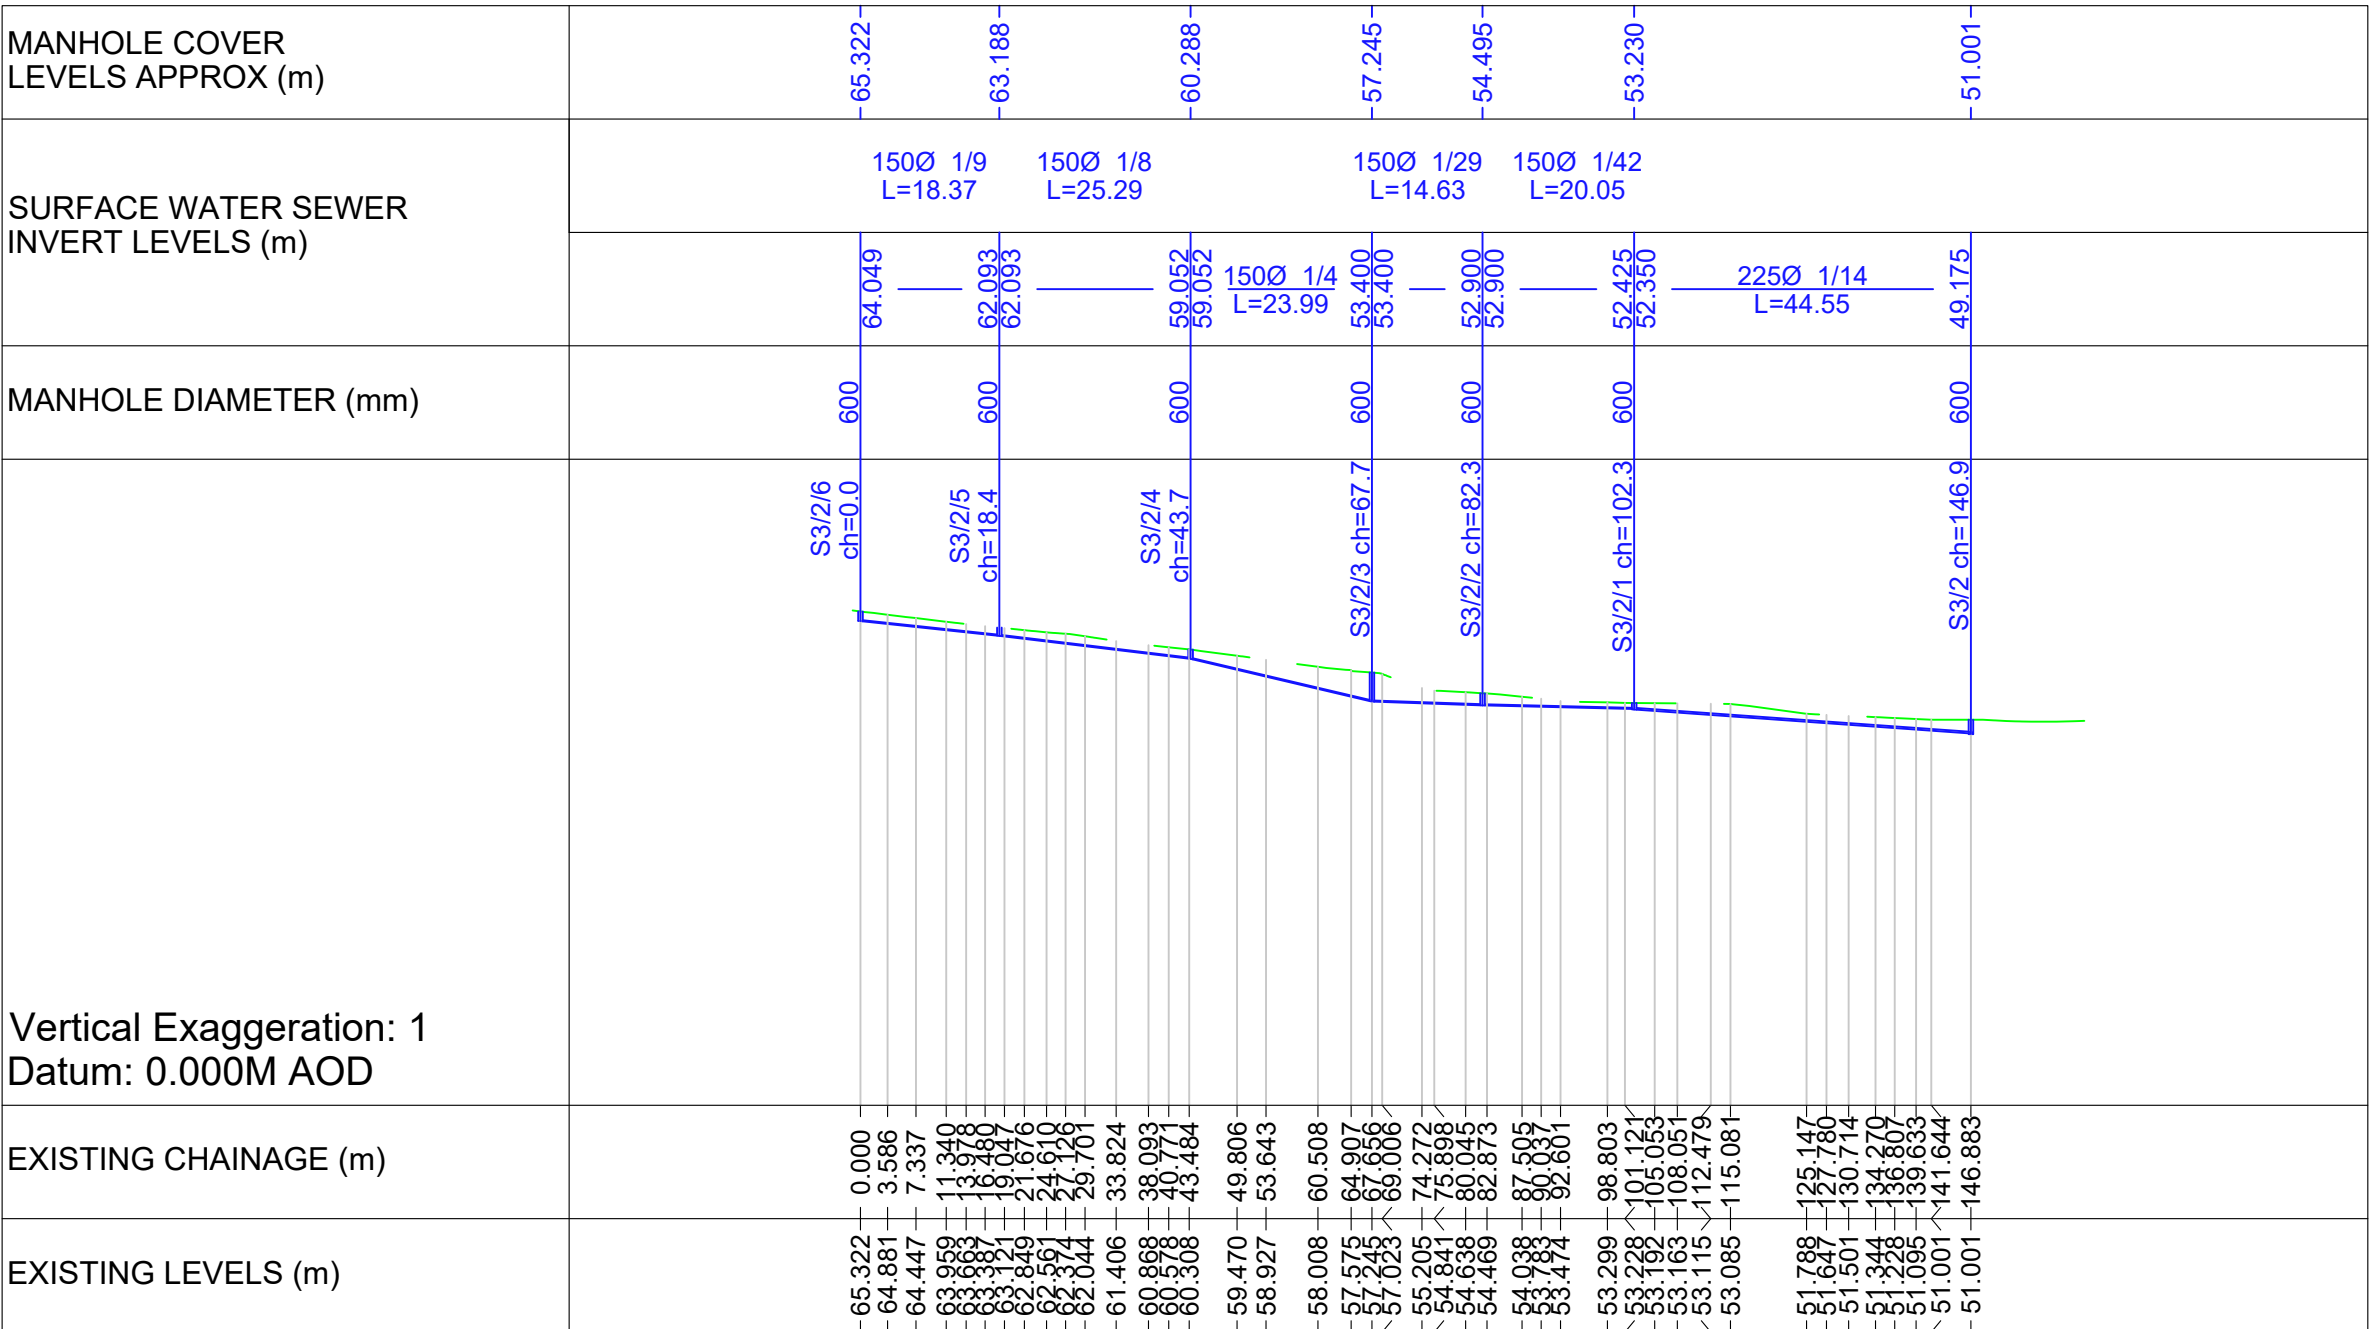

S3/2/6 - S3/2

| STATUS CODES FOR DRAWINGS ACCORDANCE WITH BS EN ISO 15926-2:2018 |                                             |
|------------------------------------------------------------------|---------------------------------------------|
| CODE                                                             | DESCRIPTION                                 |
| SHAWED                                                           | (NON-CONTRACTUAL - NOT FOR CONSTRUCTION)    |
| S1                                                               | SUITABLE FOR COORDINATION                   |
| S2                                                               | SUITABLE FOR INFORMATION                    |
| S3                                                               | SUITABLE FOR REVIEW AND COMMENT             |
| S4                                                               | SUITABLE FOR STAGE REVIEW AND AUTHORIZATION |
| S6                                                               | SUITABLE FOR STAGE REVIEW AND ACCEPTANCE    |
| PUBLISHED                                                        | (CONTRACTUAL)                               |
| A1                                                               | STAGE 1 AUTHORIZED (NOT FOR CONSTRUCTION)   |
| A2                                                               | STAGE 2 AUTHORIZED (NOT FOR CONSTRUCTION)   |
| A3                                                               | STAGE 3 AUTHORIZED (NOT FOR CONSTRUCTION)   |
| A4                                                               | STAGE 4 AUTHORIZED (FOR CONSTRUCTION)       |
| A5                                                               | STAGE 5 AUTHORIZED (FINAL DESIGN RECORD)    |

- NOTES
- THIS DRAWING IS COPYRIGHT AND MAY NOT BE REPRODUCED WITHOUT THE PERMISSION OF MANN WILLIAMS.
  - ALL DRAWINGS ARE TO BE READ IN CONJUNCTION WITH THE PROJECT SPECIFICATION WITH ALL WORKS CARRIED OUT IN ACCORDANCE WITH THE LATEST BRITISH STANDARDS AND CODES OF PRACTICE.
  - ANY AMBIGUITIES OR DISCREPANCIES BETWEEN THIS DRAWING AND ANY OTHER INFORMATION OR DISCREPANCIES MUST BE REPORTED TO MANN WILLIAMS FOR CLARIFICATION BEFORE WORK PROCEEDS.
  - ALL DIMENSIONS TO BE CHECKED ON SITE AND ANY DISCREPANCIES REPORTED TO THE ENGINEER BEFORE ANY WORK COMMENCES.
  - ONLY FIGURED OR CALCULATED DIMENSIONS SHOULD BE USED AND NO DRAWINGS, IN ANY FORMAT SHOULD BE SCALED.

| REV | DESCRIPTION       | BY | DATE     |
|-----|-------------------|----|----------|
| P1  | PRELIMINARY ISSUE | JP | 17.02.25 |

PROJECT

CYFARTHFA CASTLE  
SCAFFOLD PROTECTION

TITLE

DRAINAGE  
LONG SECTIONS



| DRAWN               | CHECKED                | SIZE   | SCALE  | DATE       | MW JOB NO. |
|---------------------|------------------------|--------|--------|------------|------------|
| JP                  | DJ                     | A1     | 1:1000 | JAN 2025   | 12050      |
| SUITABILITY STATUS: |                        |        |        |            |            |
| S2                  | PRELIMINARY            |        |        |            |            |
|                     | (NOT FOR CONSTRUCTION) |        |        |            |            |
| ZONE/SYSTEM         | LEVEL                  | TYPE   | ROLE   | ORIGINATOR |            |
| XX                  | XX                     | DR     | C      | MWB        |            |
| PROJECT CODE        |                        | NUMBER |        | REVISION   |            |
| 12050               |                        | 0507   |        | P1         |            |