



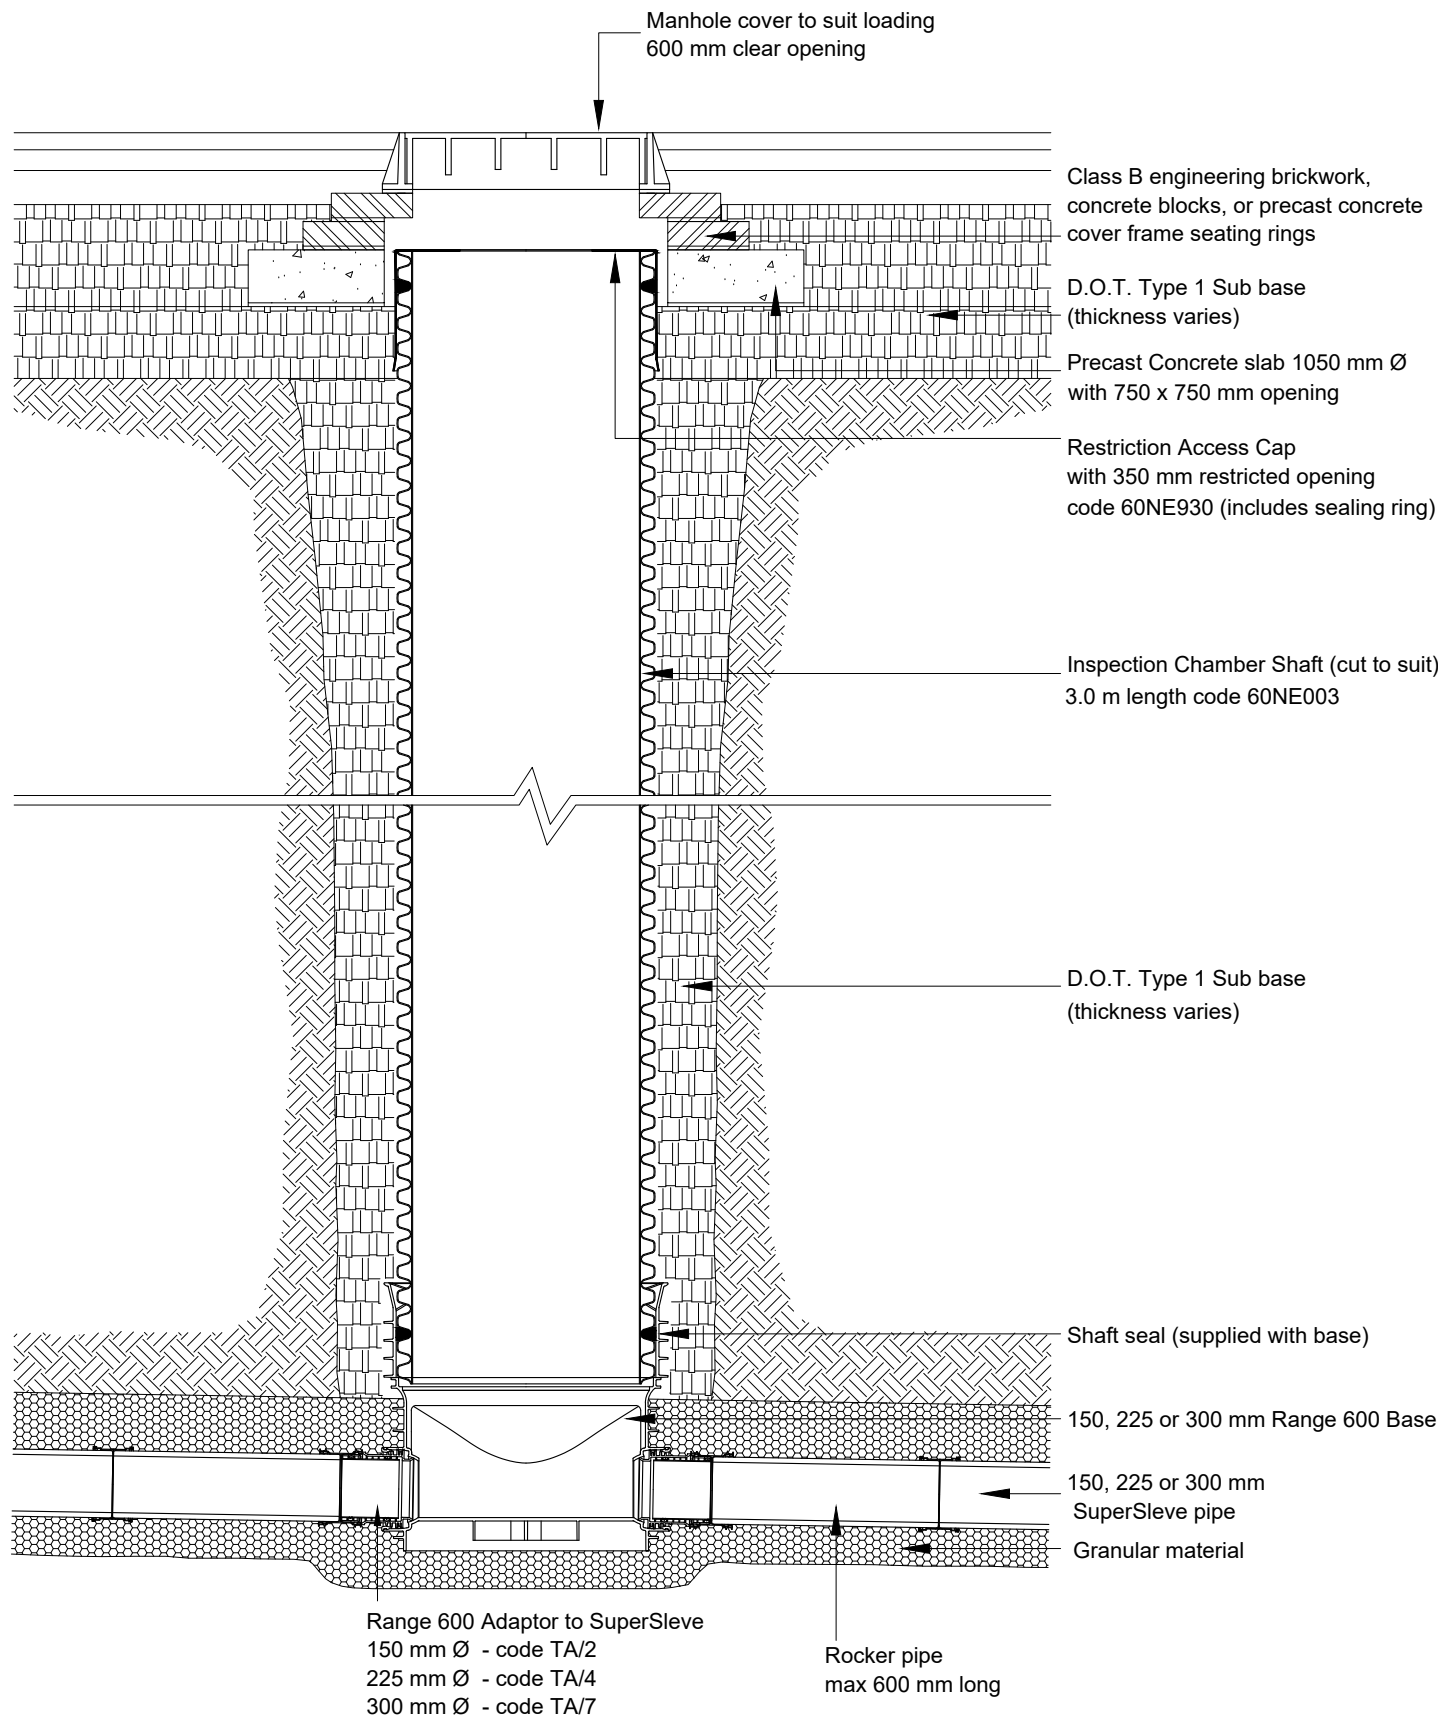

PLAN
1:20

01
0505


TYPICAL RANGE 600
INSPECTION CHAMBER

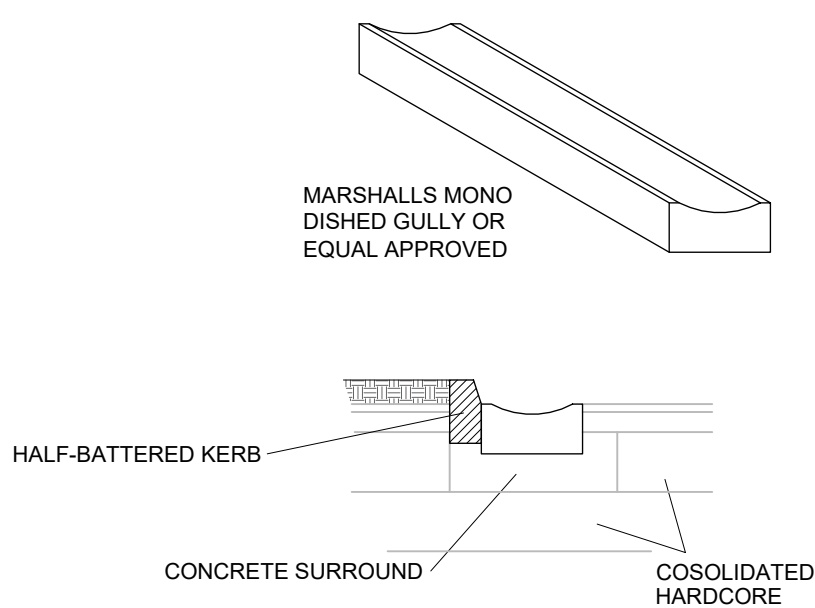

DETAIL
1:20

03
0505


DISHED CHANNEL
LINEAR DRAINAGE

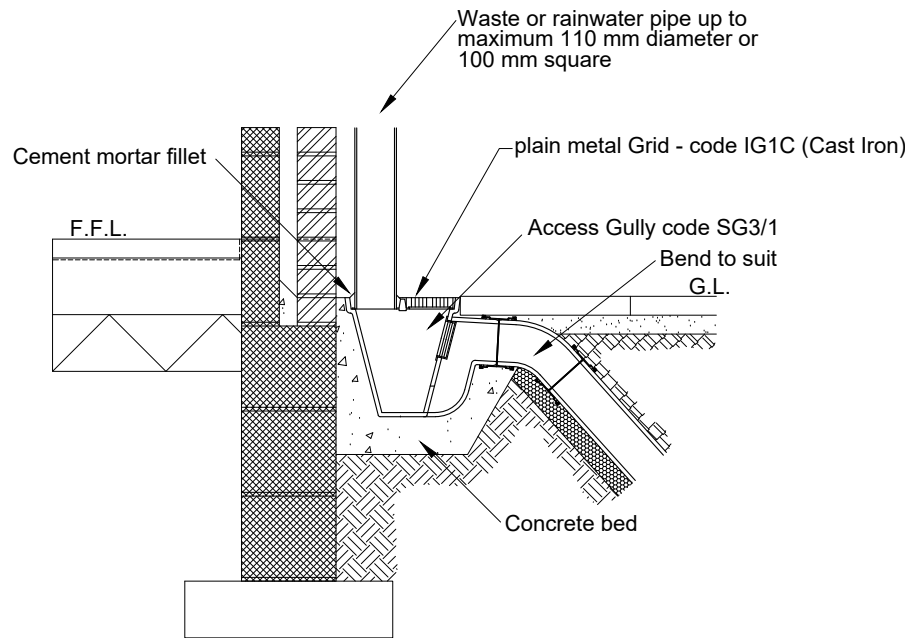

DETAIL
1:20

04
0505


RWP CONNECTION TO ACCESSIBLE GULLY
CONNECTION DETAIL

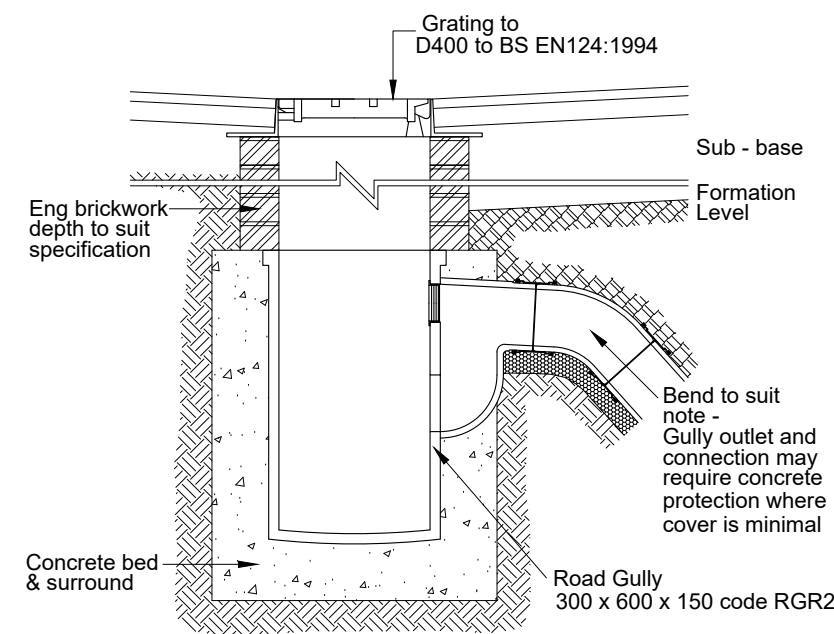

DETAIL
1:20

05
0505

ROAD GULLY
CONNECTION DETAIL

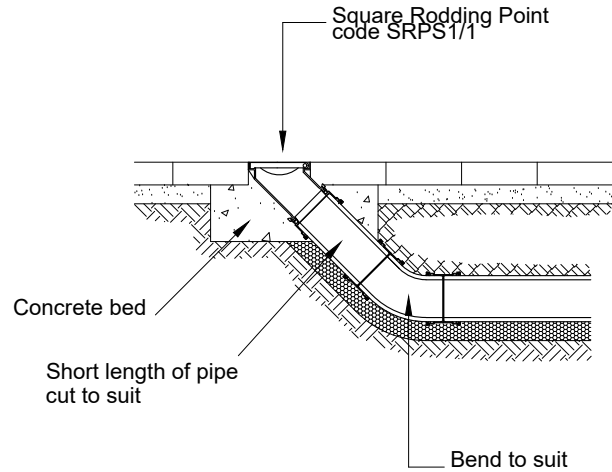

DETAIL
1:20

06
0505

RODDING EYE
DETAIL

STATUS CODES FOR DRAWINGS ACCORDANCE WITH BS EN ISO 15926-2:2018	
CODE	DESCRIPTION
S1	SUITABLE FOR COORDINATION
S2	SUITABLE FOR INFORMATION
S3	SUITABLE FOR REVIEW AND COMMENT
S4	SUITABLE FOR STAGE REVIEW AND AUTHORIZATION
S5	SUITABLE FOR STAGE REVIEW AND ACCEPTANCE
PUBLISHED (CONTRACTUAL)	
A1	STAGE 1 AUTHORIZED (NOT FOR CONSTRUCTION)
A2	STAGE 2 AUTHORIZED (NOT FOR CONSTRUCTION)
A3	STAGE 3 AUTHORIZED (NOT FOR CONSTRUCTION)
A4	STAGE 4 AUTHORIZED (FOR CONSTRUCTION)
A5	STAGE 5 AUTHORIZED (FINAL DESIGN RECORD)

- NOTES
- THIS DRAWING IS COPYRIGHT AND MAY NOT BE REPRODUCED WITHOUT THE PERMISSION OF MANN WILLIAMS.
 - ALL DRAWINGS ARE TO BE READ IN CONJUNCTION WITH THE PROJECT SPECIFICATION WITH ALL WORKS CARRIED OUT IN ACCORDANCE WITH THE LATEST BRITISH STANDARDS AND CODES OF PRACTICE.
 - ANY AMBIGUITIES OR DISCREPANCIES BETWEEN THIS DRAWING AND ANY OTHER INFORMATION GIVEN ELSEWHERE MUST BE REPORTED TO MANN WILLIAMS FOR CLARIFICATION BEFORE WORK PROCEEDS.
 - ALL DIMENSIONS TO BE CHECKED ON SITE AND ANY DISCREPANCIES REPORTED TO THE ENGINEER BEFORE ANY WORK COMMENCES.
 - ONLY FIGURED OR CALCULATED DIMENSIONS SHOULD BE USED AND NO DRAWINGS, IN ANY FORMAT SHOULD BE SCALED.

DRAWING TO BE READ IN COLOUR			
REV	DESCRIPTION	BY	DATE
P1	PRELIMINARY ISSUE	FM	12.11.24
P2	PRELIMINARY ISSUE	FM	07.01.25
T1	TENDER ISSUE	FM	17.01.25

PROJECT

CYFARTHA CASTLE -
SCAFFOLD PROTECTION

TITLE

DRAINAGE
DETAILS - SHEET 1



DRAWN	CHECKED	SIZE	SCALE	DATE	M/W JOB NO.
FM	JP	A1	-	NOV 2024	12050

S3 | TENDER
(NOT FOR CONSTRUCTION)

ZONE/SYSTEM	LEVEL	TYPE	ROLE	ORIGINATOR
XX	XX	DR	C	MWB
PROJECT CODE		NUMBER	REVISION	
12050		0505	T1	