



STATUS CODES FOR DRAWINGS ACCORDANCE WITH BS EN ISO 15926-2:2018	
CODE	DESCRIPTION
SHARED (NON-CONTRACTUAL - NOT FOR CONSTRUCTION)	
S1	SUITABLE FOR COORDINATION
S2	SUITABLE FOR INFORMATION
S3	SUITABLE FOR REVIEW AND COMMENT
S4	SUITABLE FOR STAGE REVIEW AND AUTHORIZATION
S5	SUITABLE FOR STAGE REVIEW AND ACCEPTANCE
PUBLISHED (CONTRACTUAL)	
A1	STAGE 1 AUTHORIZED (NOT FOR CONSTRUCTION)
A2	STAGE 2 AUTHORIZED (NOT FOR CONSTRUCTION)
A3	STAGE 3 AUTHORIZED (NOT FOR CONSTRUCTION)
A4	STAGE 4 AUTHORIZED (FOR CONSTRUCTION)
A5	STAGE 5 AUTHORIZED (FINAL DESIGN RECORD)


- NOTES**
- THIS DRAWING IS COPYRIGHT AND MAY NOT BE REPRODUCED WITHOUT THE PERMISSION OF MANN WILLIAMS.
 - ALL DRAWINGS ARE TO BE READ IN CONJUNCTION WITH THE PROJECT SPECIFICATION WITH ALL WORKS CARRIED OUT IN ACCORDANCE WITH THE LATEST BRITISH STANDARDS AND CODES OF PRACTICE.
 - ANY AMBIGUITIES OR DISCREPANCIES BETWEEN THIS DRAWING AND ANY OTHER INFORMATION GIVEN ELSEWHERE MUST BE REPORTED TO MANN WILLIAMS FOR CLARIFICATION BEFORE WORK PROCEEDS.
 - ALL DIMENSIONS TO BE CHECKED ON SITE AND ANY DISCREPANCIES REPORTED TO THE ENGINEER BEFORE ANY WORK COMMENCES.
 - ONLY FIGURED OR CALCULATED DIMENSIONS SHOULD BE USED AND NO DRAWINGS IN ANY FORMAT SHOULD BE SCALED.

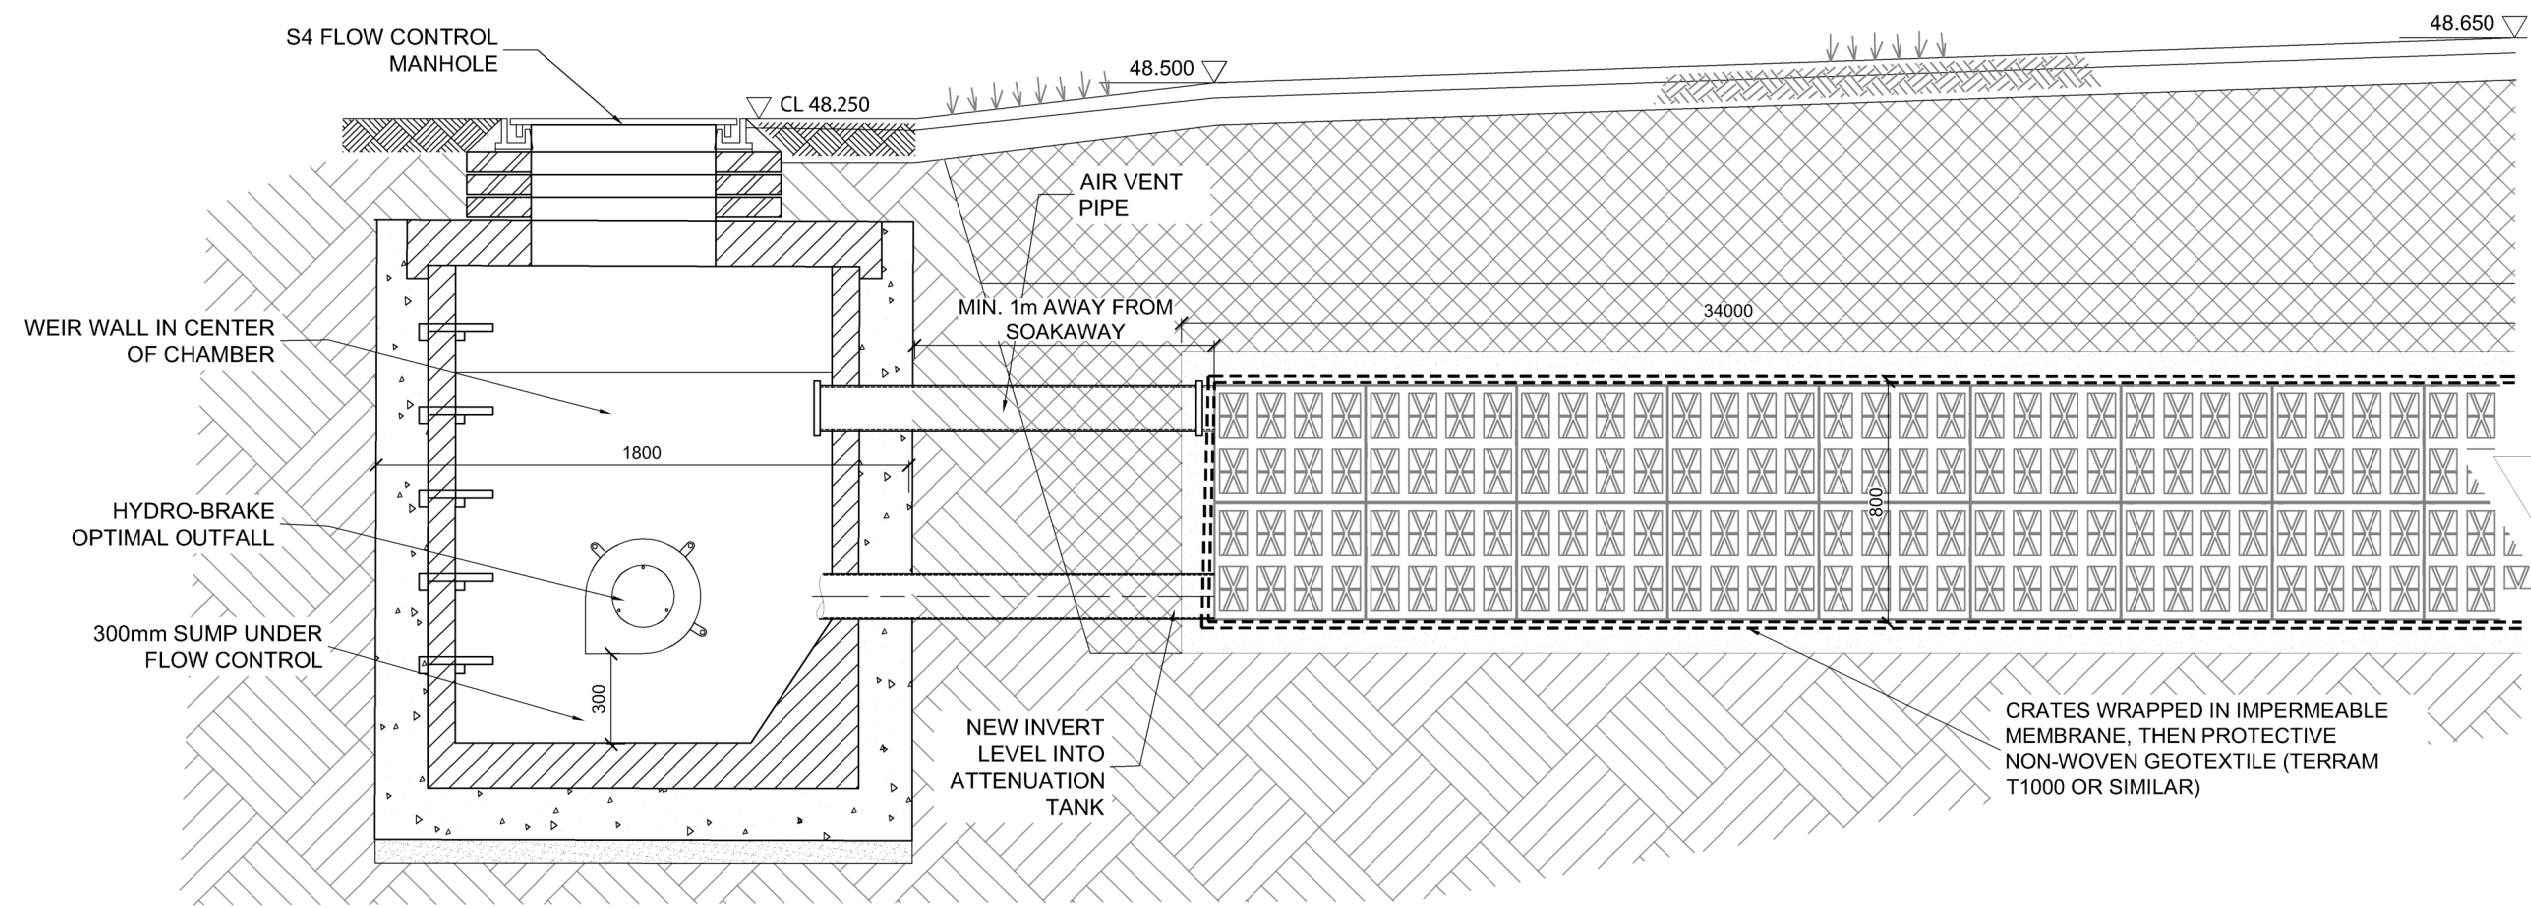


SECTION 08 0505 ATTENUATION TANK
1:25 SPLIT SECTION A-A

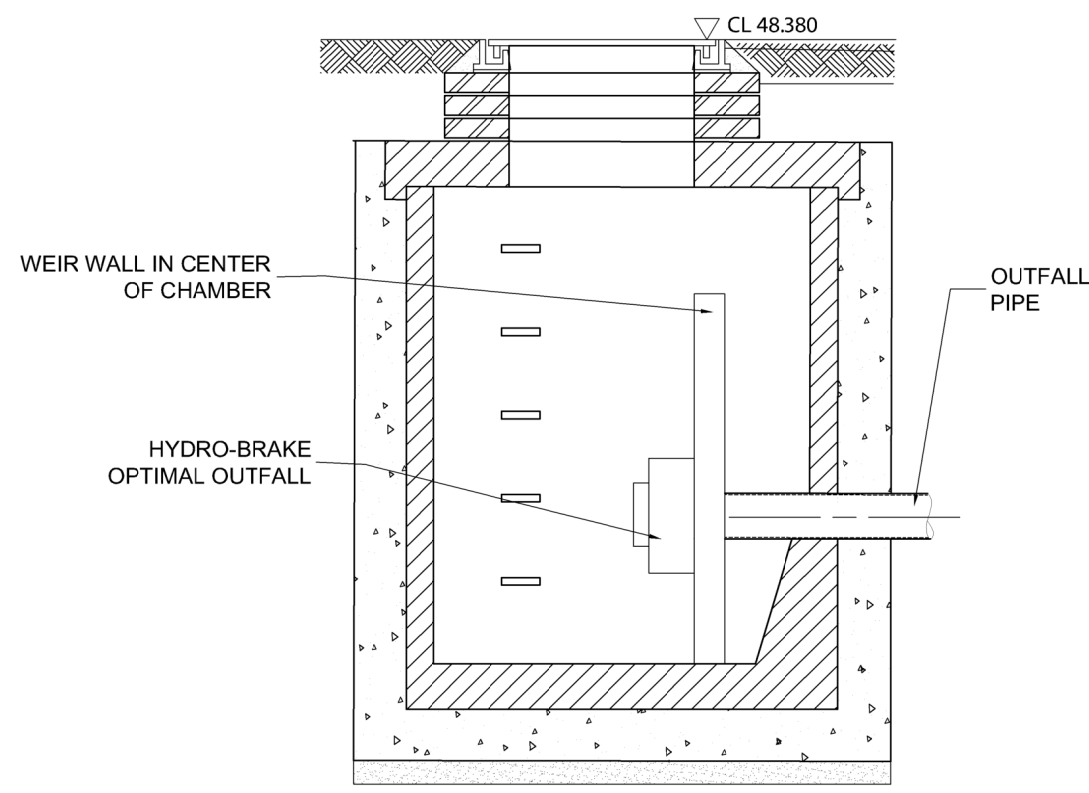

SECTION 08B 0506 ATTENUATION TANK
1:25 FLOW CONTROL SECTION B

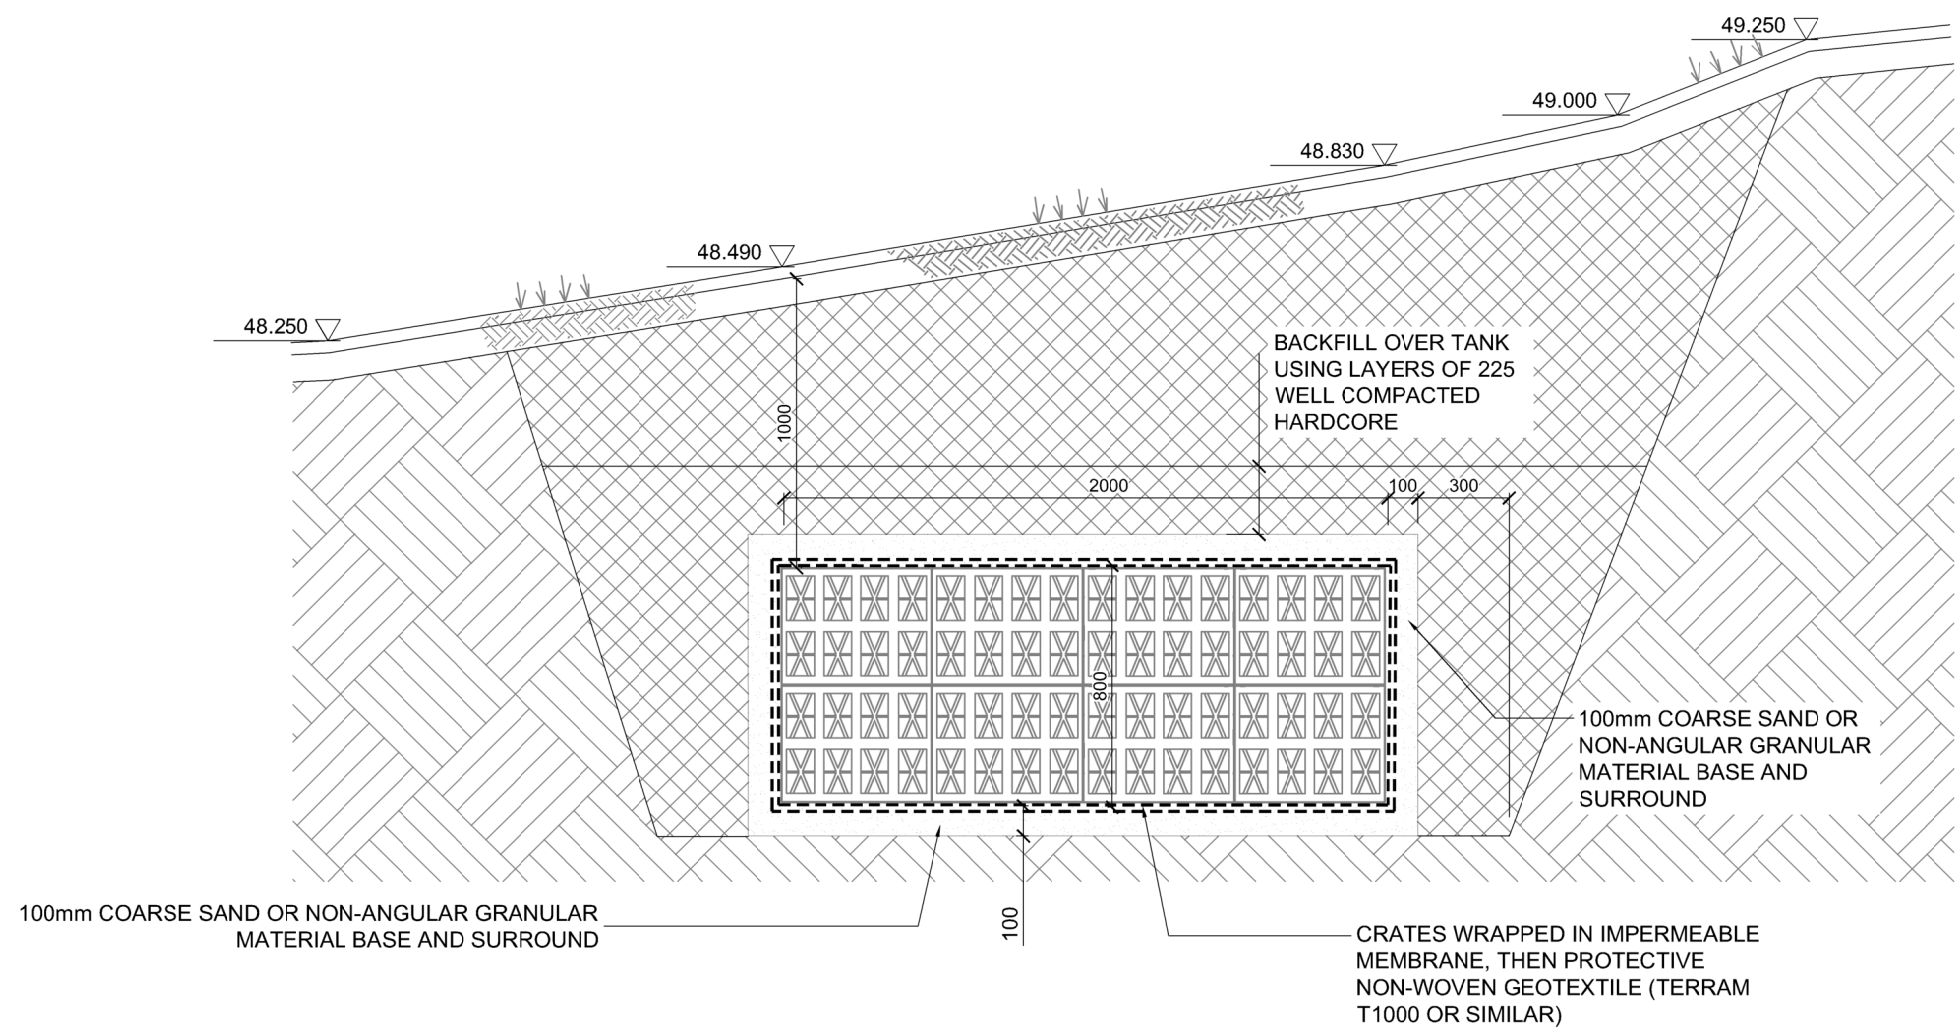

SECTION 09 0506 ATTENUATION TANK
1:20 SPLIT SECTION B-B

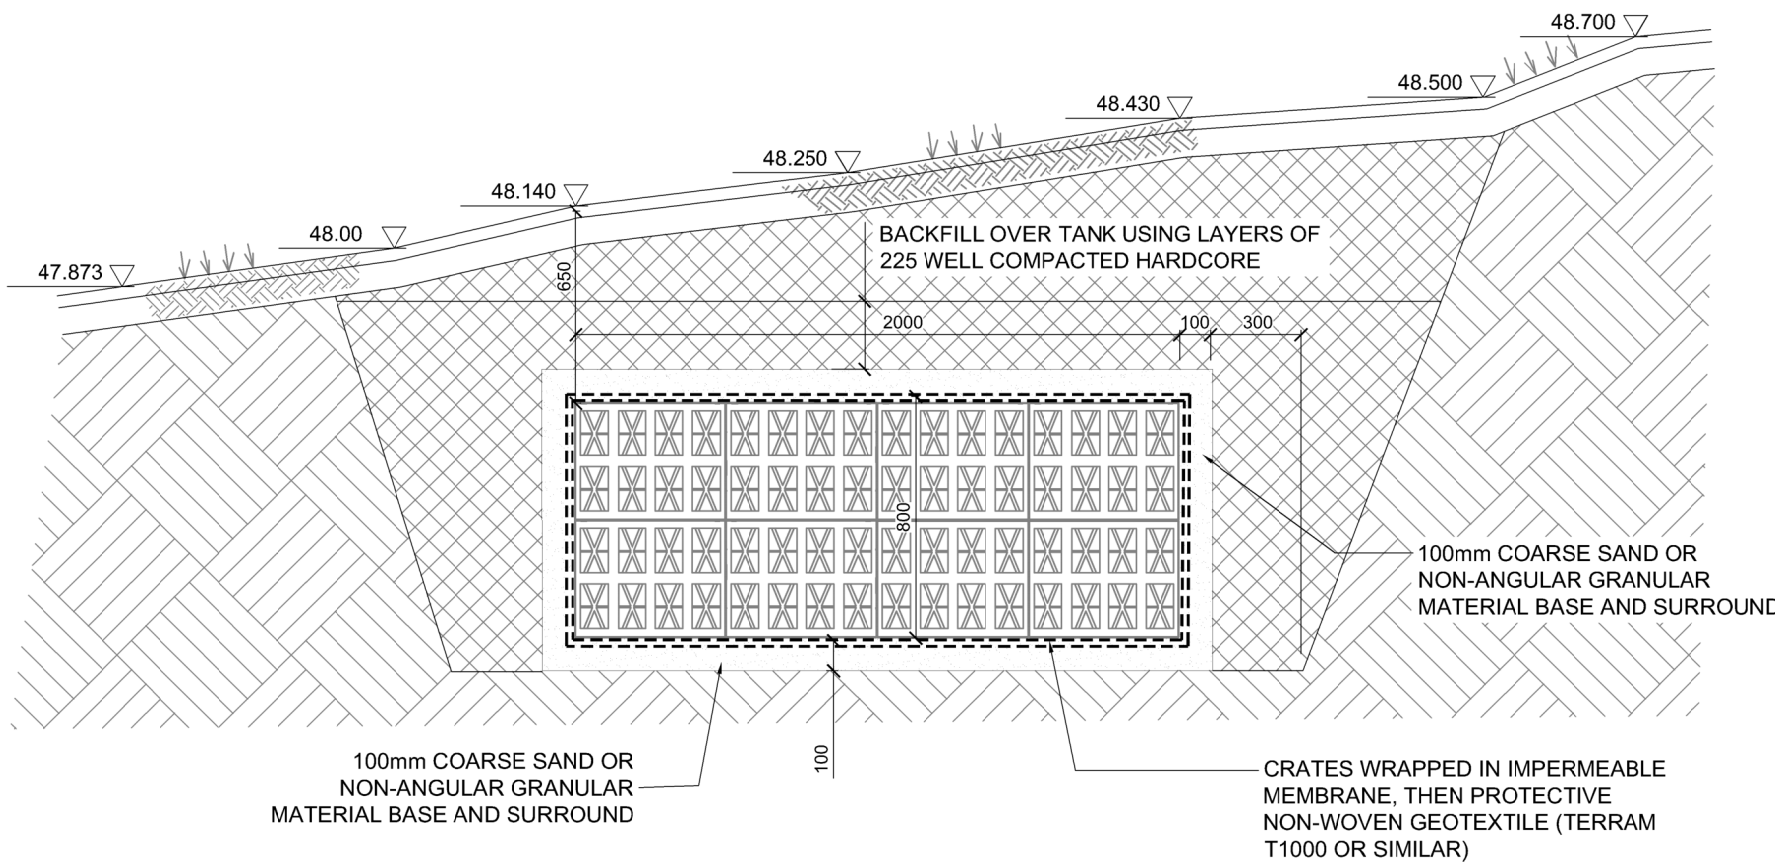

SECTION 10 0506 ATTENUATION TANK
1:20 SPLIT SECTION C-C

DRAWING TO BE READ IN COLOUR			
REV	DESCRIPTION	BY	DATE
P1	PRELIMINARY ISSUE	FM	07.01.25
T1	TENDER ISSUE	FM	17.01.25

PROJECT
CYFARTHA CASTLE -
SCAFFOLD PROTECTION

TITLE
DRAINAGE
DETAILS - SHEET 2
SOAKAWAY SECTIONS

MANN WILLIAMS
CONSULTING CIVIL AND
STRUCTURAL ENGINEERS
7 OLD KING STREET
QUEEN SQUARE
BATH BA1 1JW
T 01225 464419
E bath@mannwilliams.co.uk
W www.mannwilliams.co.uk

DRAWN	CHECKED	SIZE	SCALE	DATE	M/W JCS No
FM	JP	A1	-	NOV 2024	12050

S3 TENDER (NOT FOR CONSTRUCTION)				
ZONE/SYSTEM	LEVEL	TYPE	ROLE	ORIGINATOR
XX	XX	DR	C	MWB
PROJECT CODE		NUMBER		REVISION
12050		0506		T1