




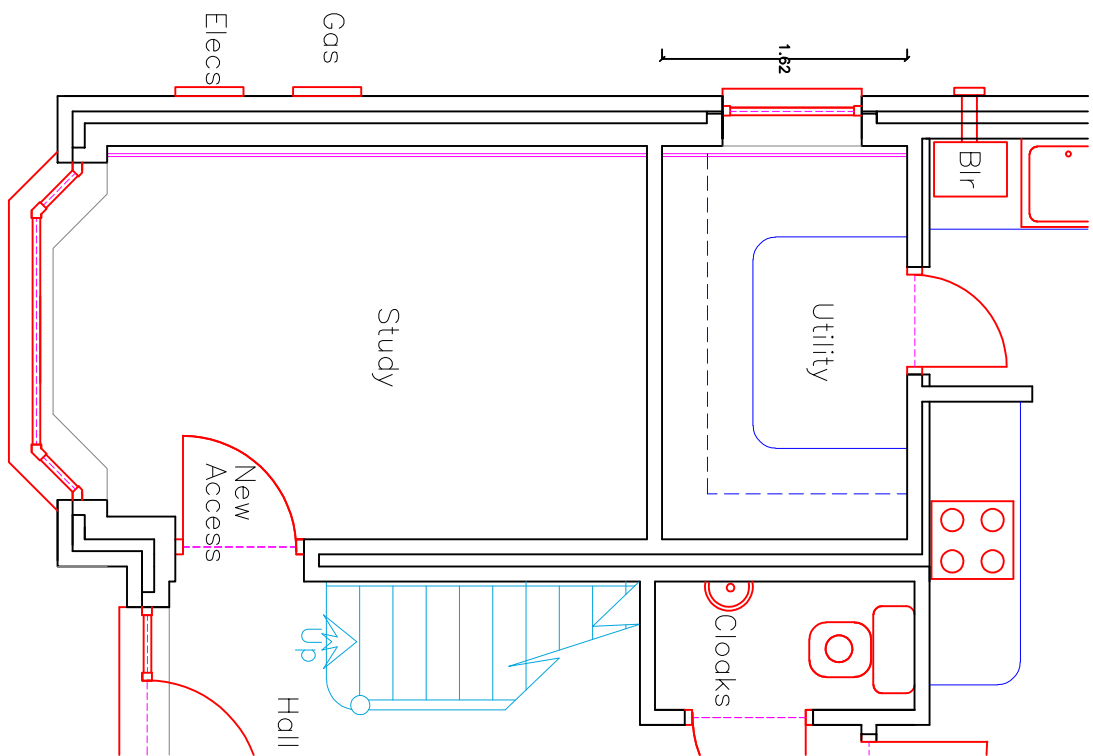


Proposed Floor Plan
1:50

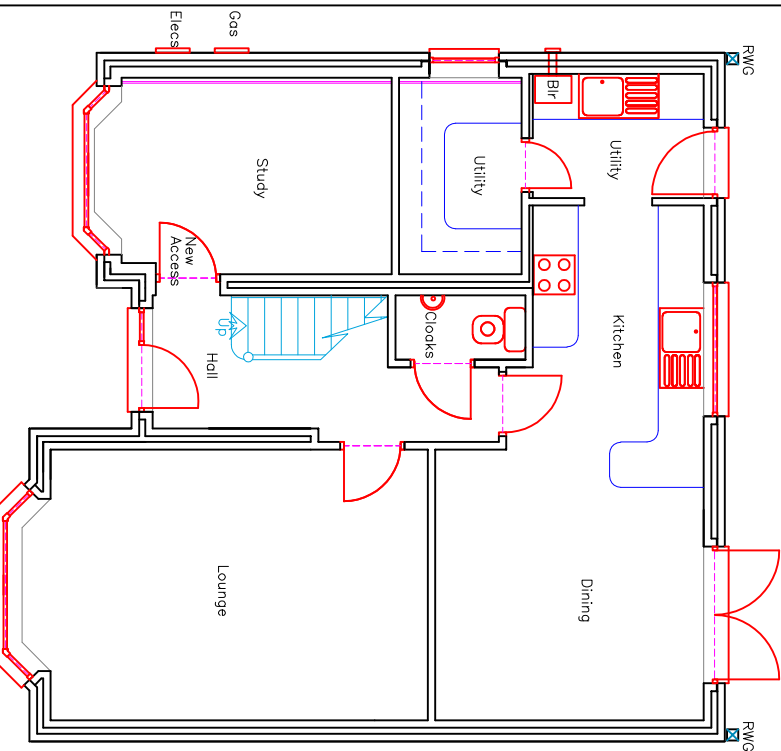


Proposed Floor Plan
1:100

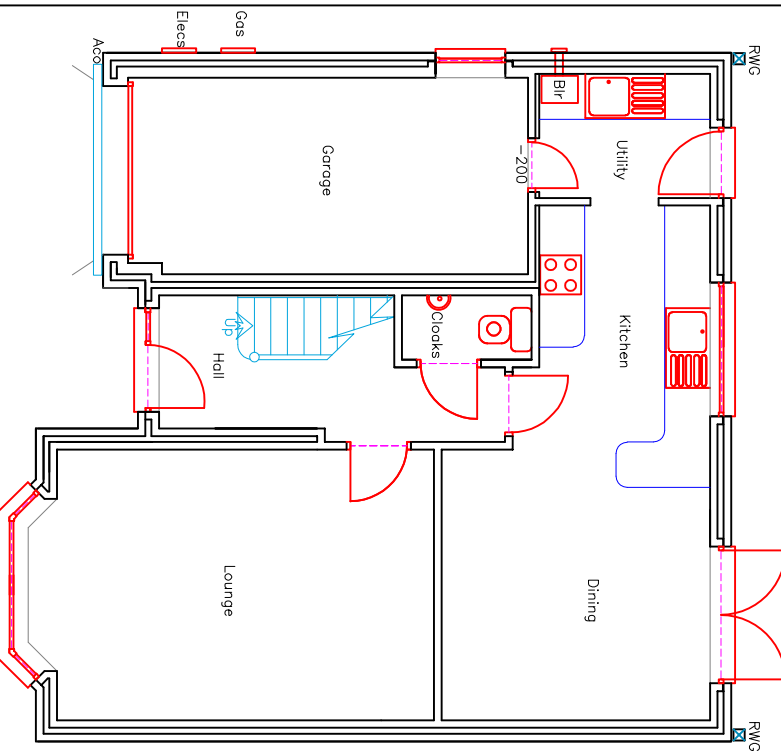


Existing Floor Plan
1:100

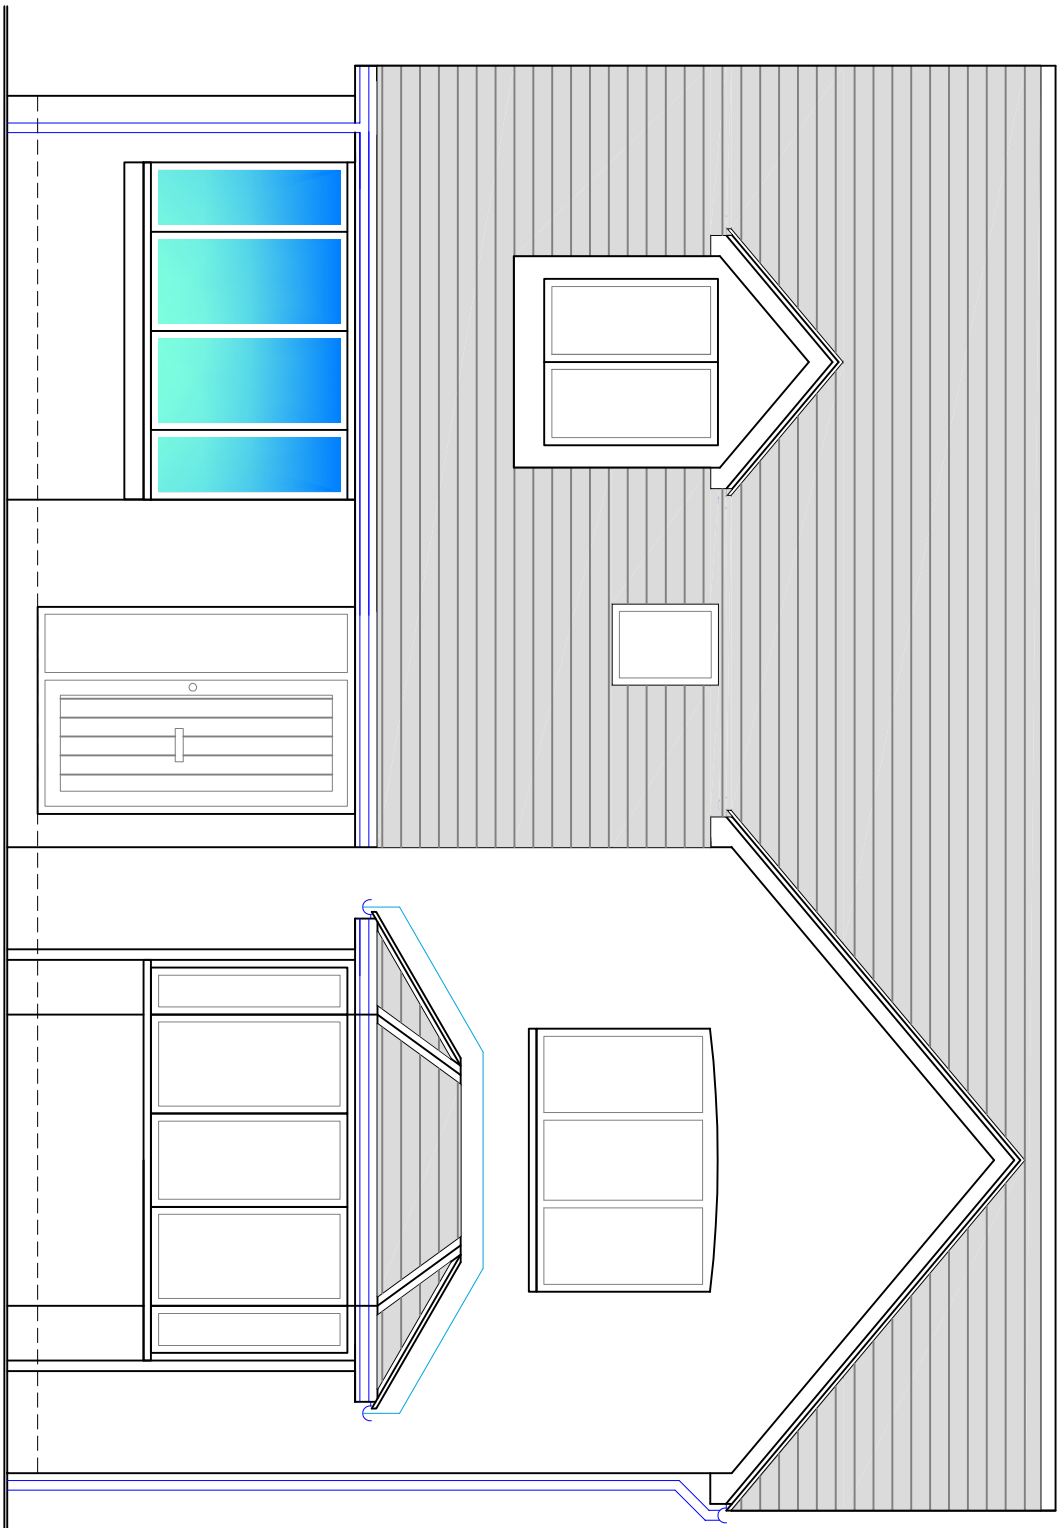


Proposed Front Elevation
1:50

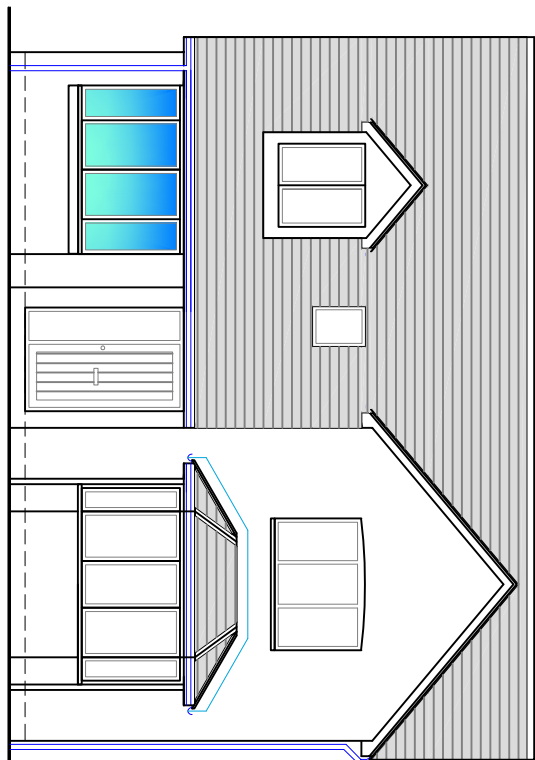


Proposed Front Elevation
1:100

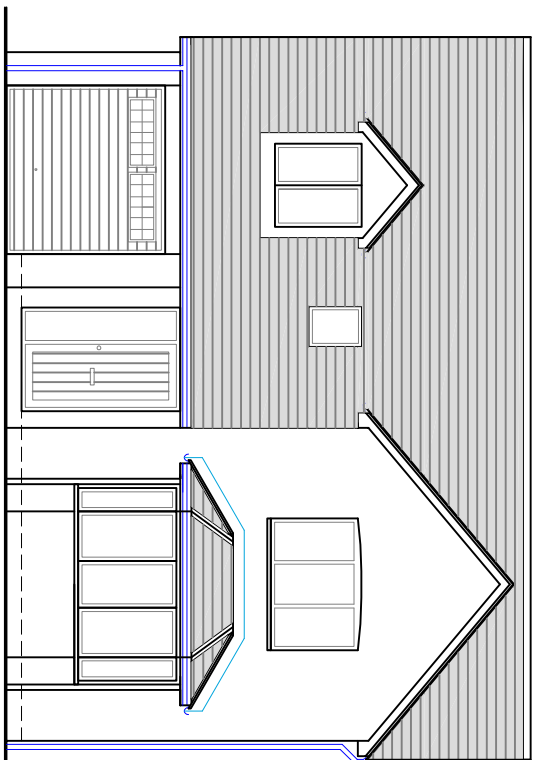


Existing Front Elevation
1:100

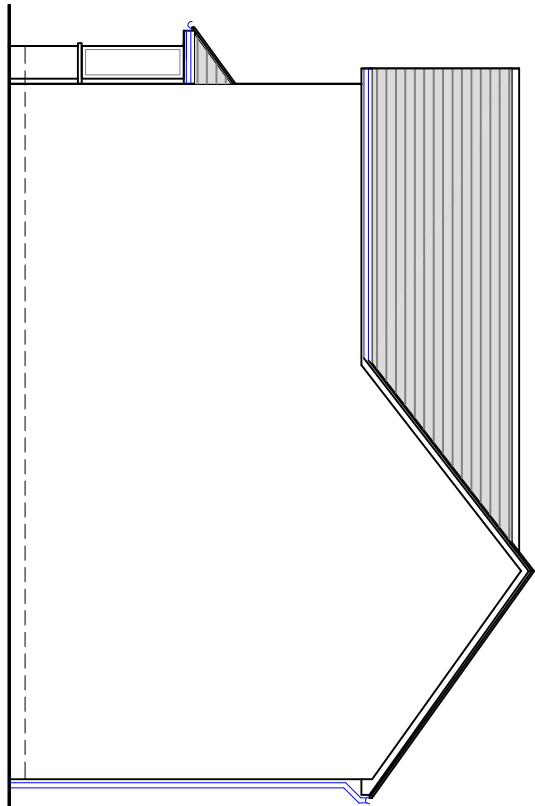


Proposed Side Elevation
1:100
No Change

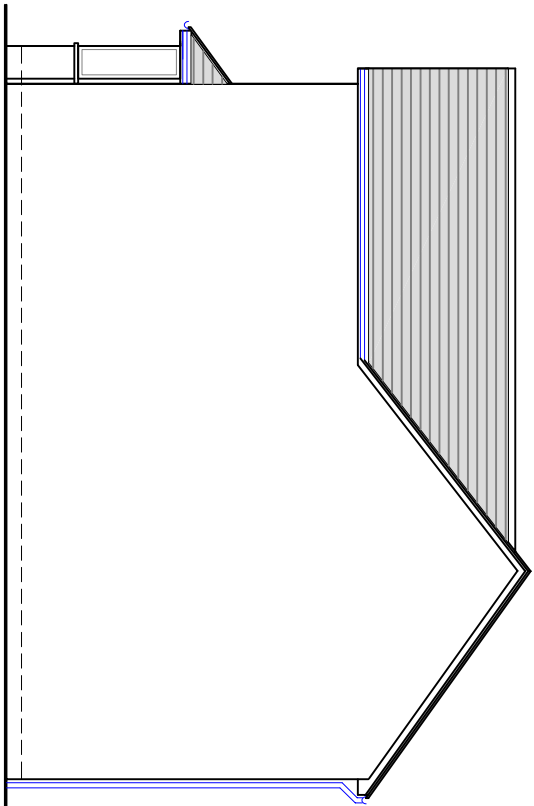


Existing Side Elevation
1:100

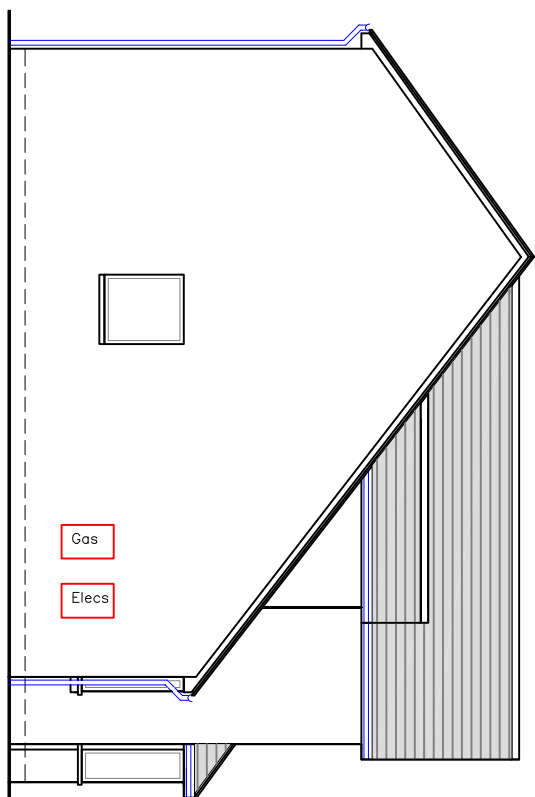


Proposed Side Elevation
1:100

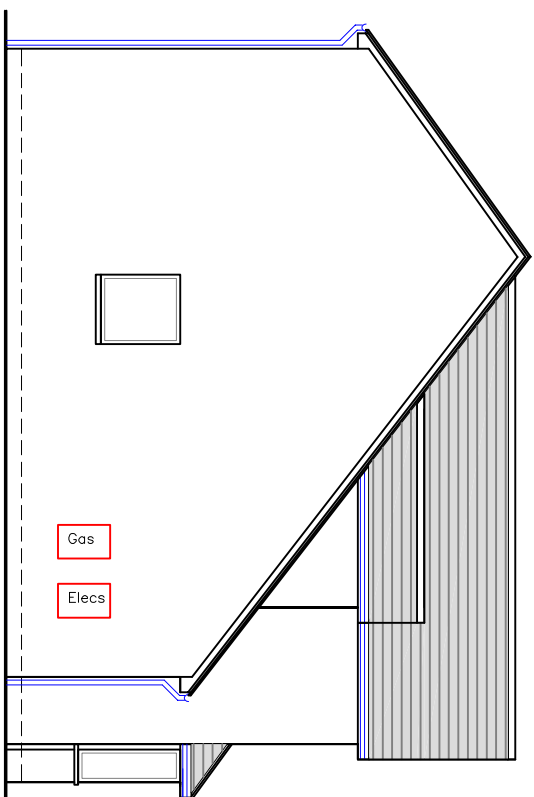

Existing Side Elevation
1:100

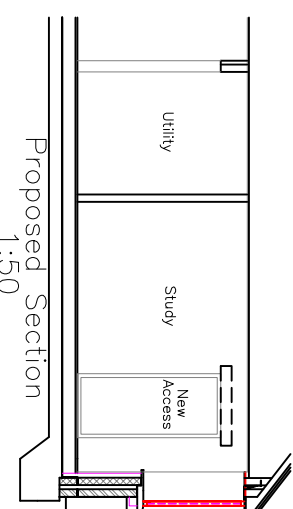

Proposed Section
1:50

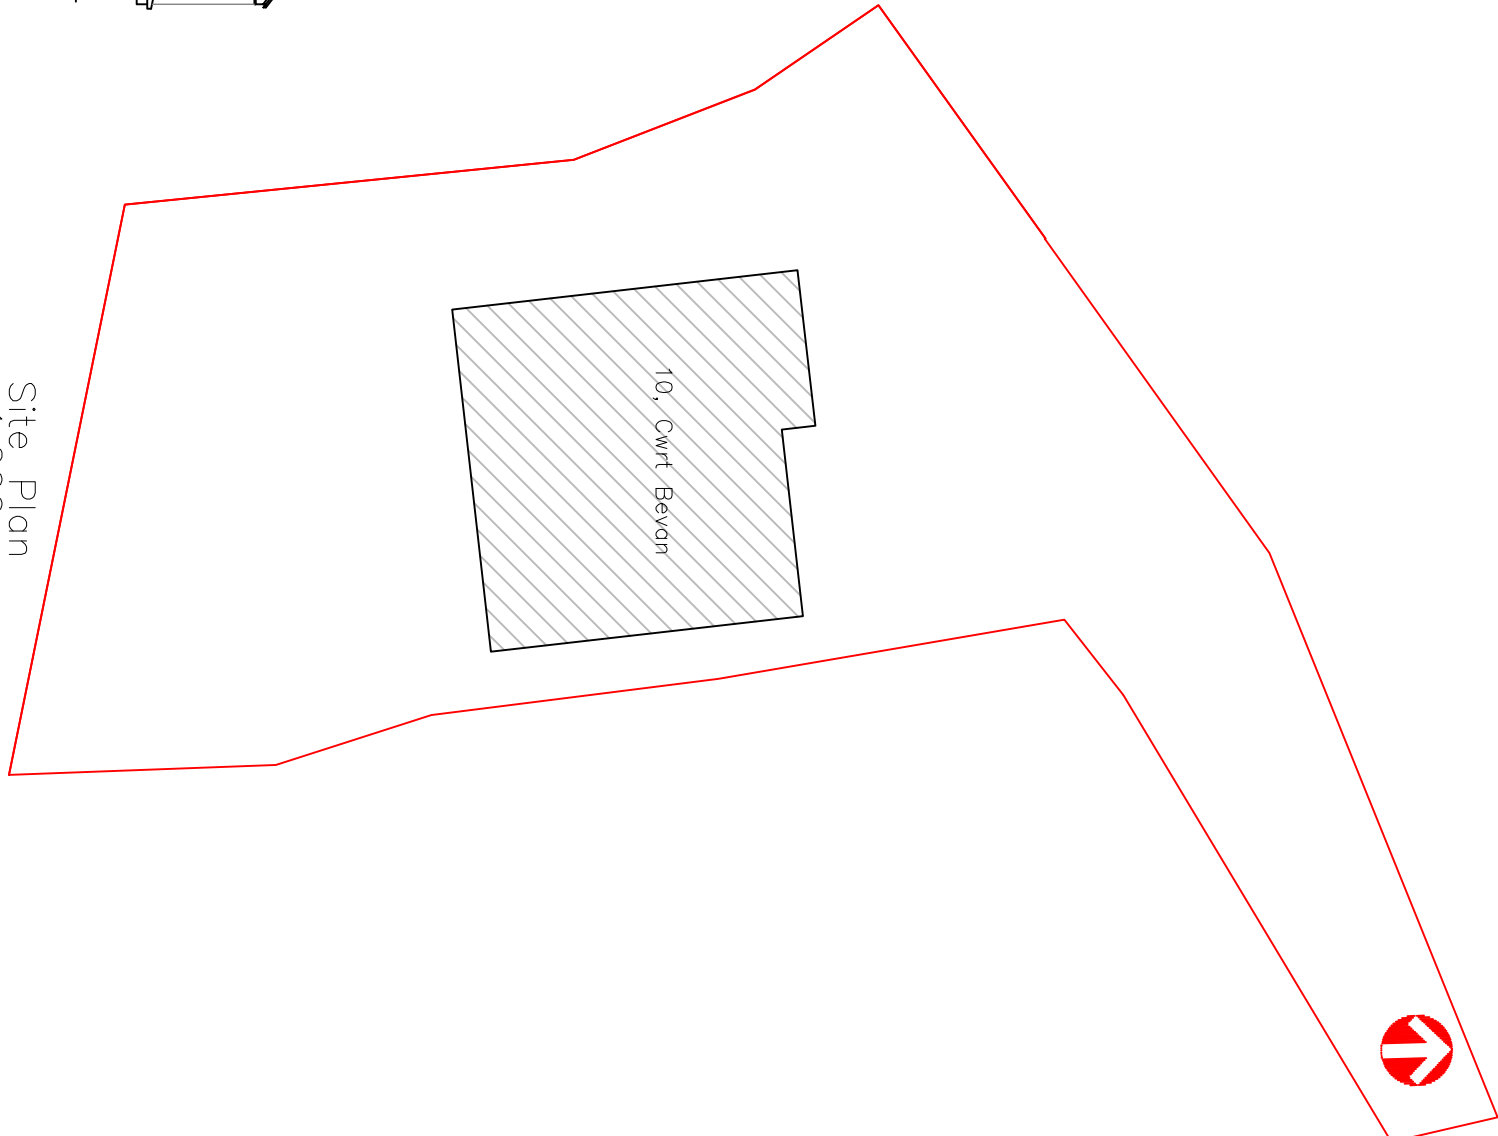

Site Plan
1:200
(No Change)

Finishes	
External walls:	Face brick and features
Windows/Doors:	White uPVC matching dwelling
UD Utopia Design <i>Architectural Services</i> ad	
Issued Only for Purpose Indicated	
Drawing Status: FOR PLANNING/B REQS PURPOSES ONLY	
Address	10, Cwrt Beyon Mardy Merthyr Tydfil CF47 0AQ
Job	
Proposed Garage Conversion	
Date	30.12.2020
	Paper
Title	Scale
Existing & Proposed Plans, Elevations & Sections	1:50, 1:100 1:200
	Drwg No
	CWRT 10.01