


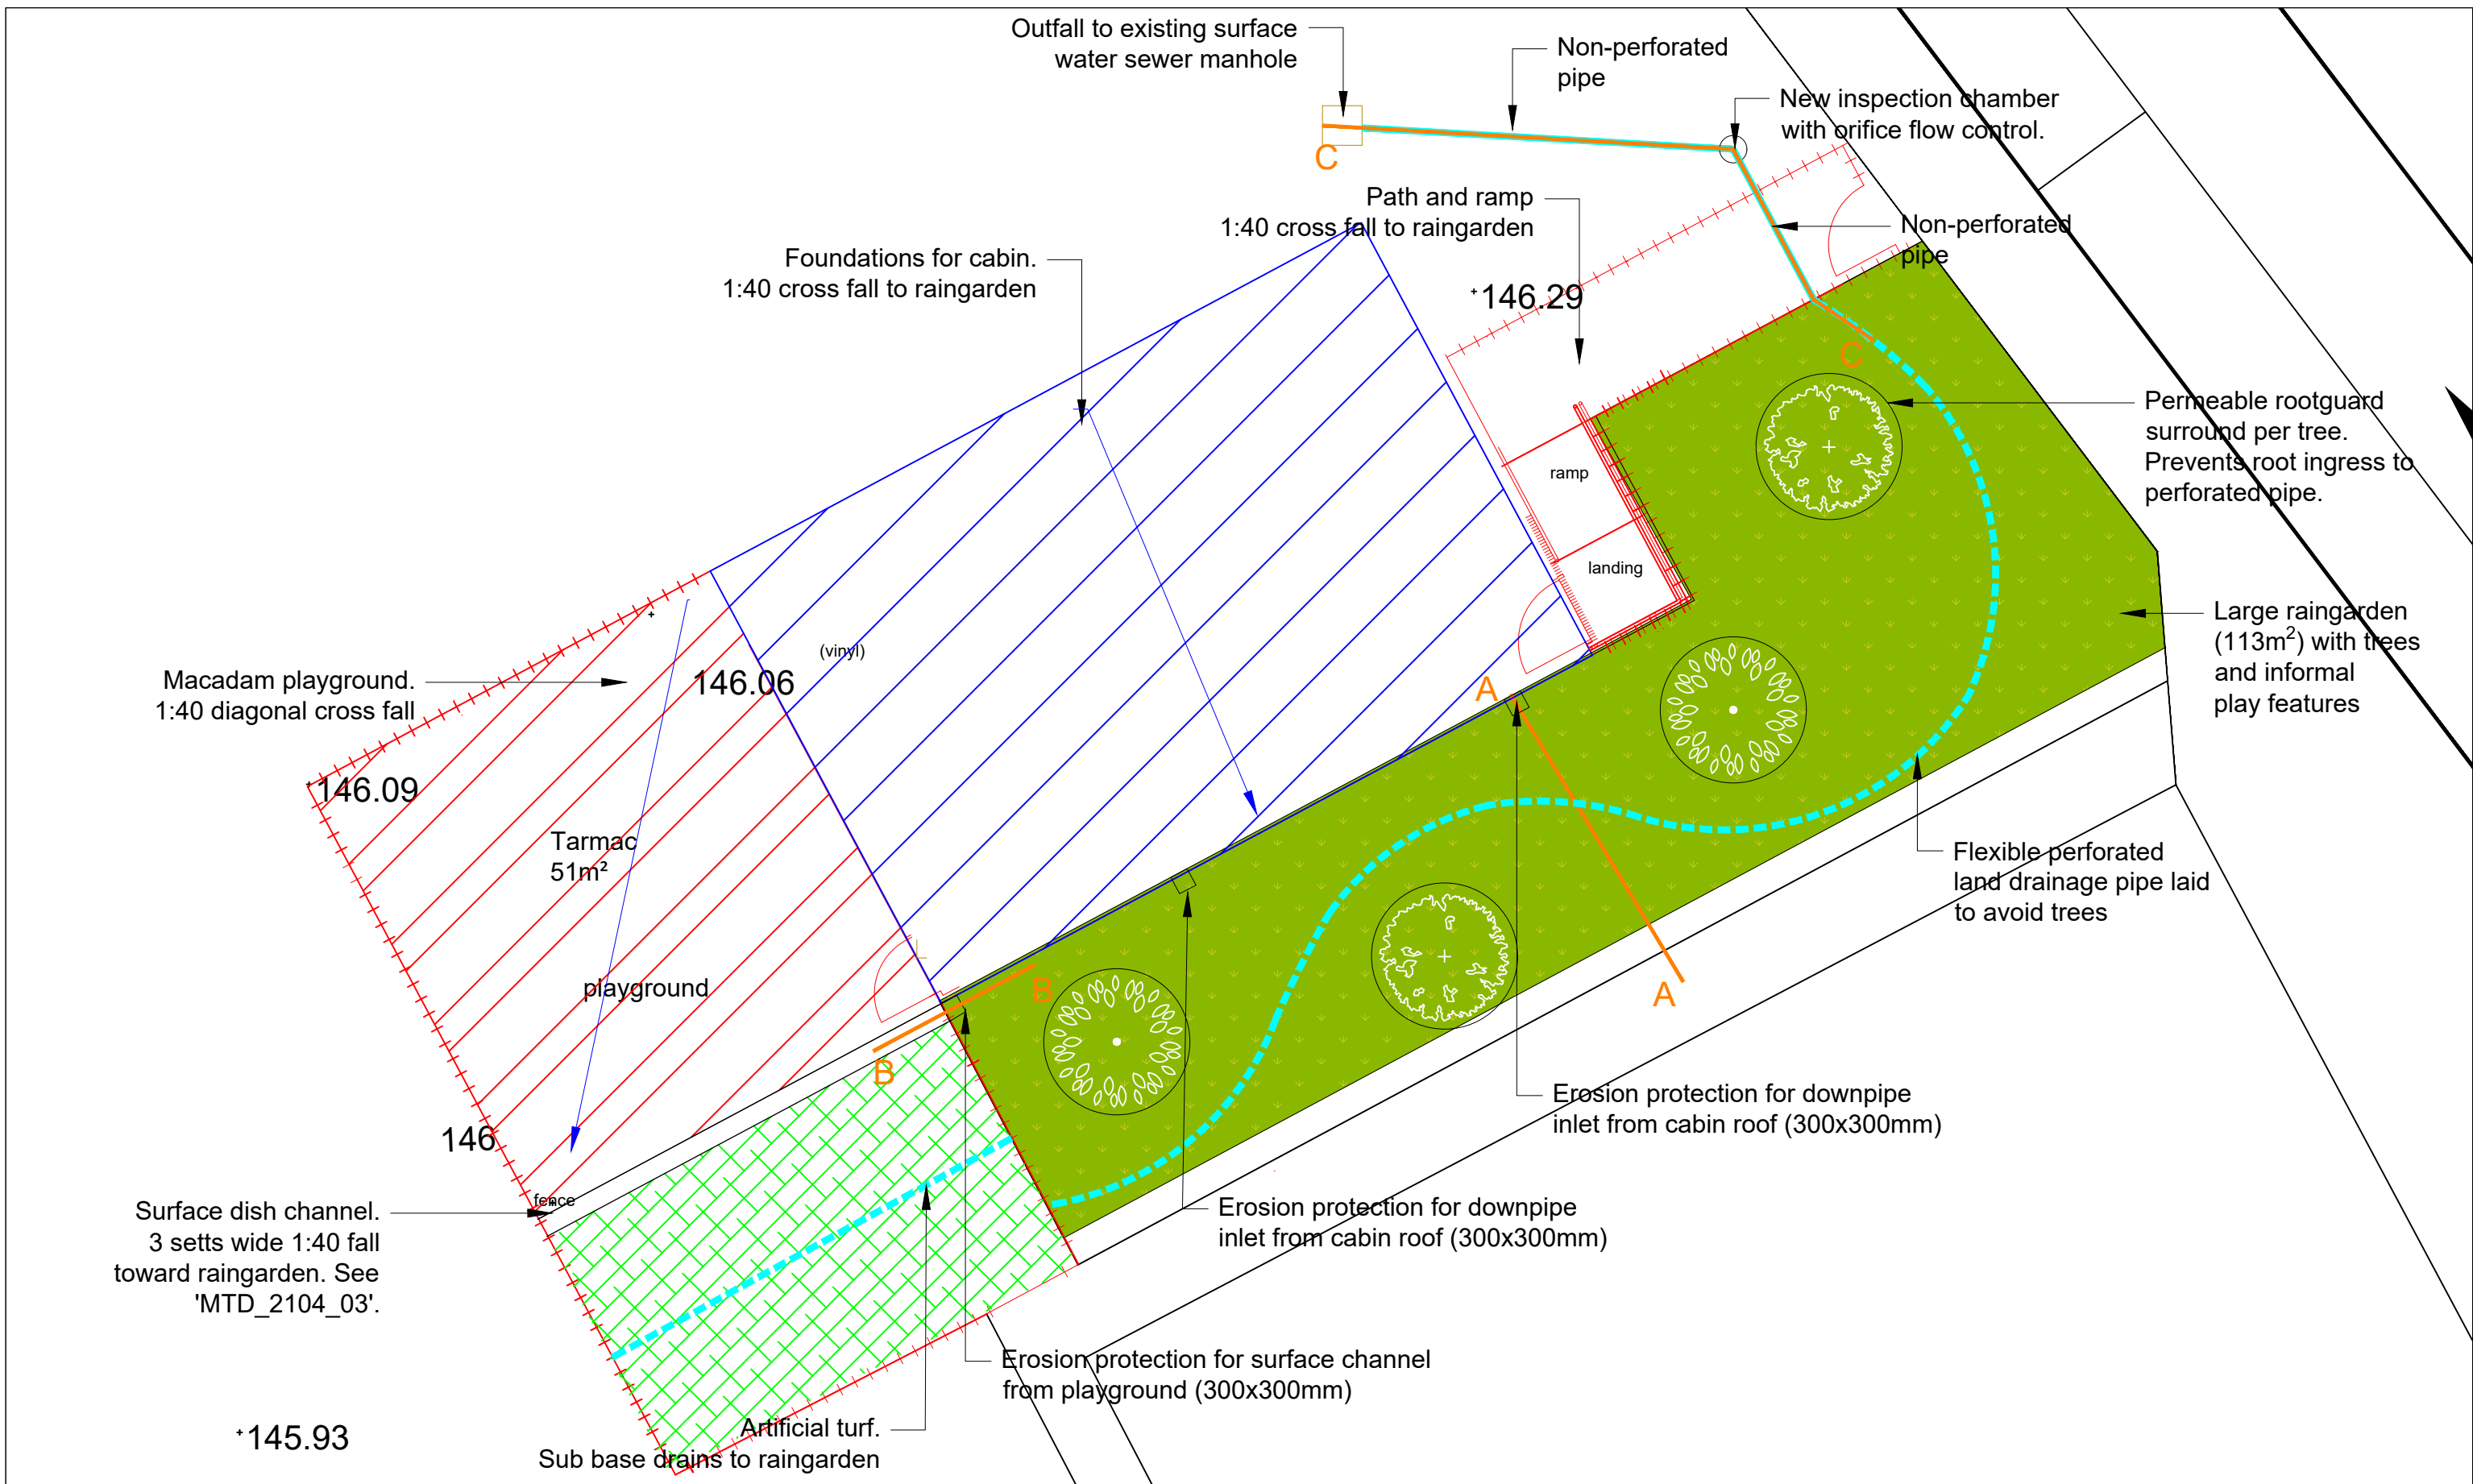

© Crown copyright and database rights 2016 Ordnance Survey 100025302 "You are not permitted to copy, sub-licence, distribute or sell any of this data to third parties in any form." © Hawlfraint y Goron a hawliau cronfa ddata 2016 Arolwg Ordnans 100025302 "Ni chaniateir i chwi gopio, tan-drwyddedu, dosbarthu neu werthu y data yma i unrhyw drydydd barti mewn unrhyw ffurf"	 MERTHYR TYDFIL County Borough Council Cyngor Bwrdeistref Siro MERTHYR TYDFIL	MERTHYR TYDFIL COUNTY BOROUGH COUNCIL ENGINEERING DIVISION UNIT 20 MERTHYR TYDFIL INDUSTRIAL PARK PENTREBACH MERTHYR TYDFIL CF48 4DR	DRAWN: HC		APPROVED:		PROJECT TITLE: Greenfield School	
			CHECKED: HW		DATE: 17/6/2021	SCALE: 1:100 @ A3	DRAWING TITLE: Proposed SuDS Layout	
			PROJECT NO.: MTD_2104		DRAWING NO.: MTD_2104_01		REV.:	