


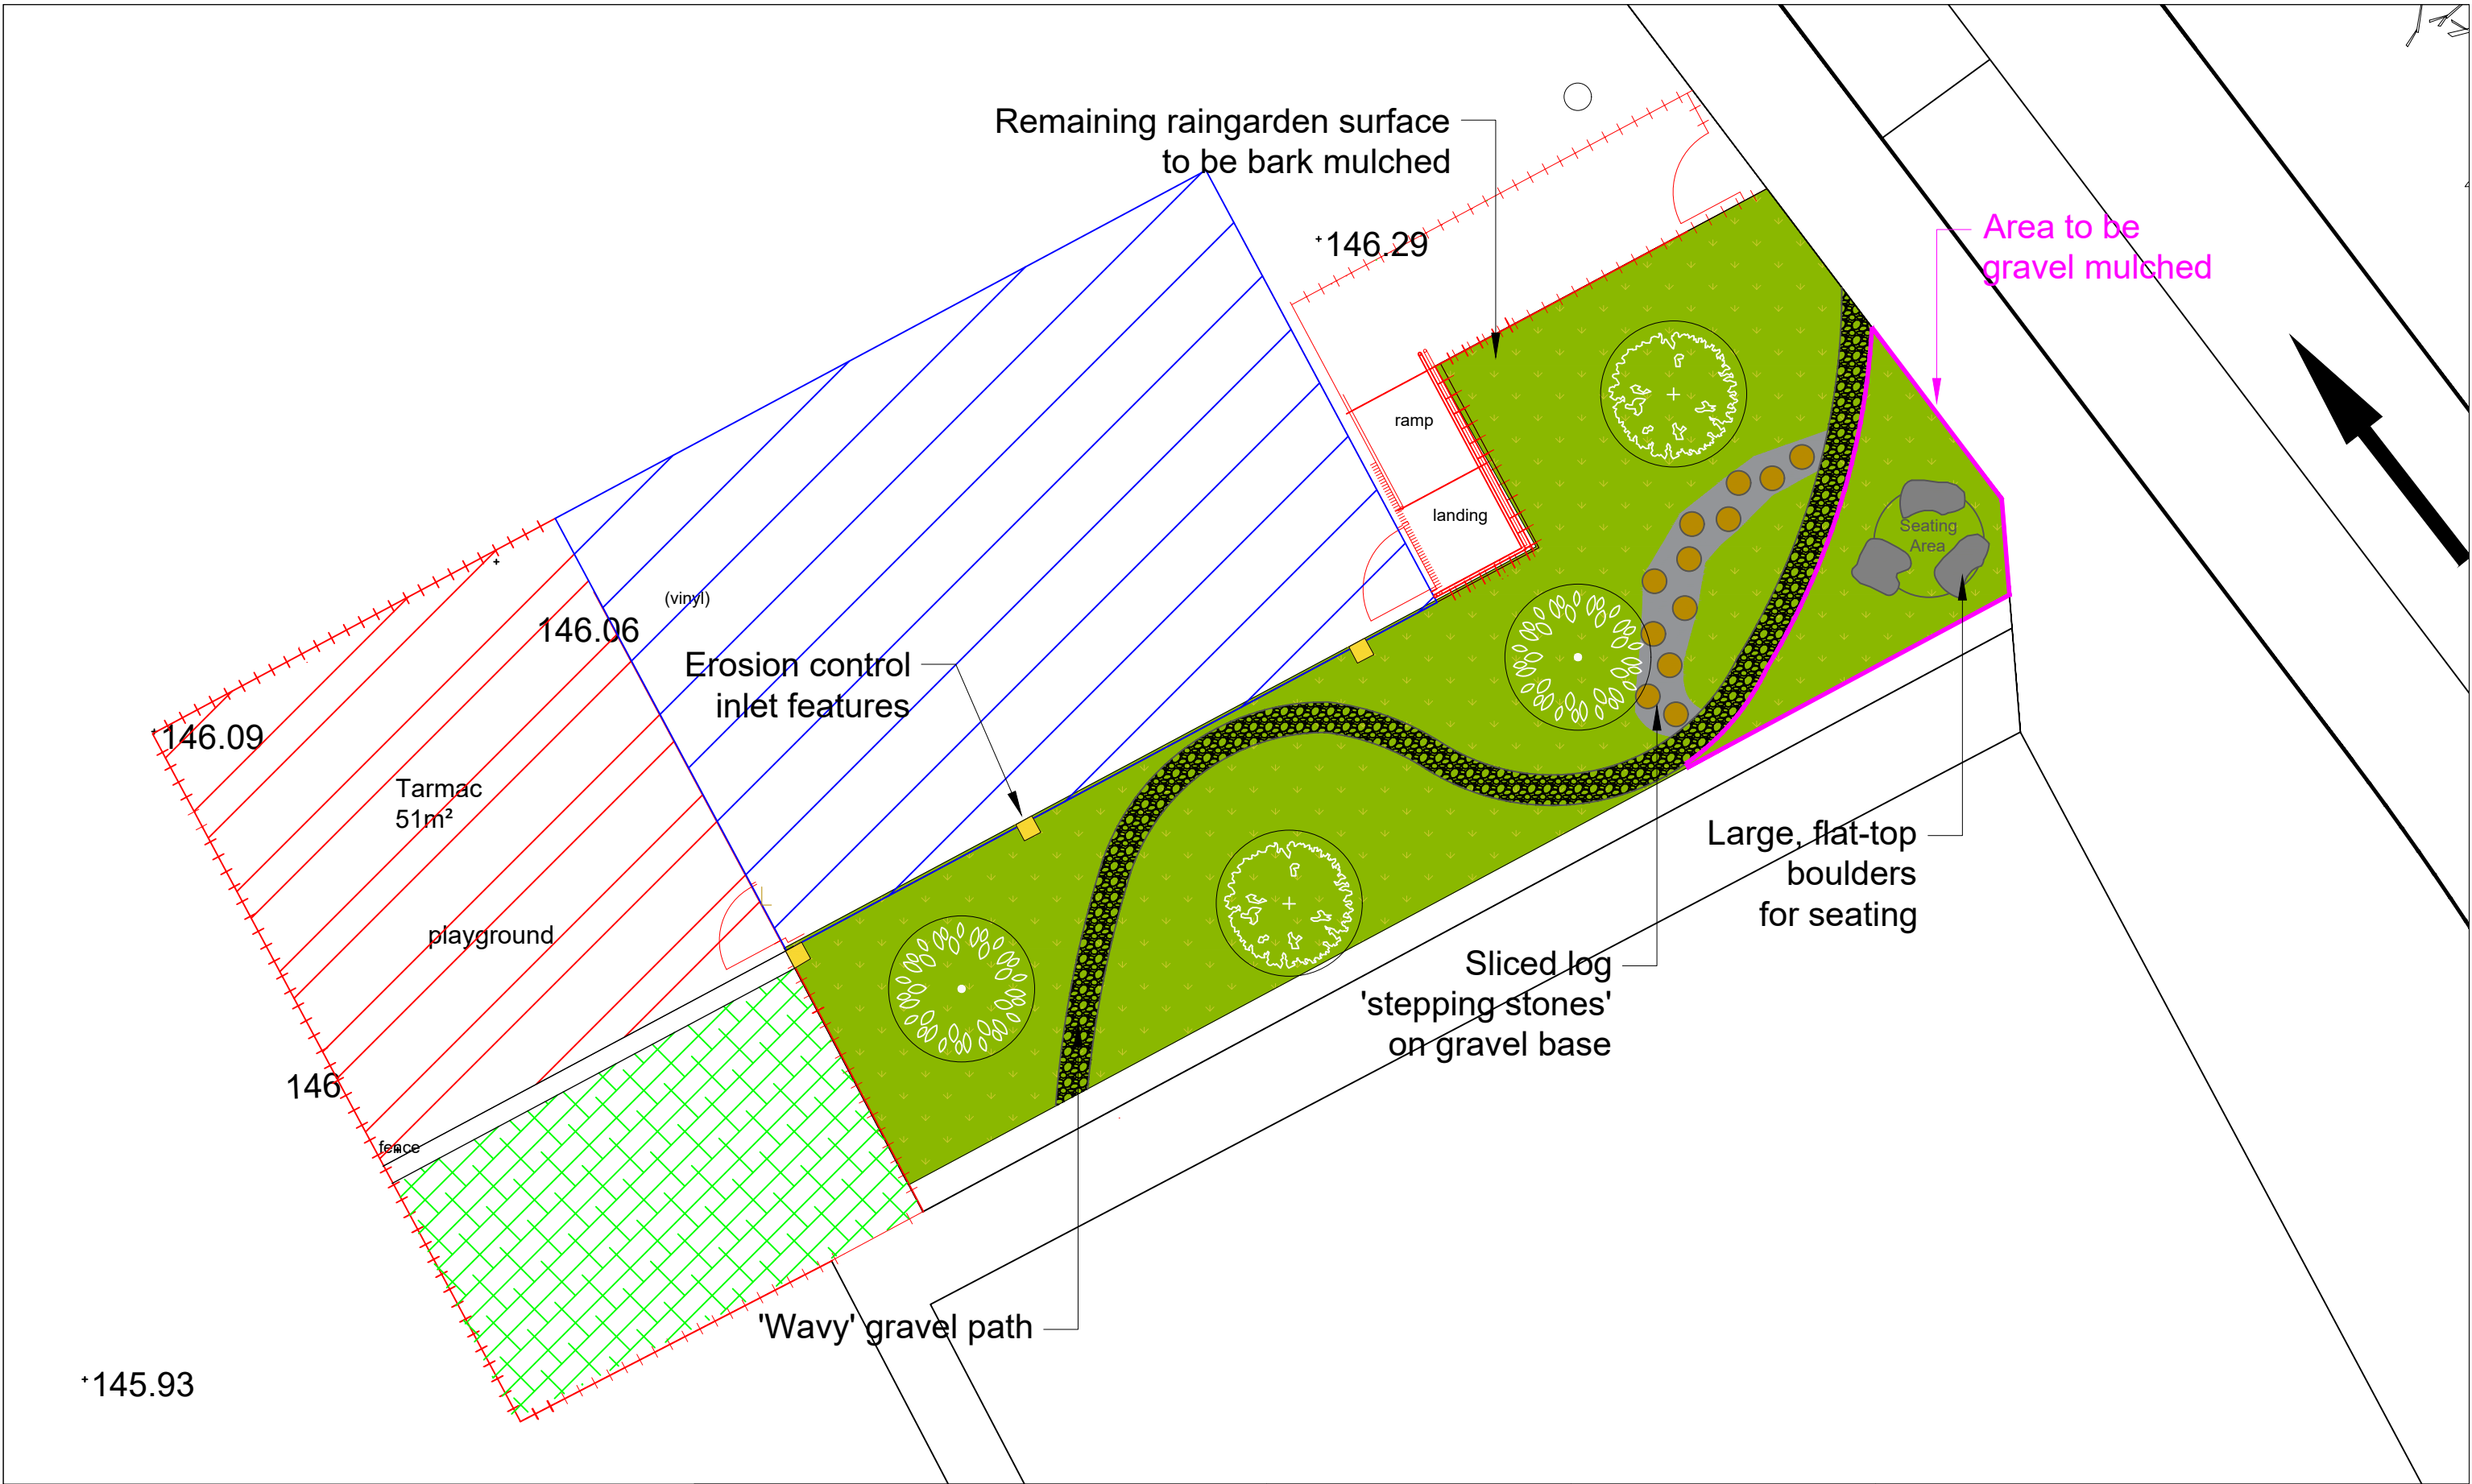

© Crown copyright and database rights 2016 Ordnance Survey 100025302 "You are not permitted to copy, sub-licence, distribute or sell any of this data to third parties in any form."

© Hawlfraint y Goron a hawliau cronfa ddata 2016 Arolwg Ordnans 100025302 "Ni chaniateir i chwi gopio, tan-drwyddedu, dosbarthu neu werthu y data yma i unrhyw drydydd barti mewn unrhyw ffurf"



MERTHYR TYDFIL
COUNTY BOROUGH COUNCIL
ENGINEERING DIVISION
UNIT 20
MERTHYR TYDFIL INDUSTRIAL PARK
PENTREBACH
MERTHYR TYDFIL
CF48 4DR

DRAWN:

HC

CHECKED:

PROJECT NO.:

MTD_2104

APPROVED:

DATE:

05/05/2021

SCALE:

1:100

@ A3

DRAWING NO.:

MTD_2104_04

REV.:

PROJECT TITLE:

Greenfield School SuDS
Landscaping Features

DRAWING TITLE:

(For planting detail refer to
'GREENFIELD_SCHOOL_Planting Layout')