

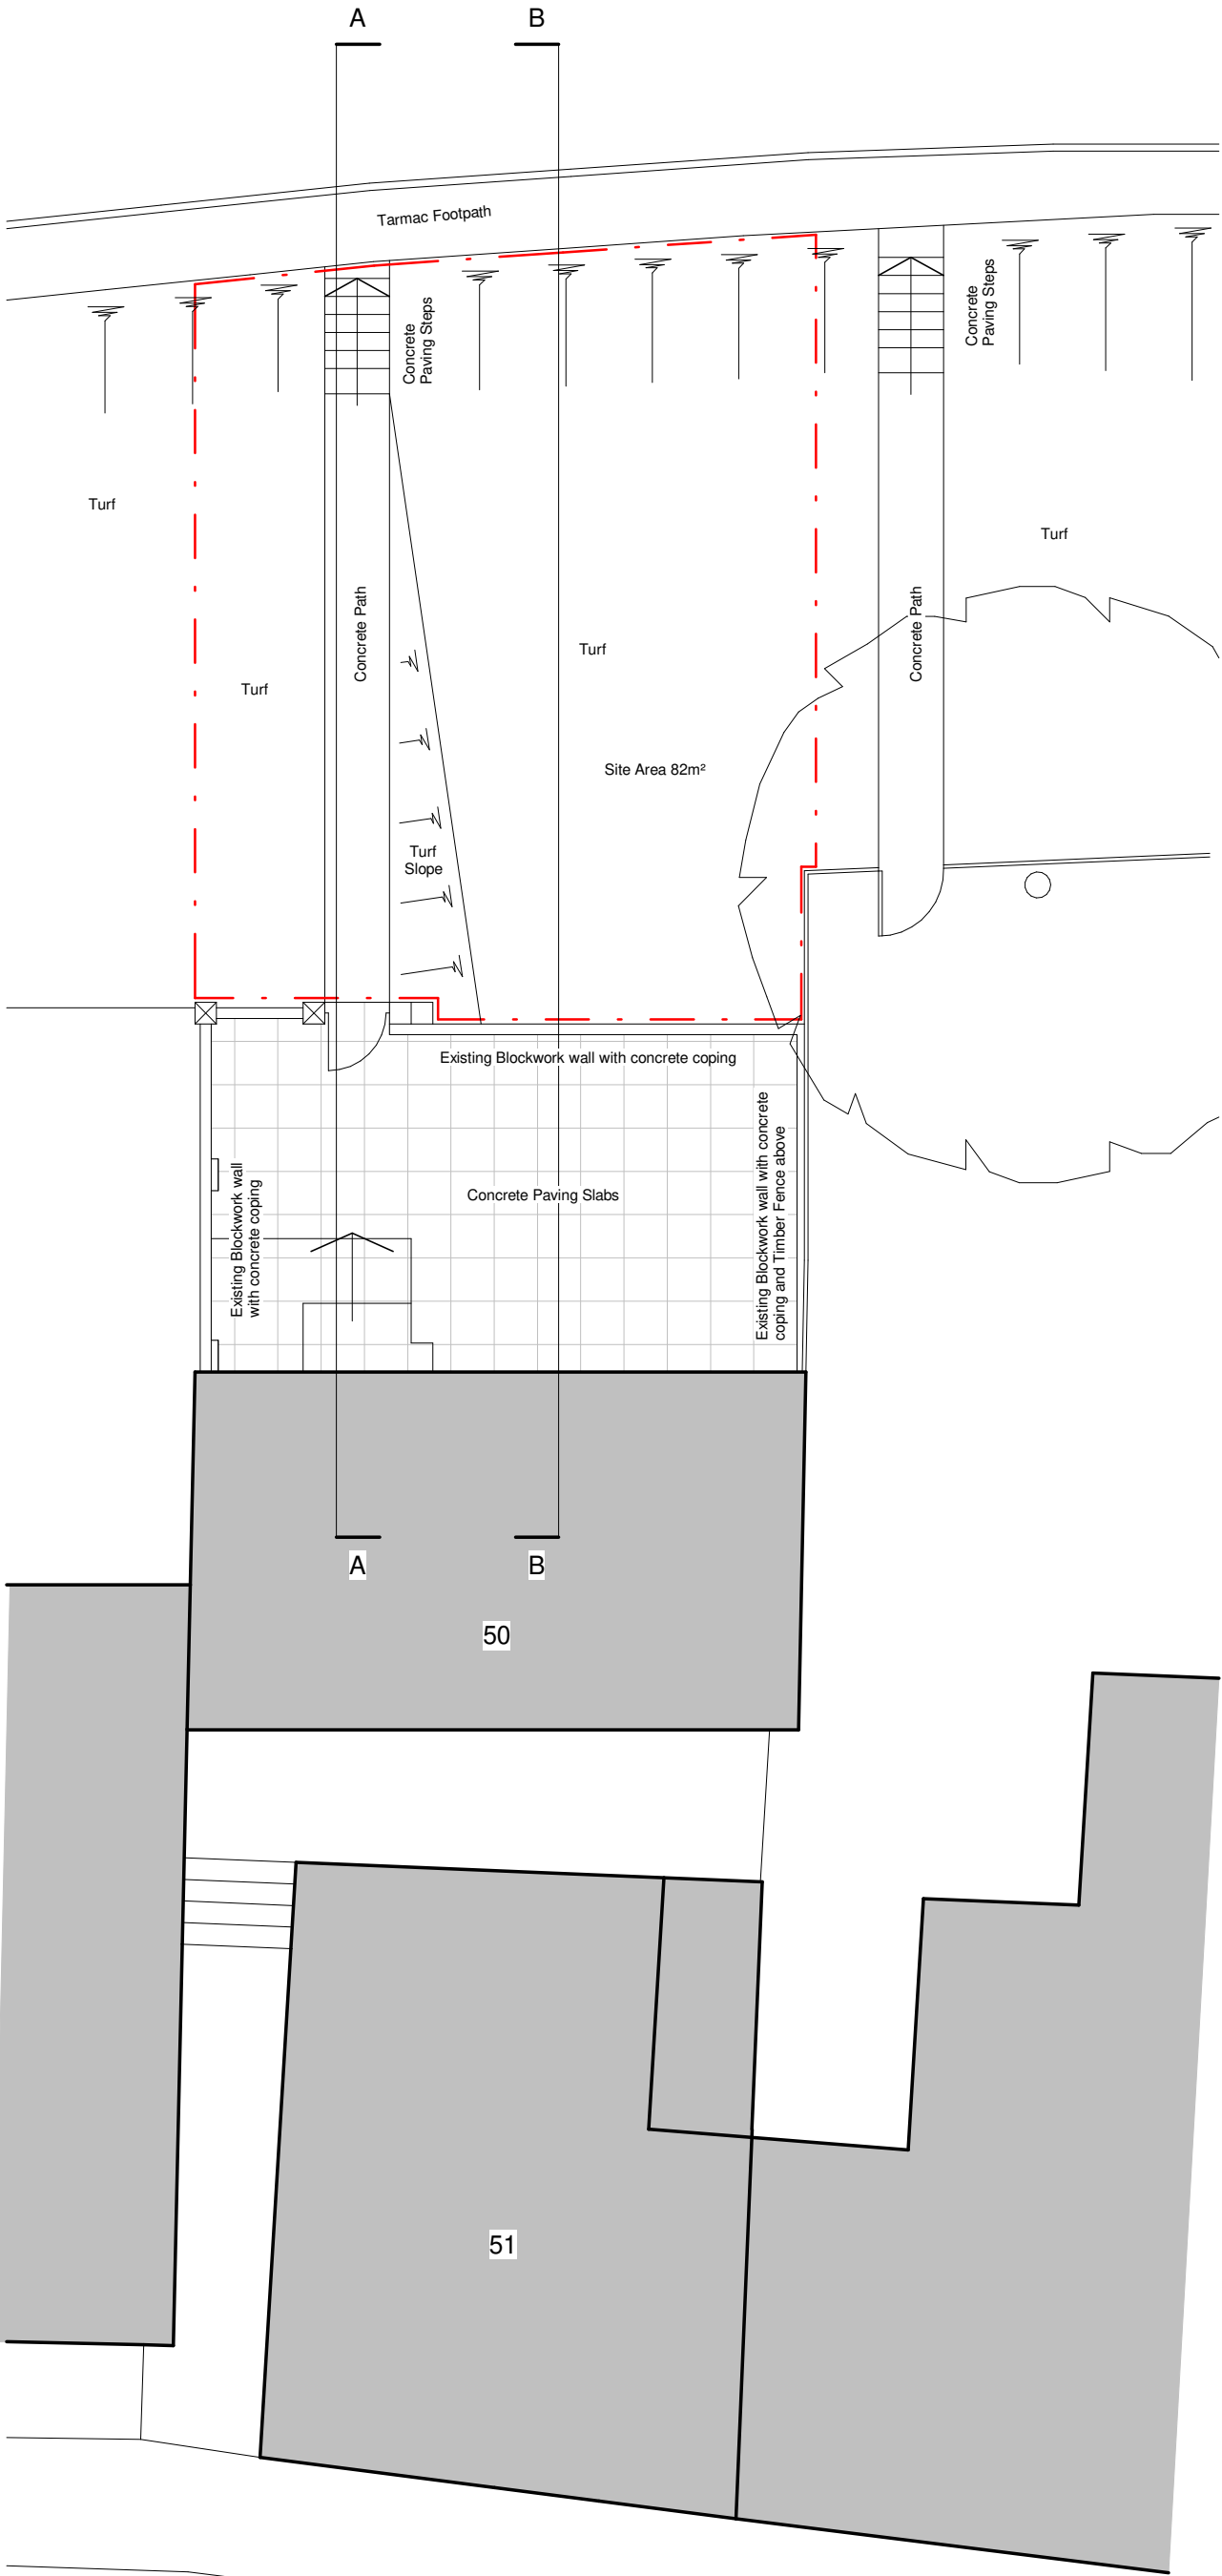



Existing Site Plan

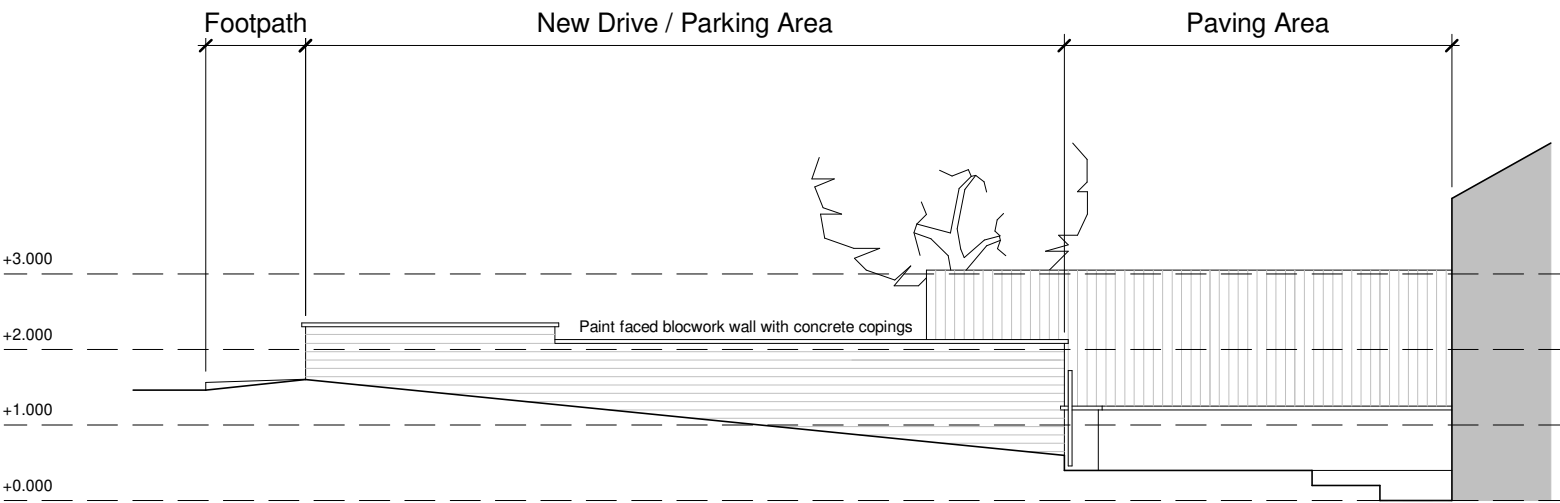

Proposed Site Plan

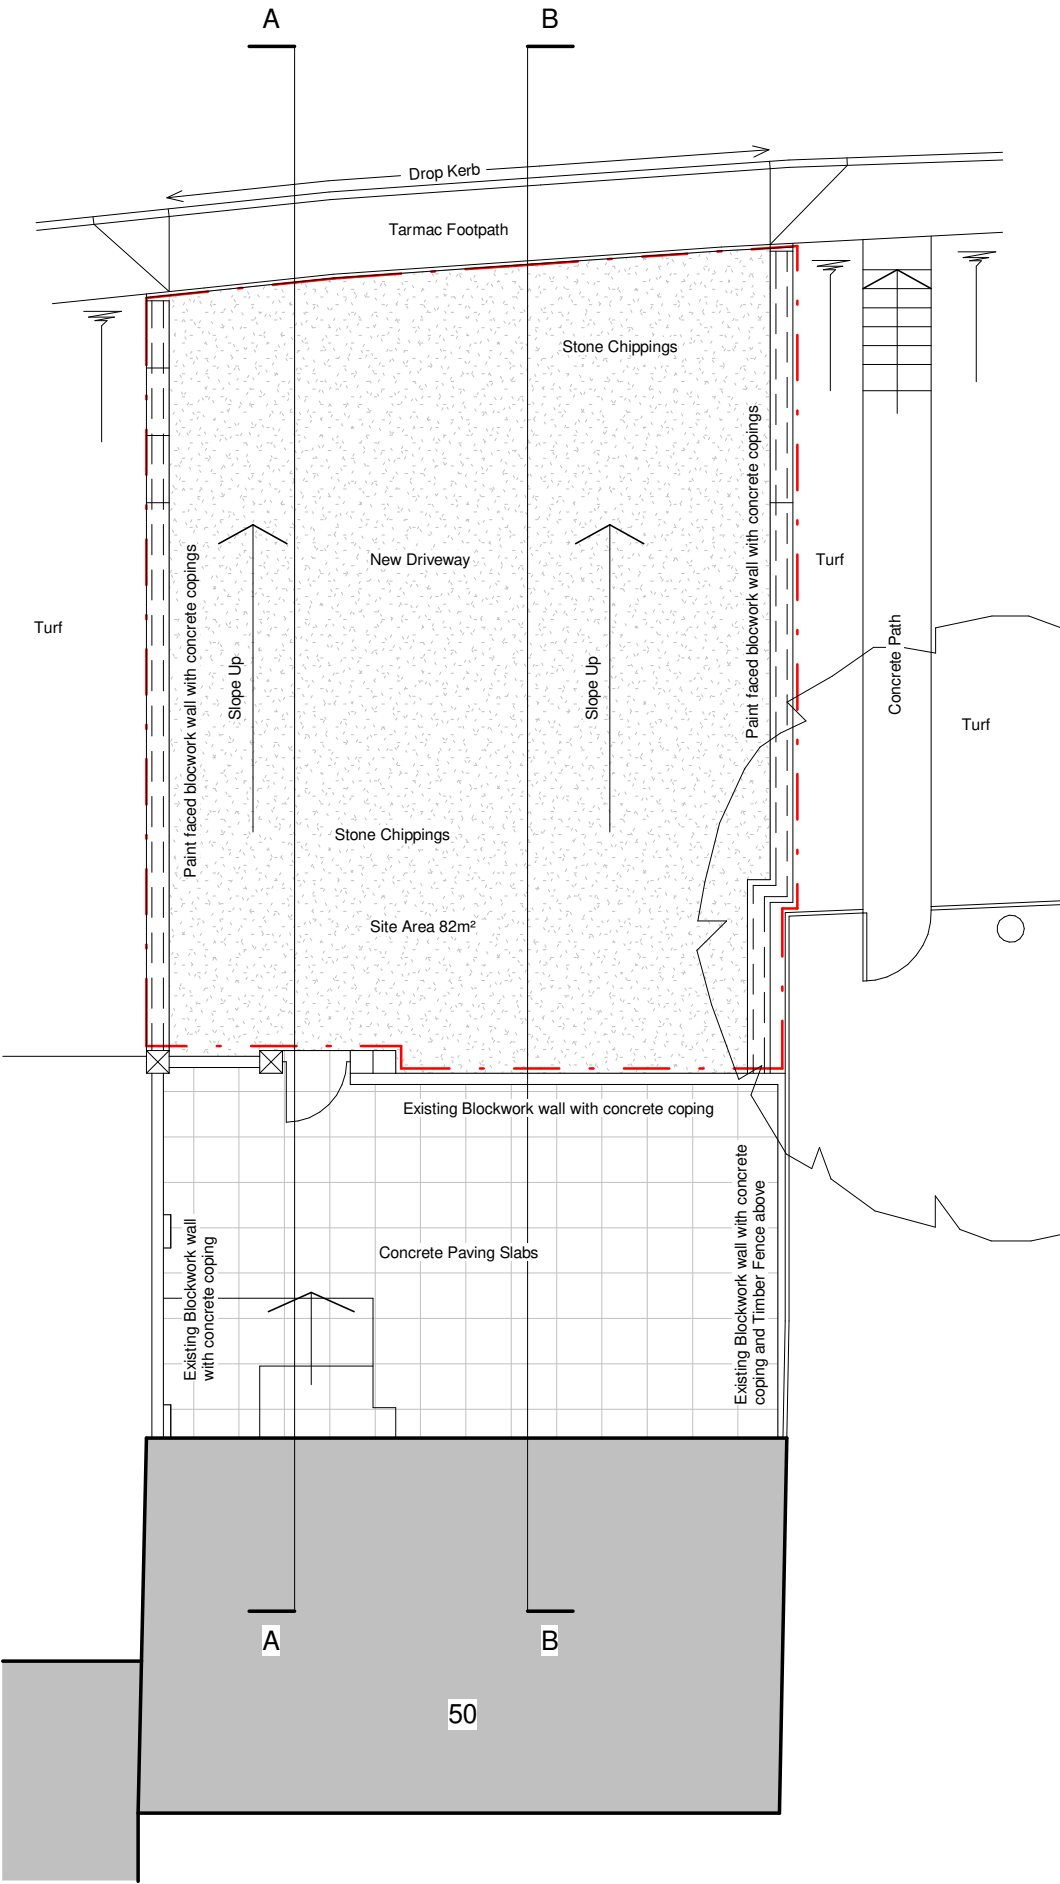

Proposed Section B-B

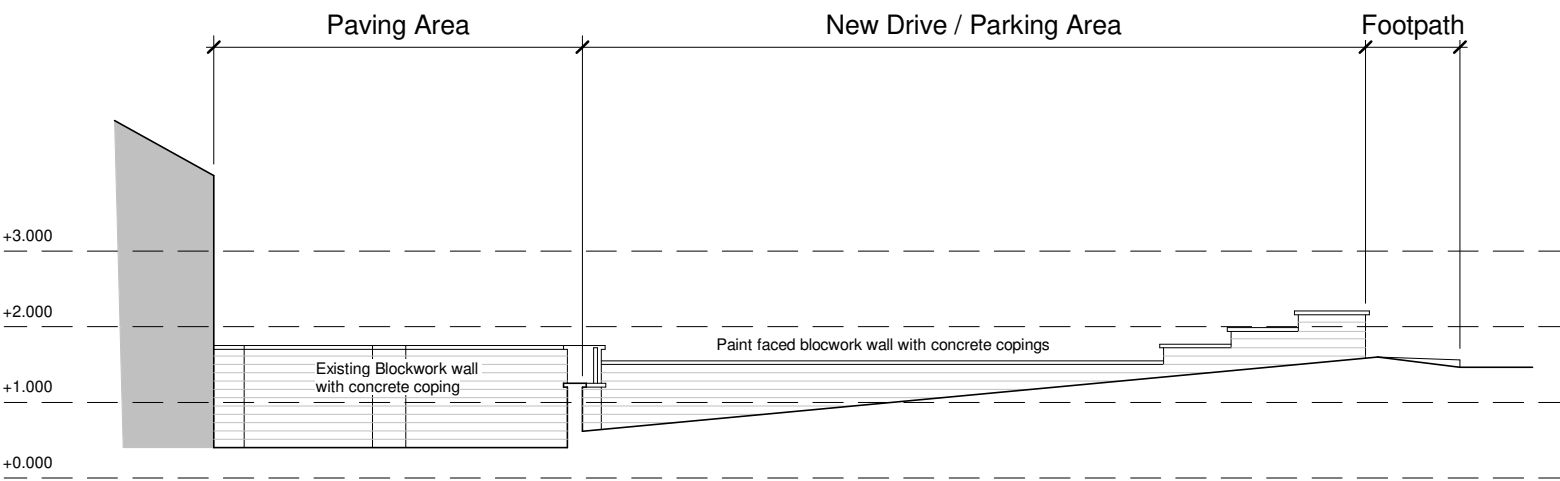


Proposed Section A-A

PROPOSED DEVELOPMENT


EXISTING INFORMATION



Aerial View

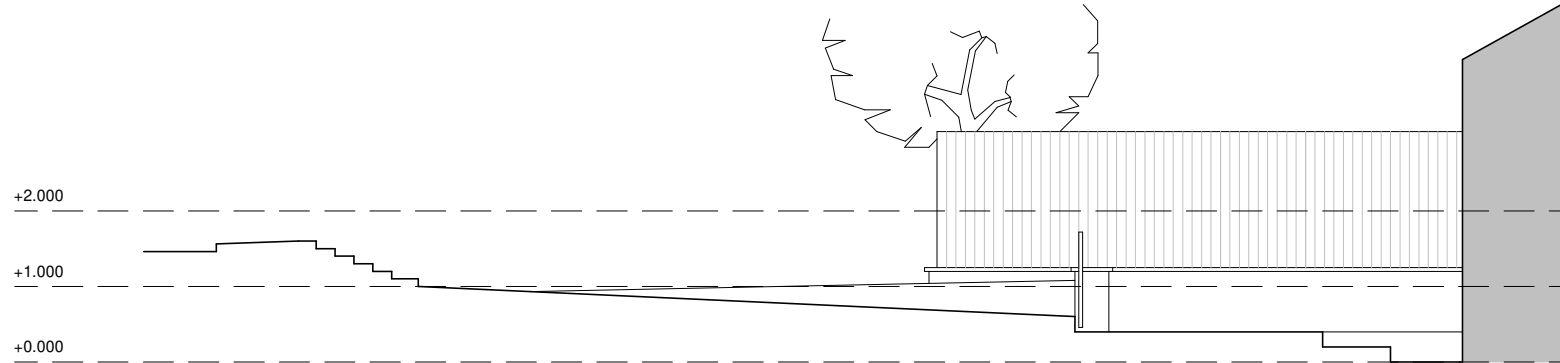

Existing Section B-B

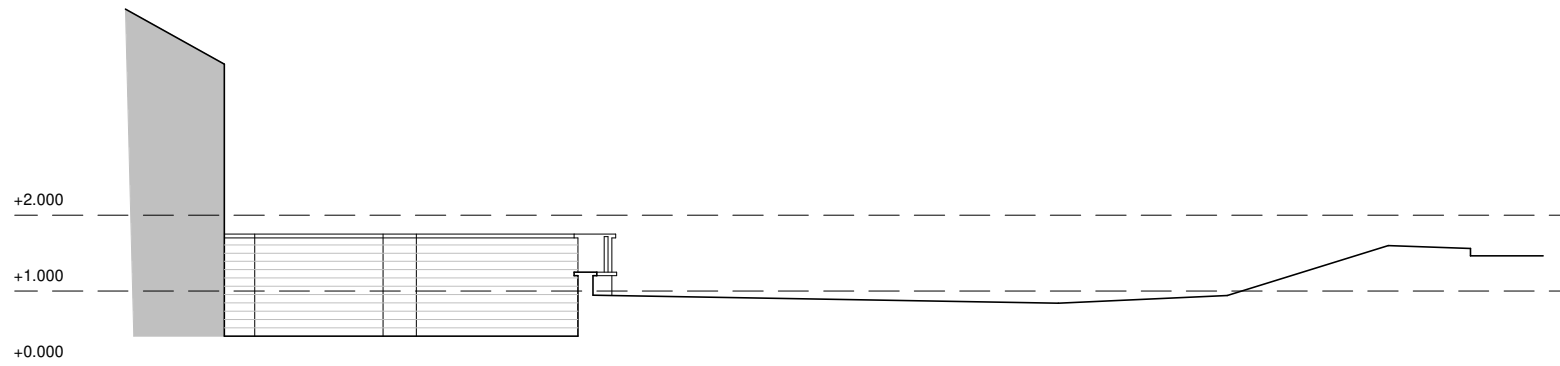

Existing Section A-A