
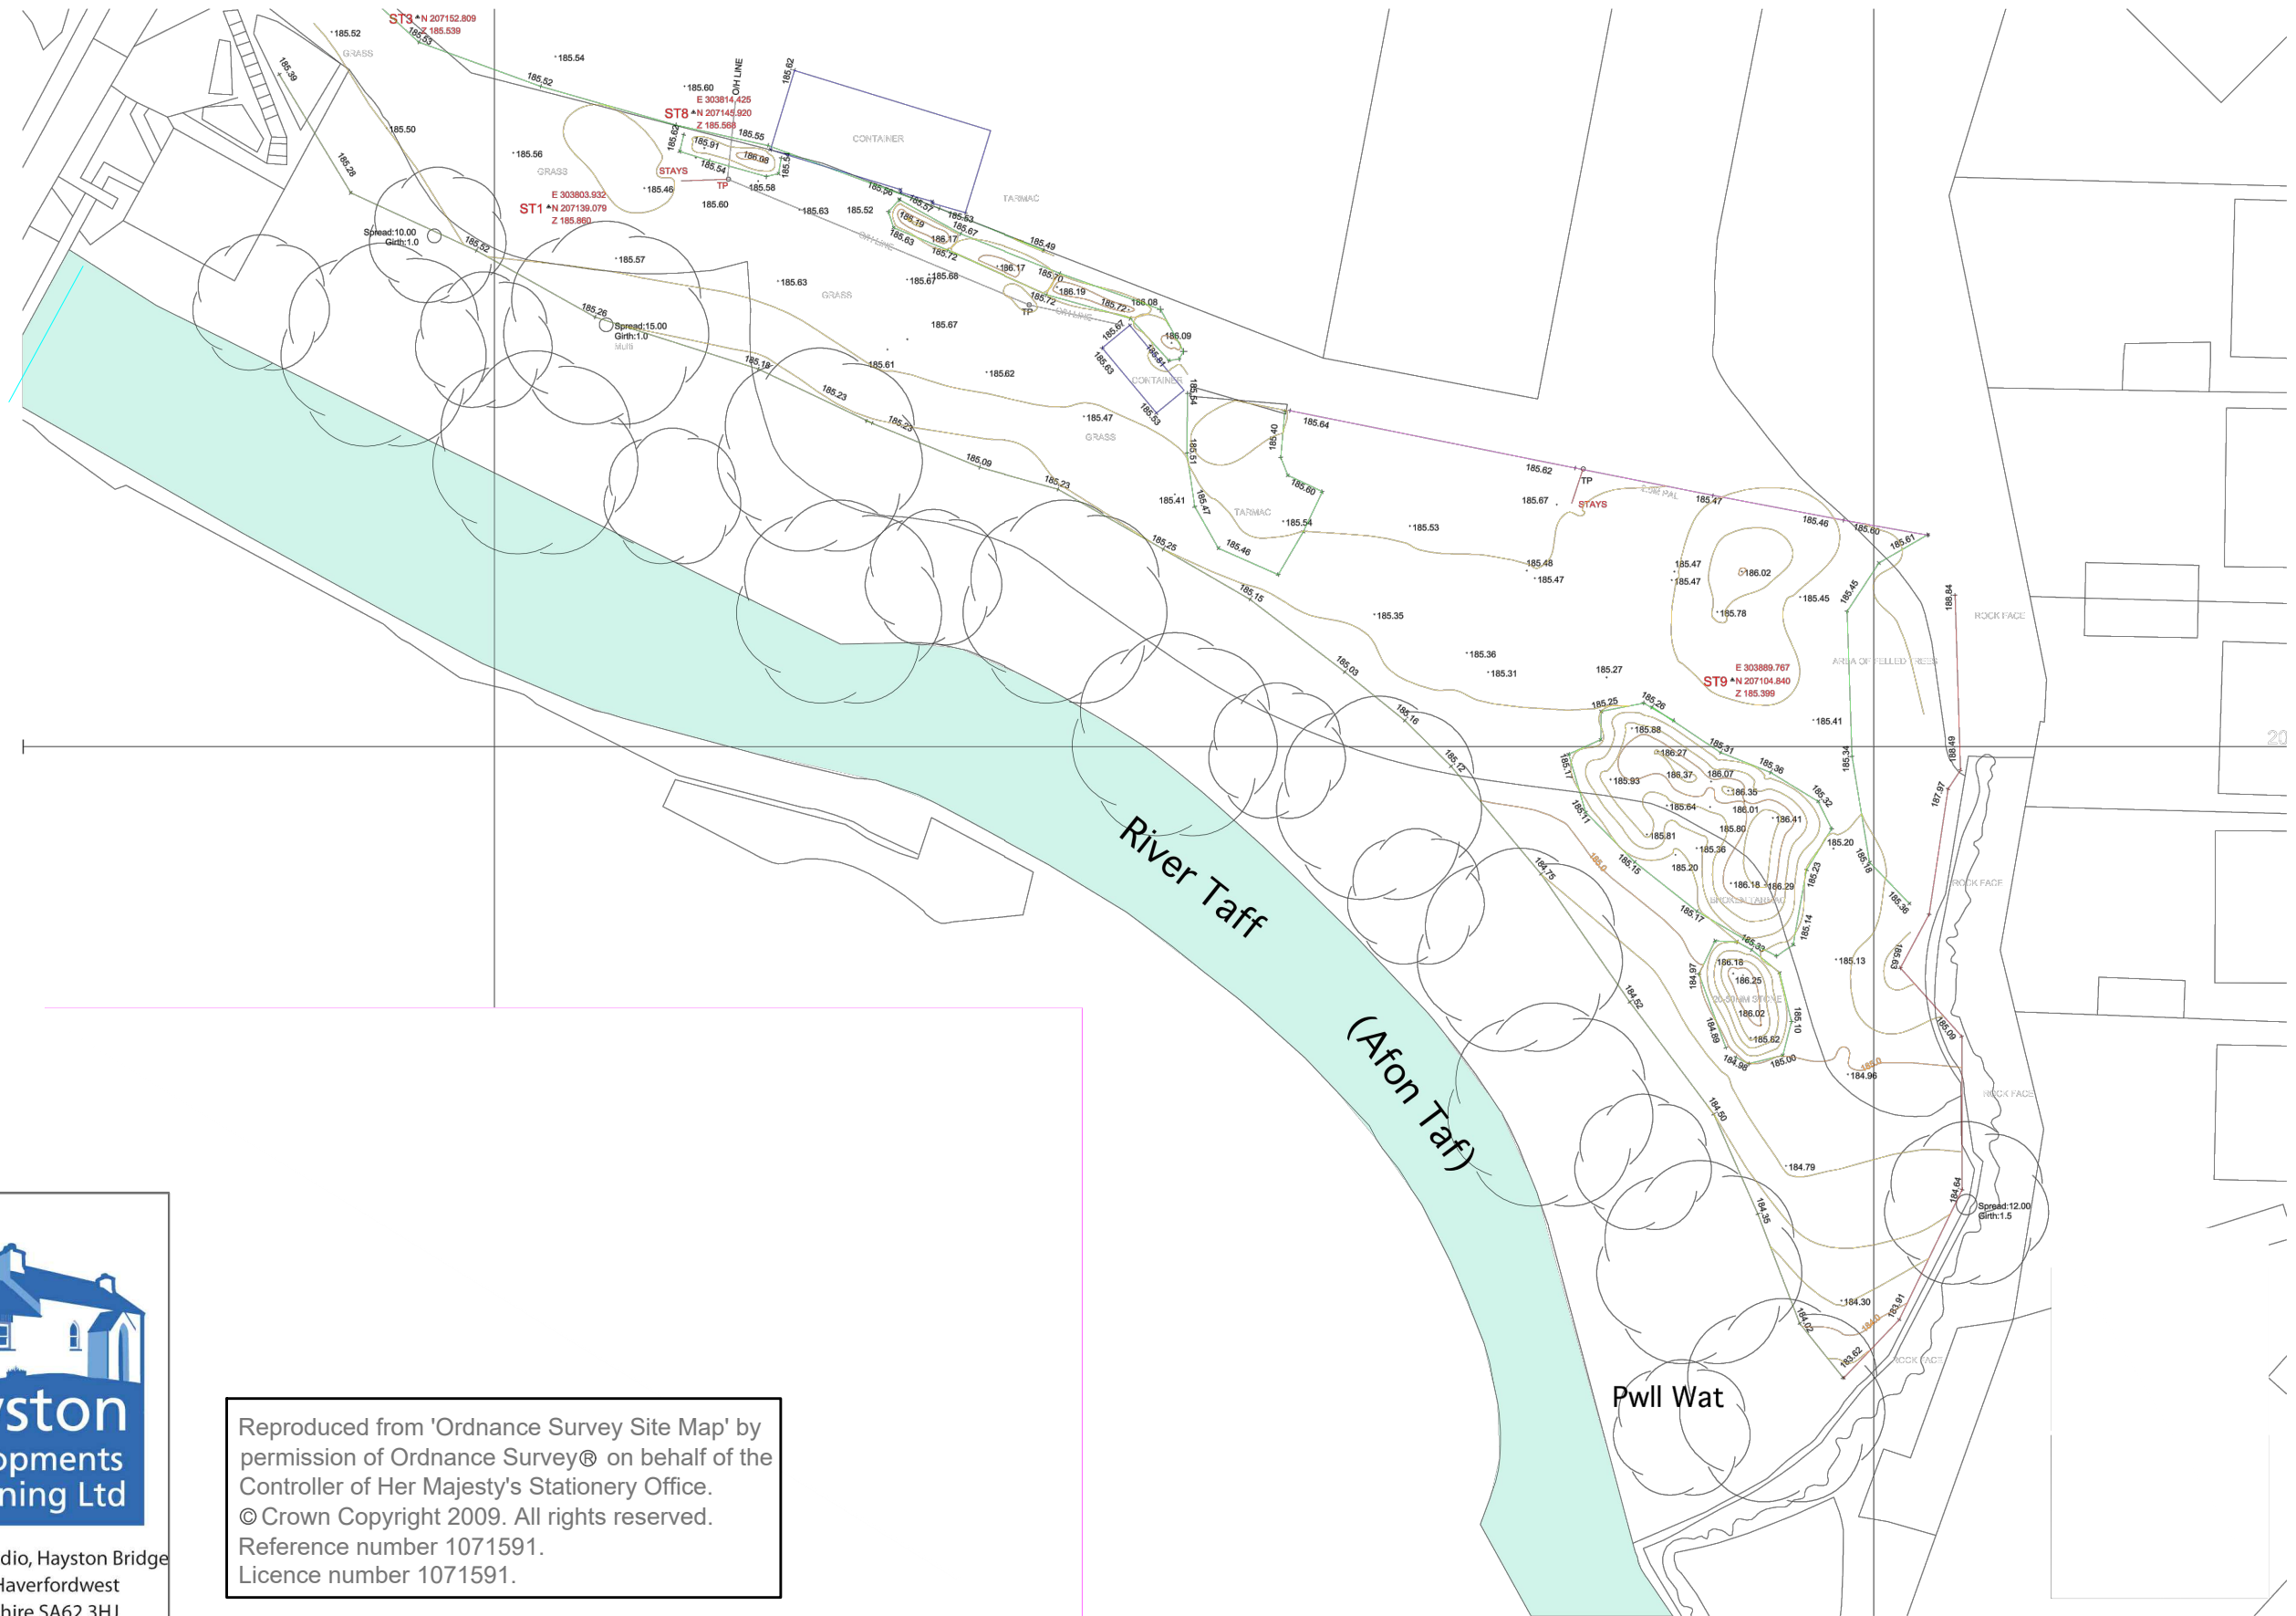


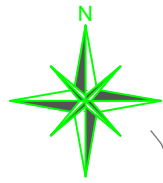

The Planning Studio, Hayston Bridge
Johnston, Haverfordwest
Pembrokeshire SA62 3HJ
01437 891 817
07515 851 704
andrew@haystonplanning.co.uk
www.planningpembrokeshire.co.uk

Reproduced from 'Ordnance Survey Site Map' by
permission of Ordnance Survey® on behalf of the
Controller of Her Majesty's Stationery Office.
© Crown Copyright 2009. All rights reserved.
Reference number 1071591.
Licence number 1071591.

**Provision of Dwelling (Live/Work) with Ecological Enhancements
Yard / Parking Area South of Unit 7
EFI Industrial Estate, Merthyr Tydfil CF47 8RB**

Designed by

Checked by

File name
AVH_695

Date
17.12.2020

Scale
A3 - 1:500

Client
Mr Chris Marshall

Drawing Title

Topographical Survey Plan

Dwg No.

08a