
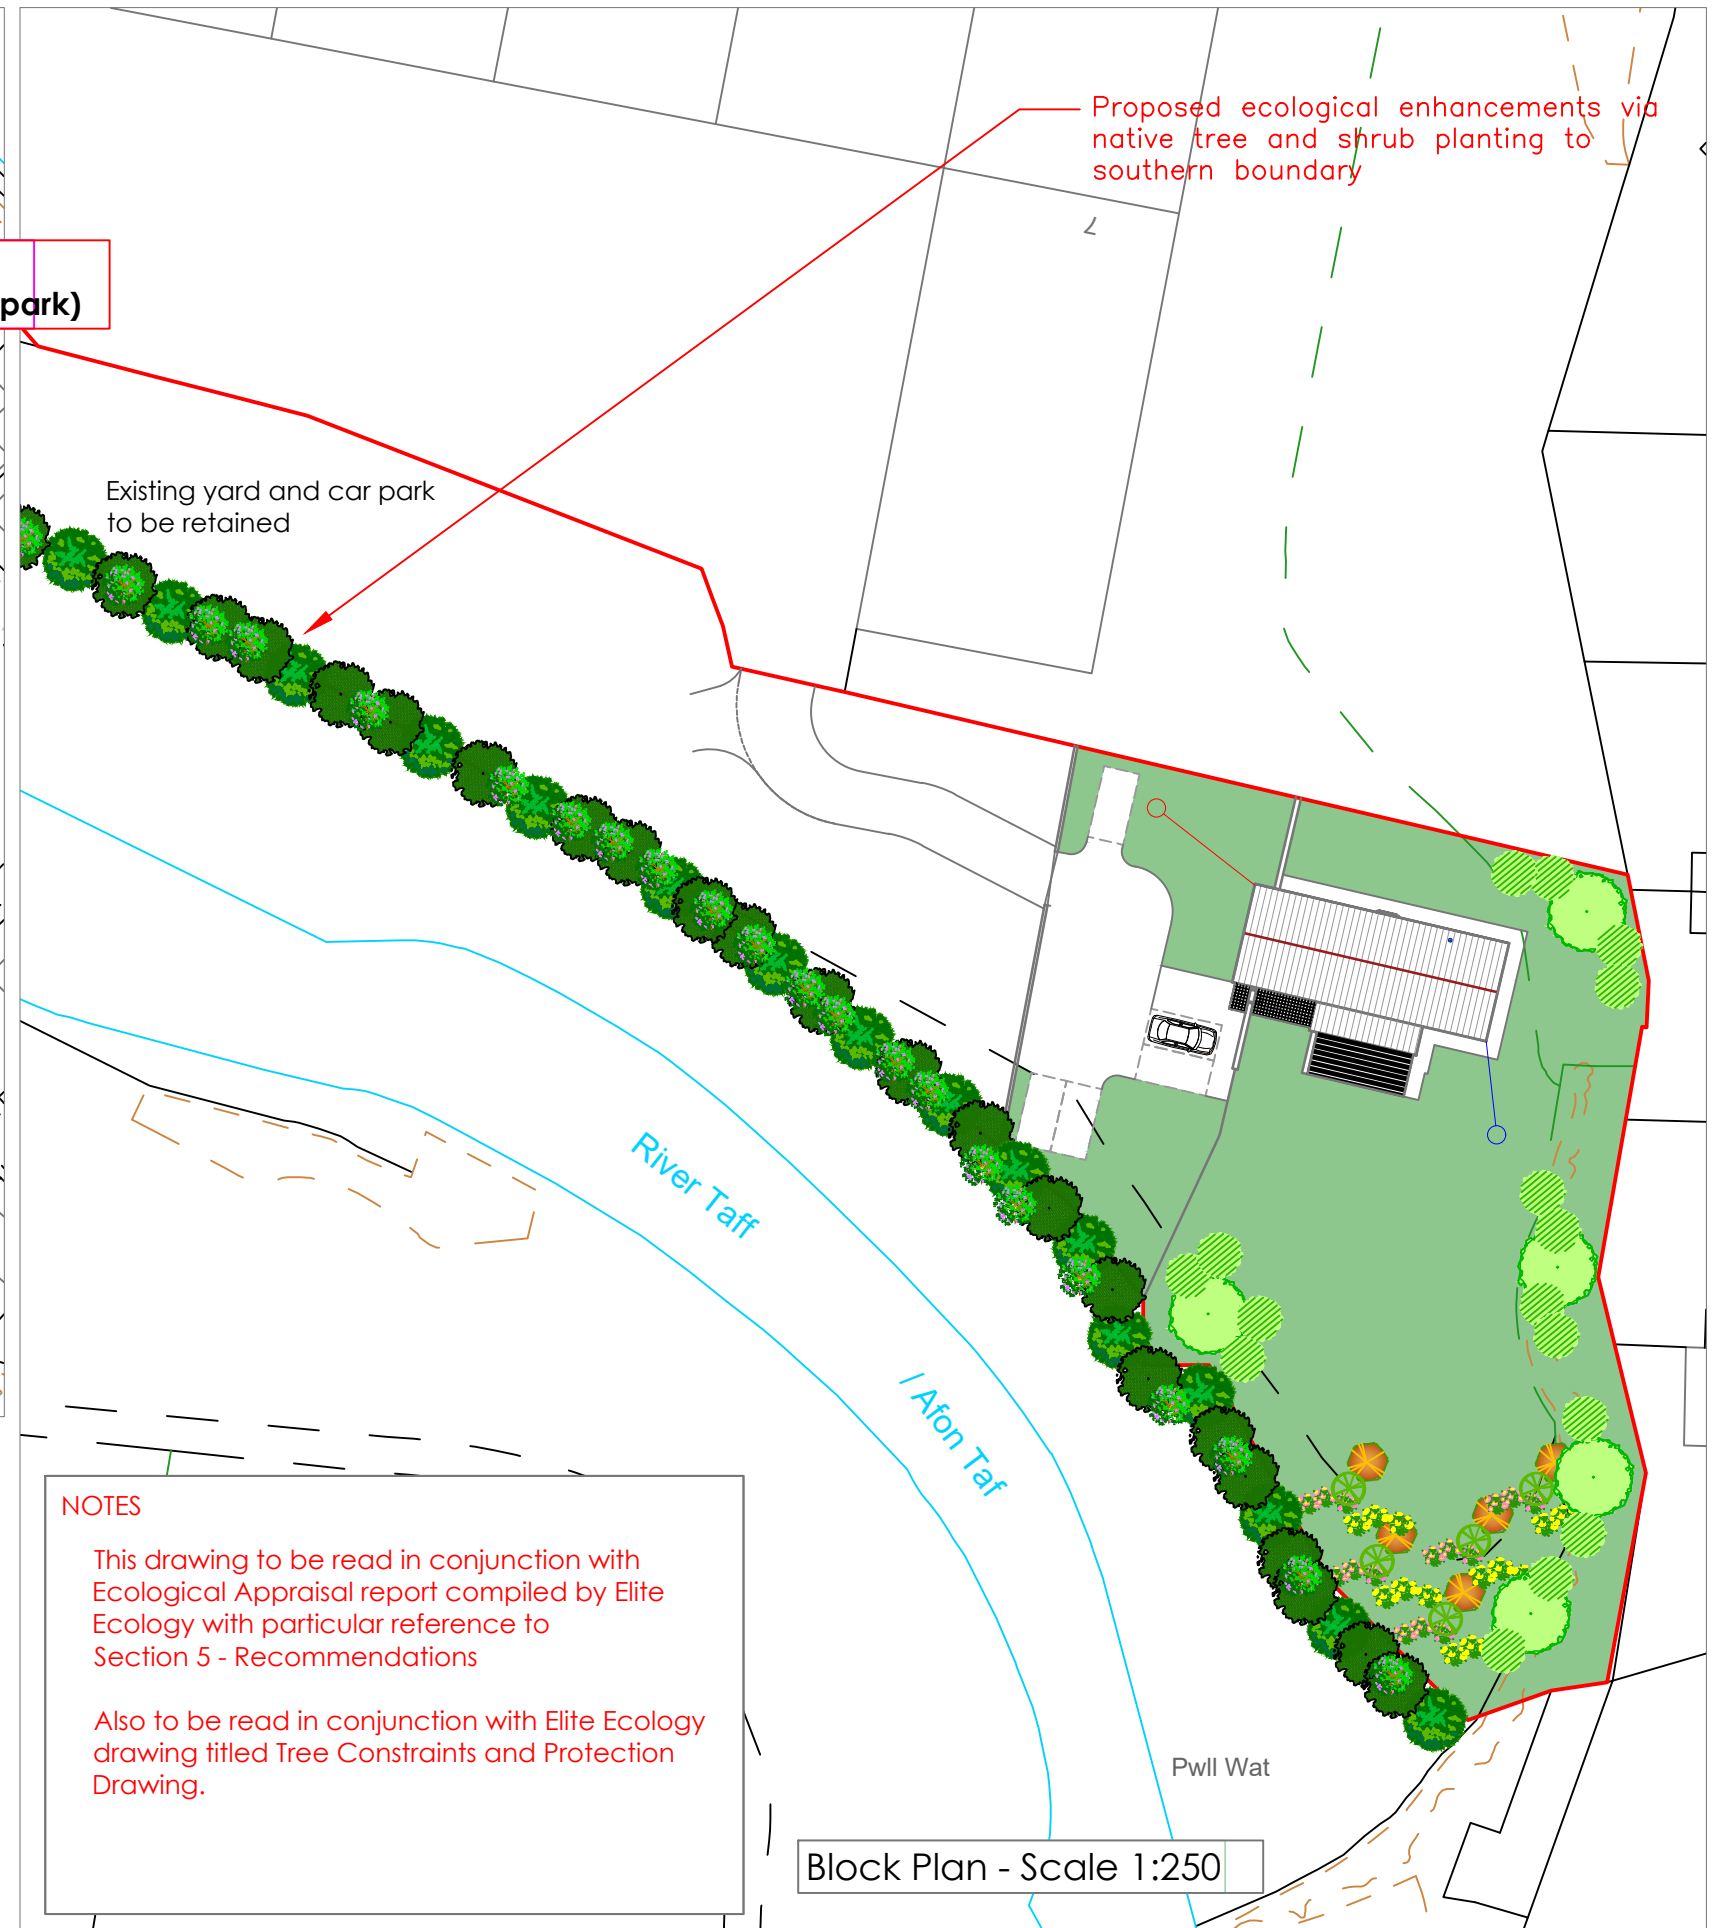


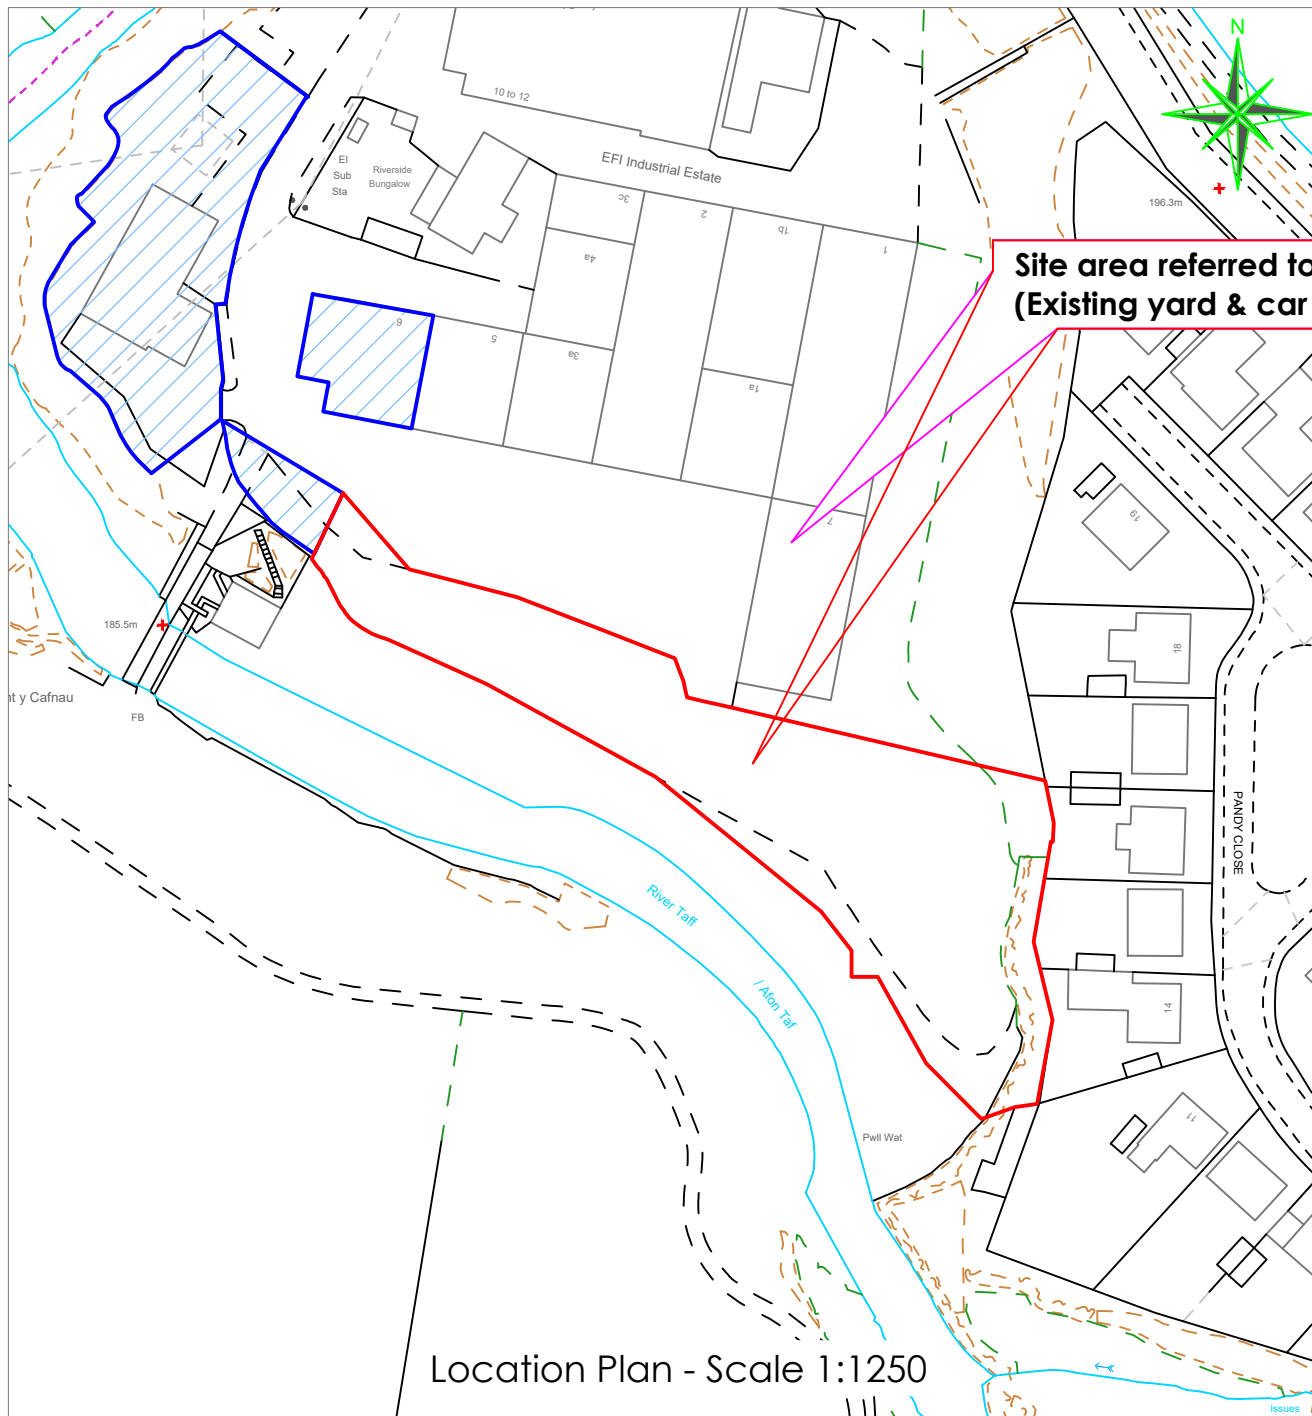

Site area - 3351 msq
Gross internal footprint - 193.15 msq

Reproduced from 'Ordnance Survey Site Map' by permission of Ordnance Survey® on behalf of the Controller of Her Majesty's Stationery Office.
© Crown Copyright 2009. All rights reserved.
Reference number 1071591.
Licence number 1071591.

NOTES

This drawing to be read in conjunction with Ecological Appraisal report compiled by Elite Ecology with particular reference to Section 5 - Recommendations

Also to be read in conjunction with Elite Ecology drawing titled Tree Constraints and Protection Drawing.



The Planning Studio, Hayston Bridge
Johnston, Haverfordwest
Pembrokeshire SA62 3HJ
01437 891 817
07515 851 704
andrew@haystonplanning.co.uk
www.planningpembrokeshire.co.uk

**Provision of Dwelling (Live/Work) with Ecological Enhancements
Yard / Parking Area South of Unit 7
EFI Industrial Estate, Merthyr Tydfil CF47 8RB**

Designed by	Checked by	File name AVH_695	Date 24.04.2021	Scale A3 - As Shown	Client Mr Chris Marshall
Drawing Title Location and Block Plans					
Dwg No.					01b