




1 01_EAST
1 : 100



2 01_NORTH
1 : 100



3 01_SOUTH
1 : 100

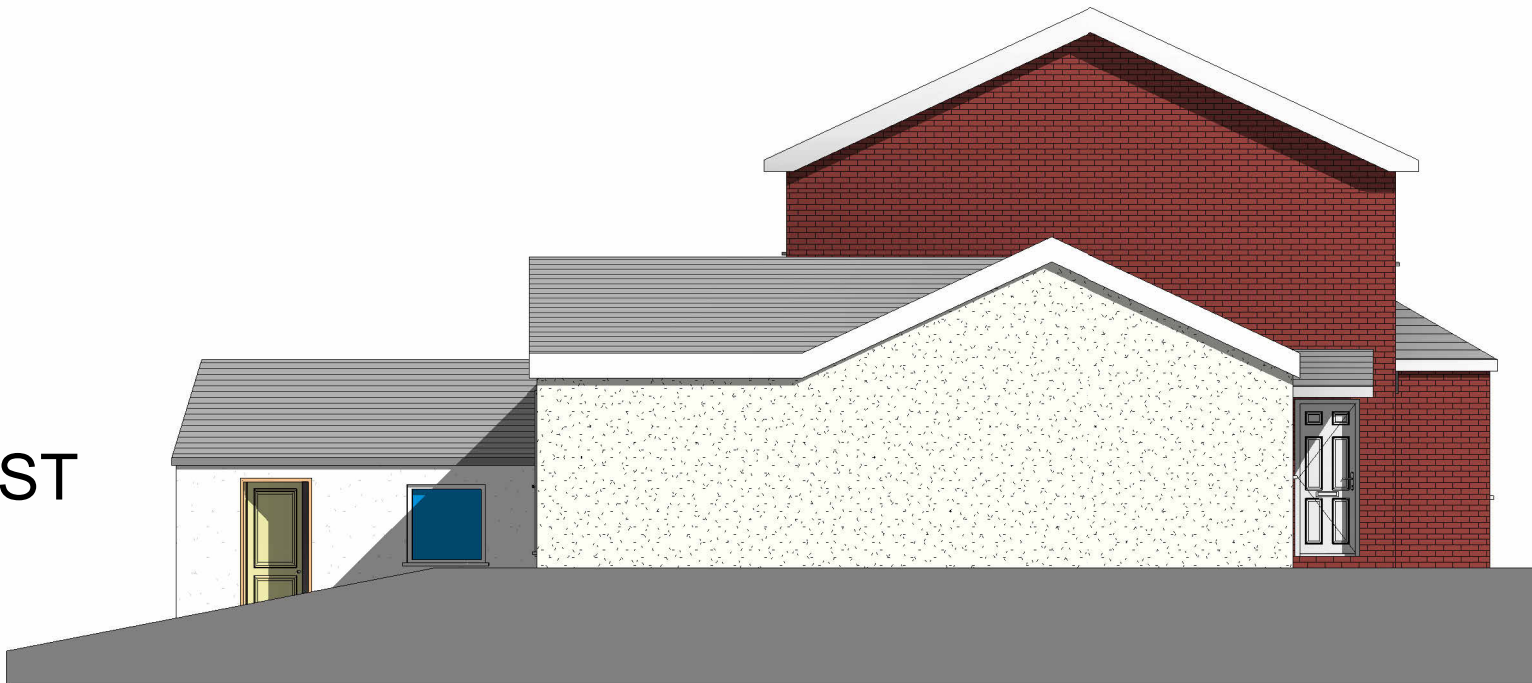

4 01_WEST
1 : 100



LW DESIGN
STUDIO

42 RHOSMAEN STREET, LLANDEILO,
CARMARTHENSHIRE, SA19 6HD.
www.lwdesign.studio
info@lwdesign.studio
01558 821 032

NOT FOR CONSTRUCTION

Client:
Mr & Mrs Faulkner

Project Address:
23 Harlech Drive,
Merthyr Tydfil, CF48 1JU.

Drawing Title:
Existing Elevations

Drawn By:	LJW
Scale:	1 : 100
Paper Size:	A2
Job Reference:	LW 23-22
Drawing Number:	02
Project Stage:	RIBA Stage 3
Drawing Number:	08/07/2022 14:40:46
Issue / Revision	Date