



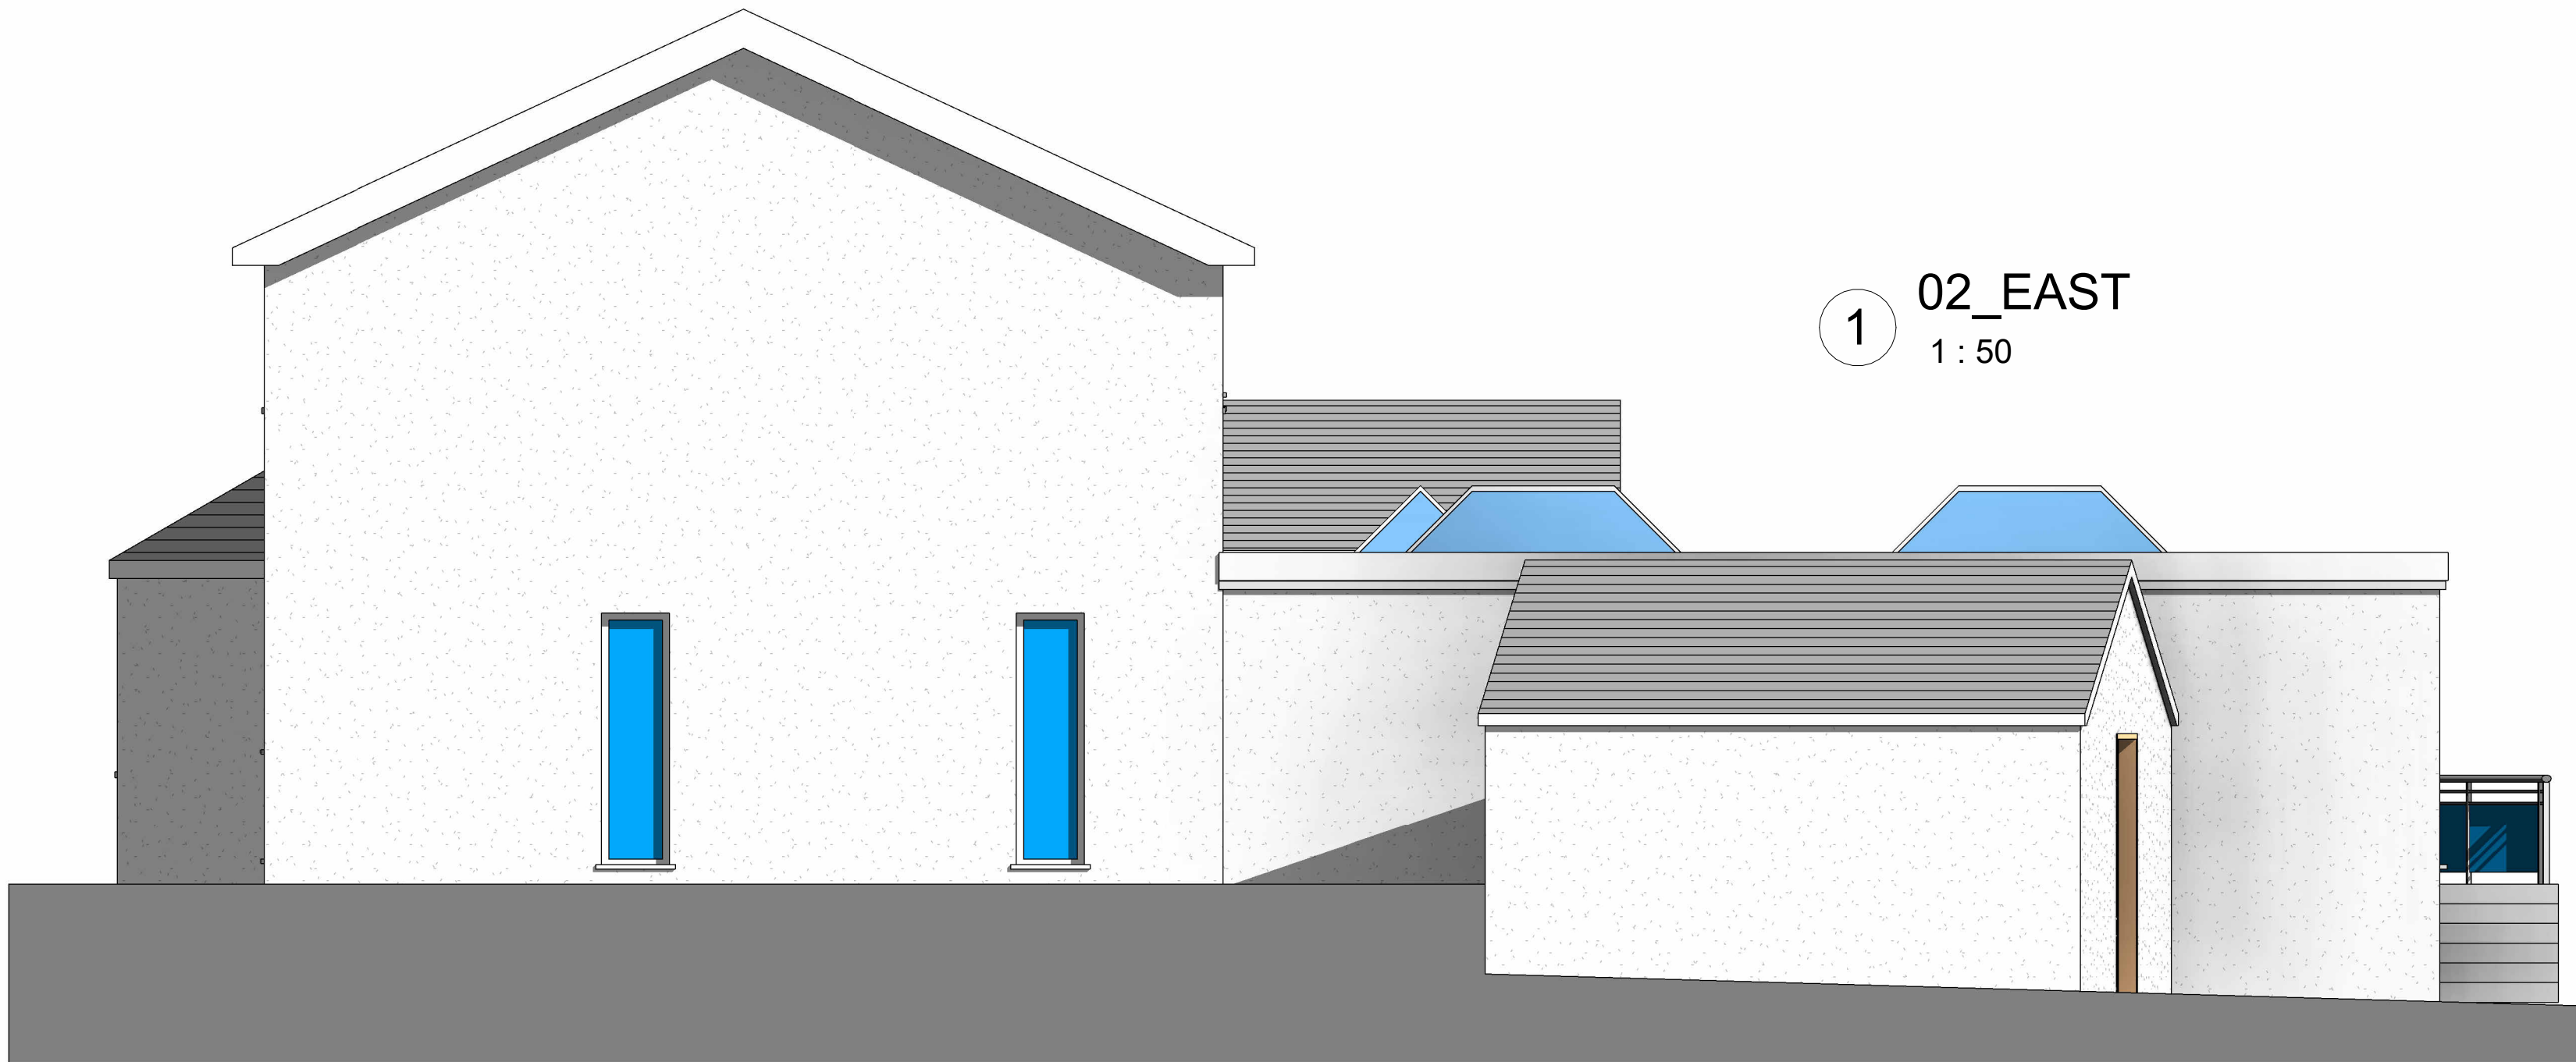

1 02_EAST
1 : 50




3 02_SOUTH
1 : 100

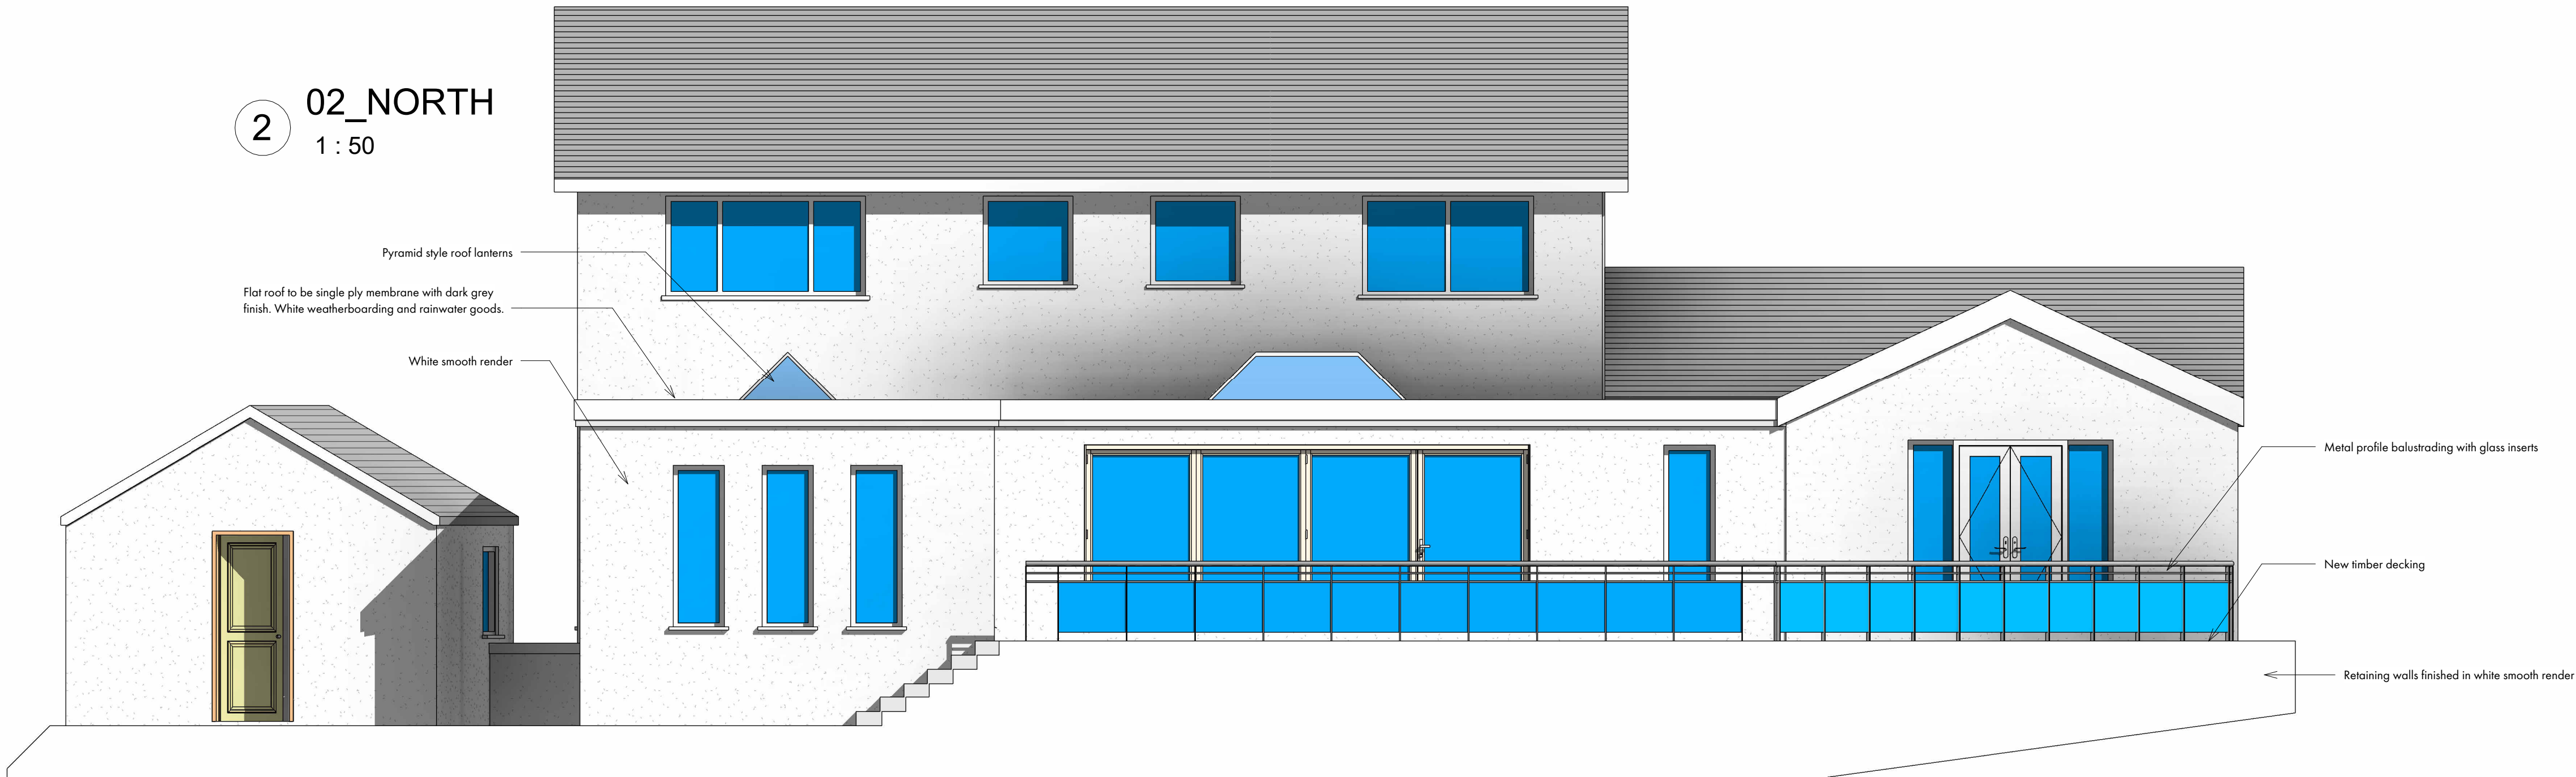


2 02_NORTH
1 : 50

5 Proposed 3D View

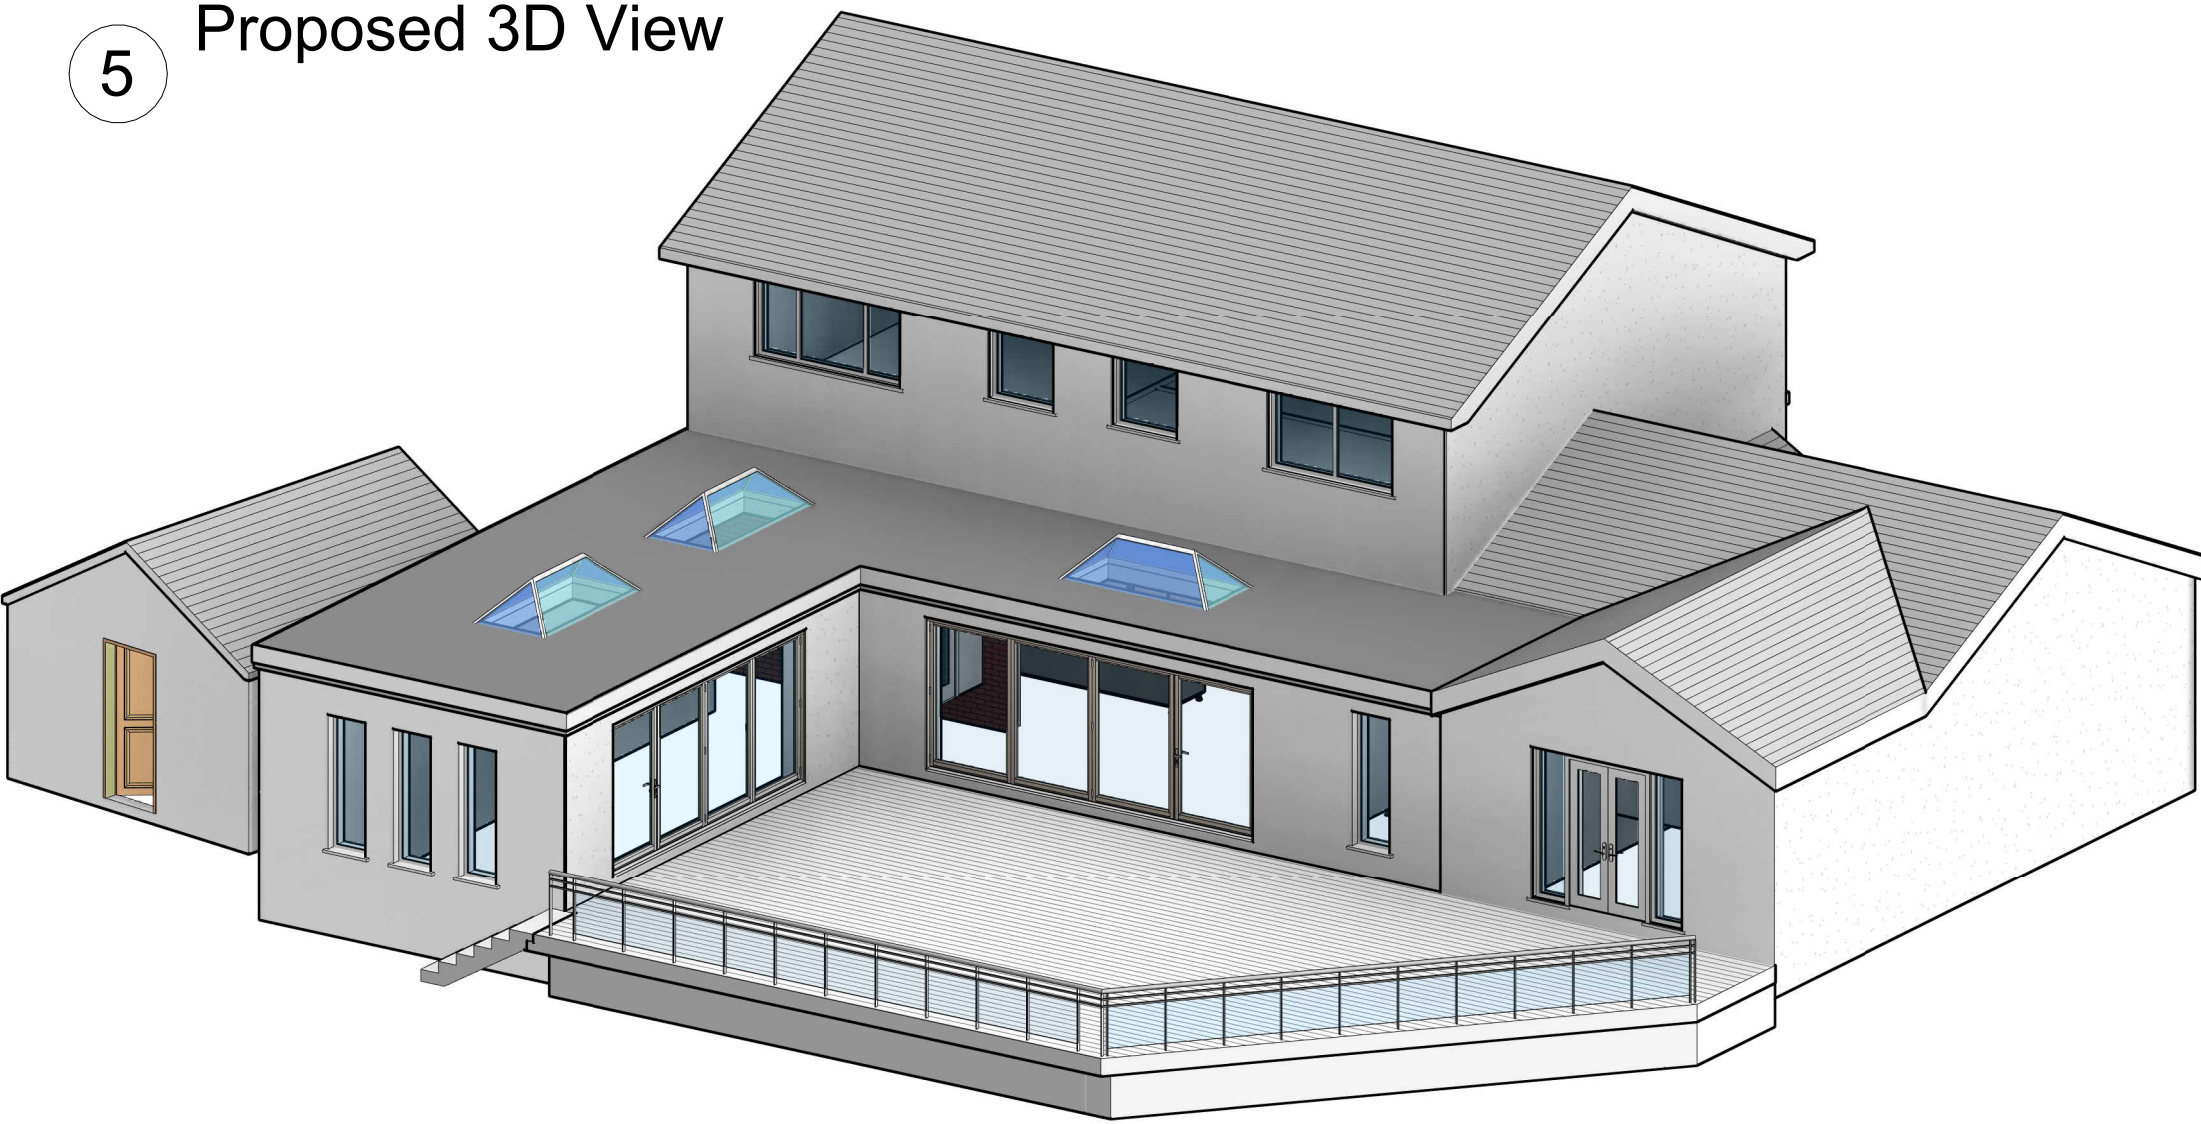

4 02_WEST
1 : 50

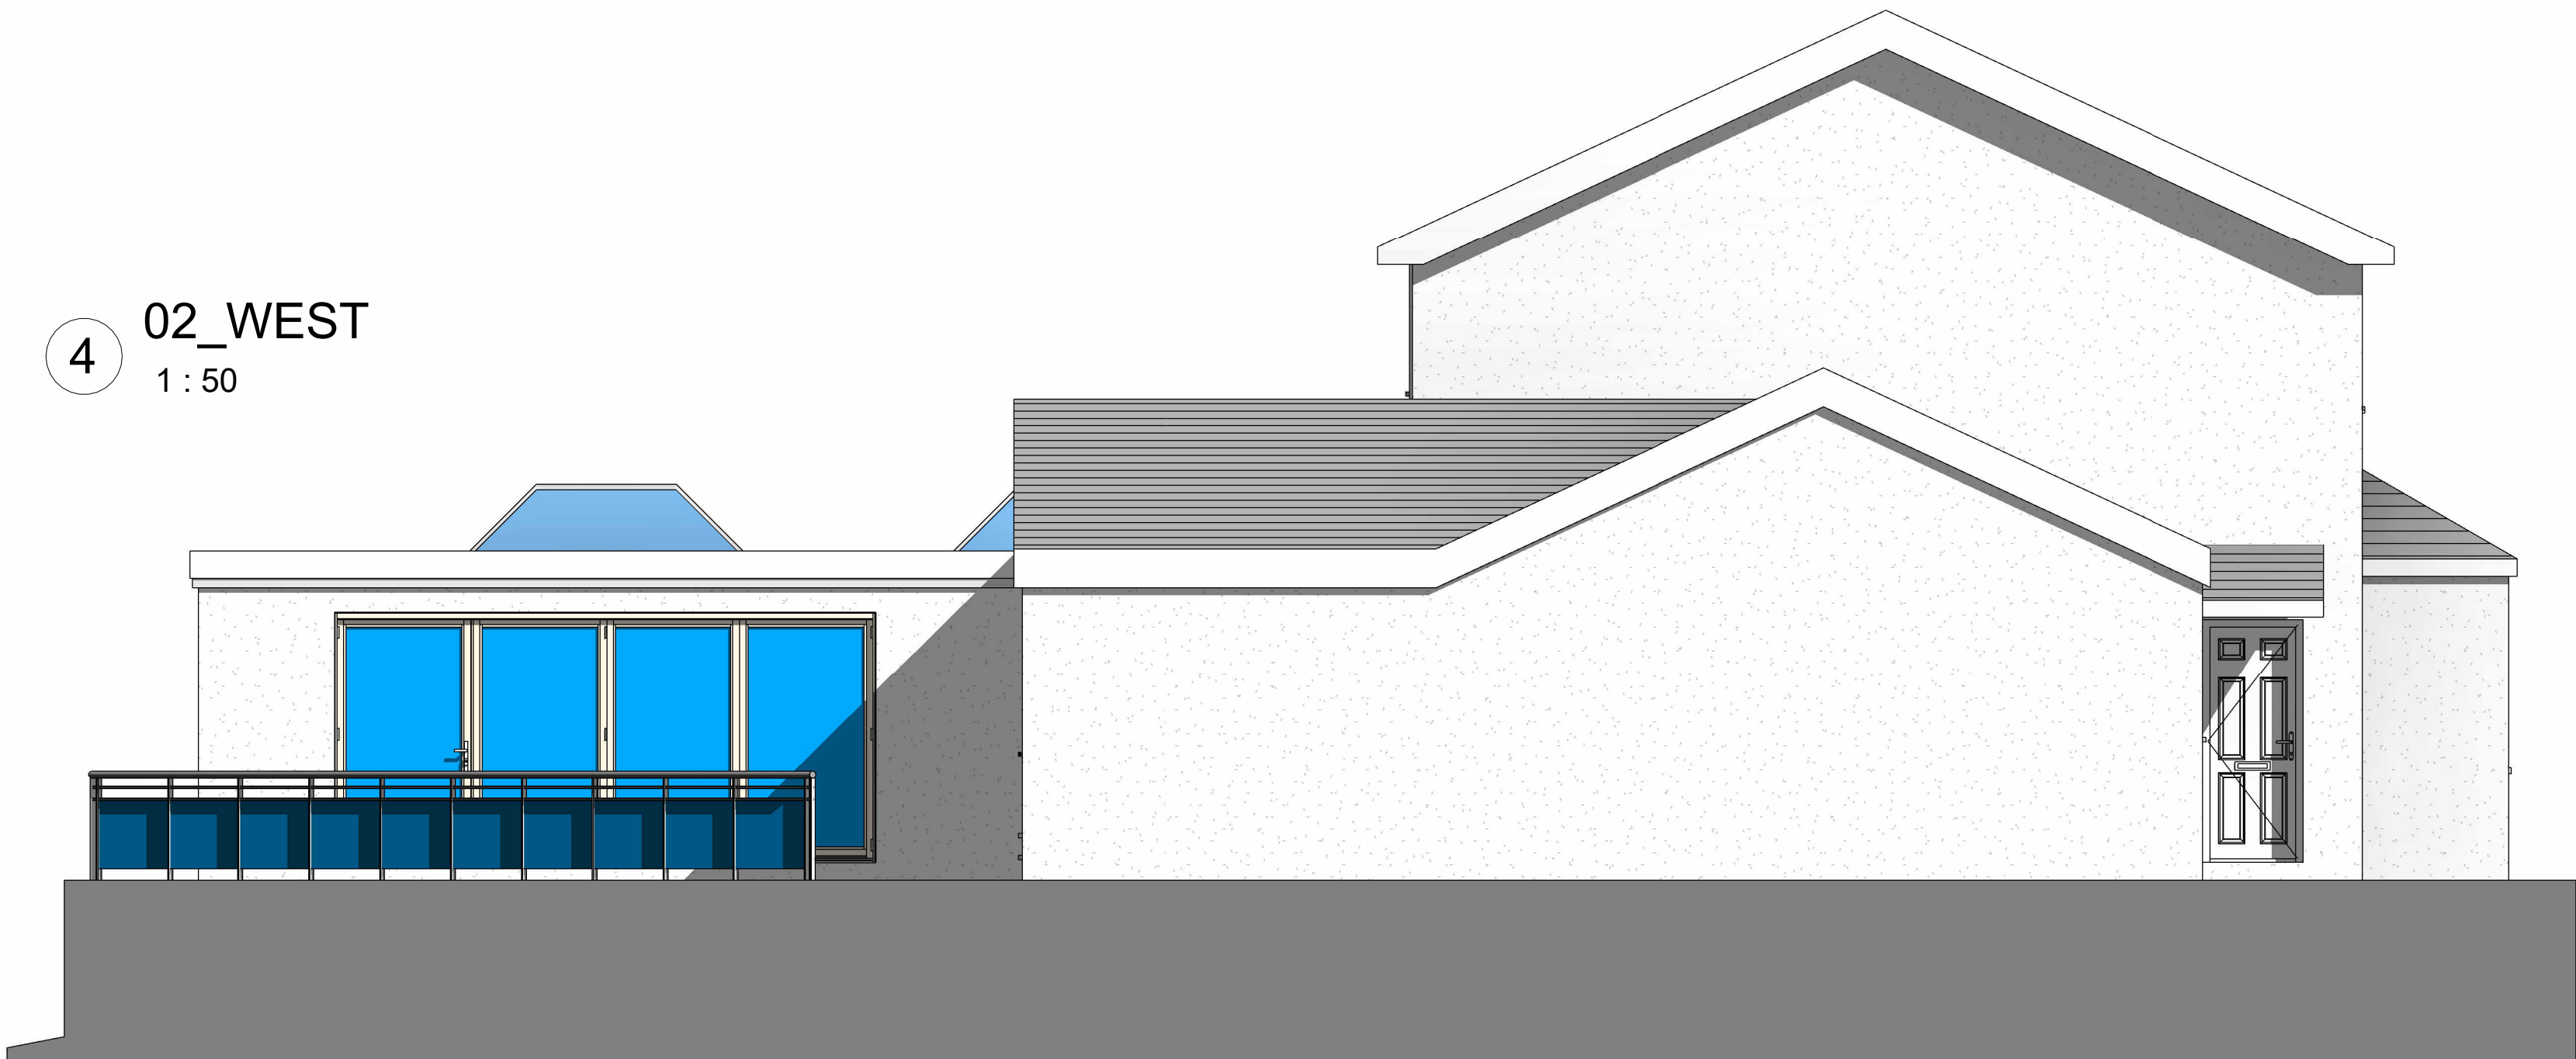

42 RHOSMAEN STREET LLANDEILO,
CARMARTHENSHIRE, SA19 6HD.
www.lwdesign.studio
info@lwdesign.studio
01558 821 032

NOT FOR CONSTRUCTION

Client:

Mr & Mrs Faulkner

Project Address:

23 Harlech Drive, Merthyr
Tydfil, CF48 1JU.

Drawing Title:

Proposed Elevations

Drawn By:

LJW

Scale:

As indicated

Paper Size:

A1

Job Reference:

LW 23-22

Drawing Number:

04

Project Stage:

RIBA Stage 3

Issue Date:

08/07/2022 14:41:39

Revision / Issue:

Date



LABC
Registered
Partner Authority Scheme
SHEET SIZE: A1