




2 Site - Proposed
1 : 500

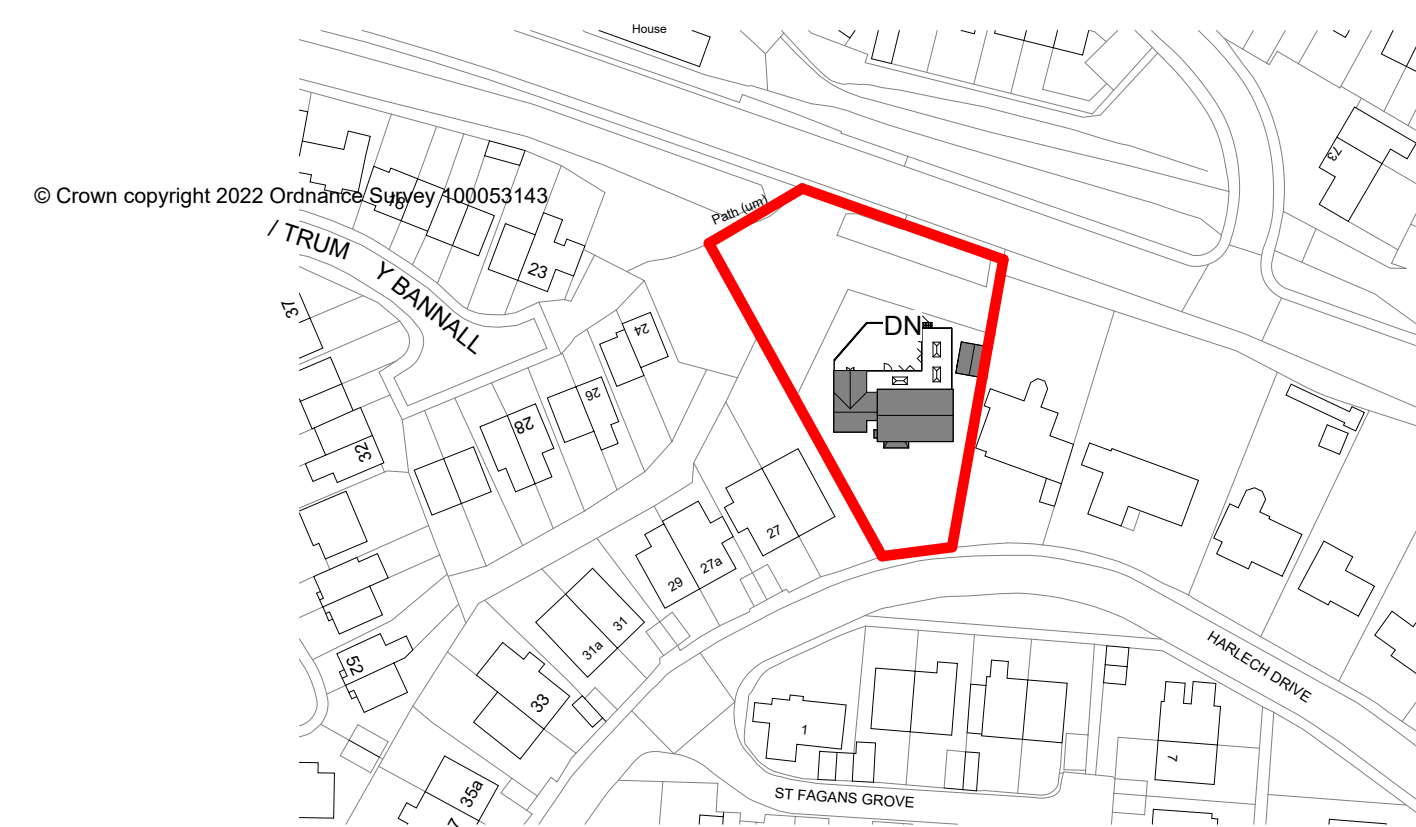

1 Location - Proposed
1 : 1250



LW DESIGN
STUDIO
42 RHOSMAEN STREET, LLANDEILO,
CARMARTHENSHIRE, SA19 6HD.
www.lwdesign.studio
info@lwdesign.studio
01558 821 032

NOT FOR CONSTRUCTION

Client:
Mr & Mrs Faulkner

Project Address:
23 Harlech Drive,
Merthyr Tydfil, CF48 1JU.

Drawing Title:
Proposed Site and
Location Plan

Drawn By:	LJW
Scale:	As indicated
Paper Size:	A2
Job Reference:	LW 23-22
Drawing Number:	06
Project Stage:	RIBA Stage 3
Drawing Number:	08/07/2022 14:43:31

Issue / Revision	Date