
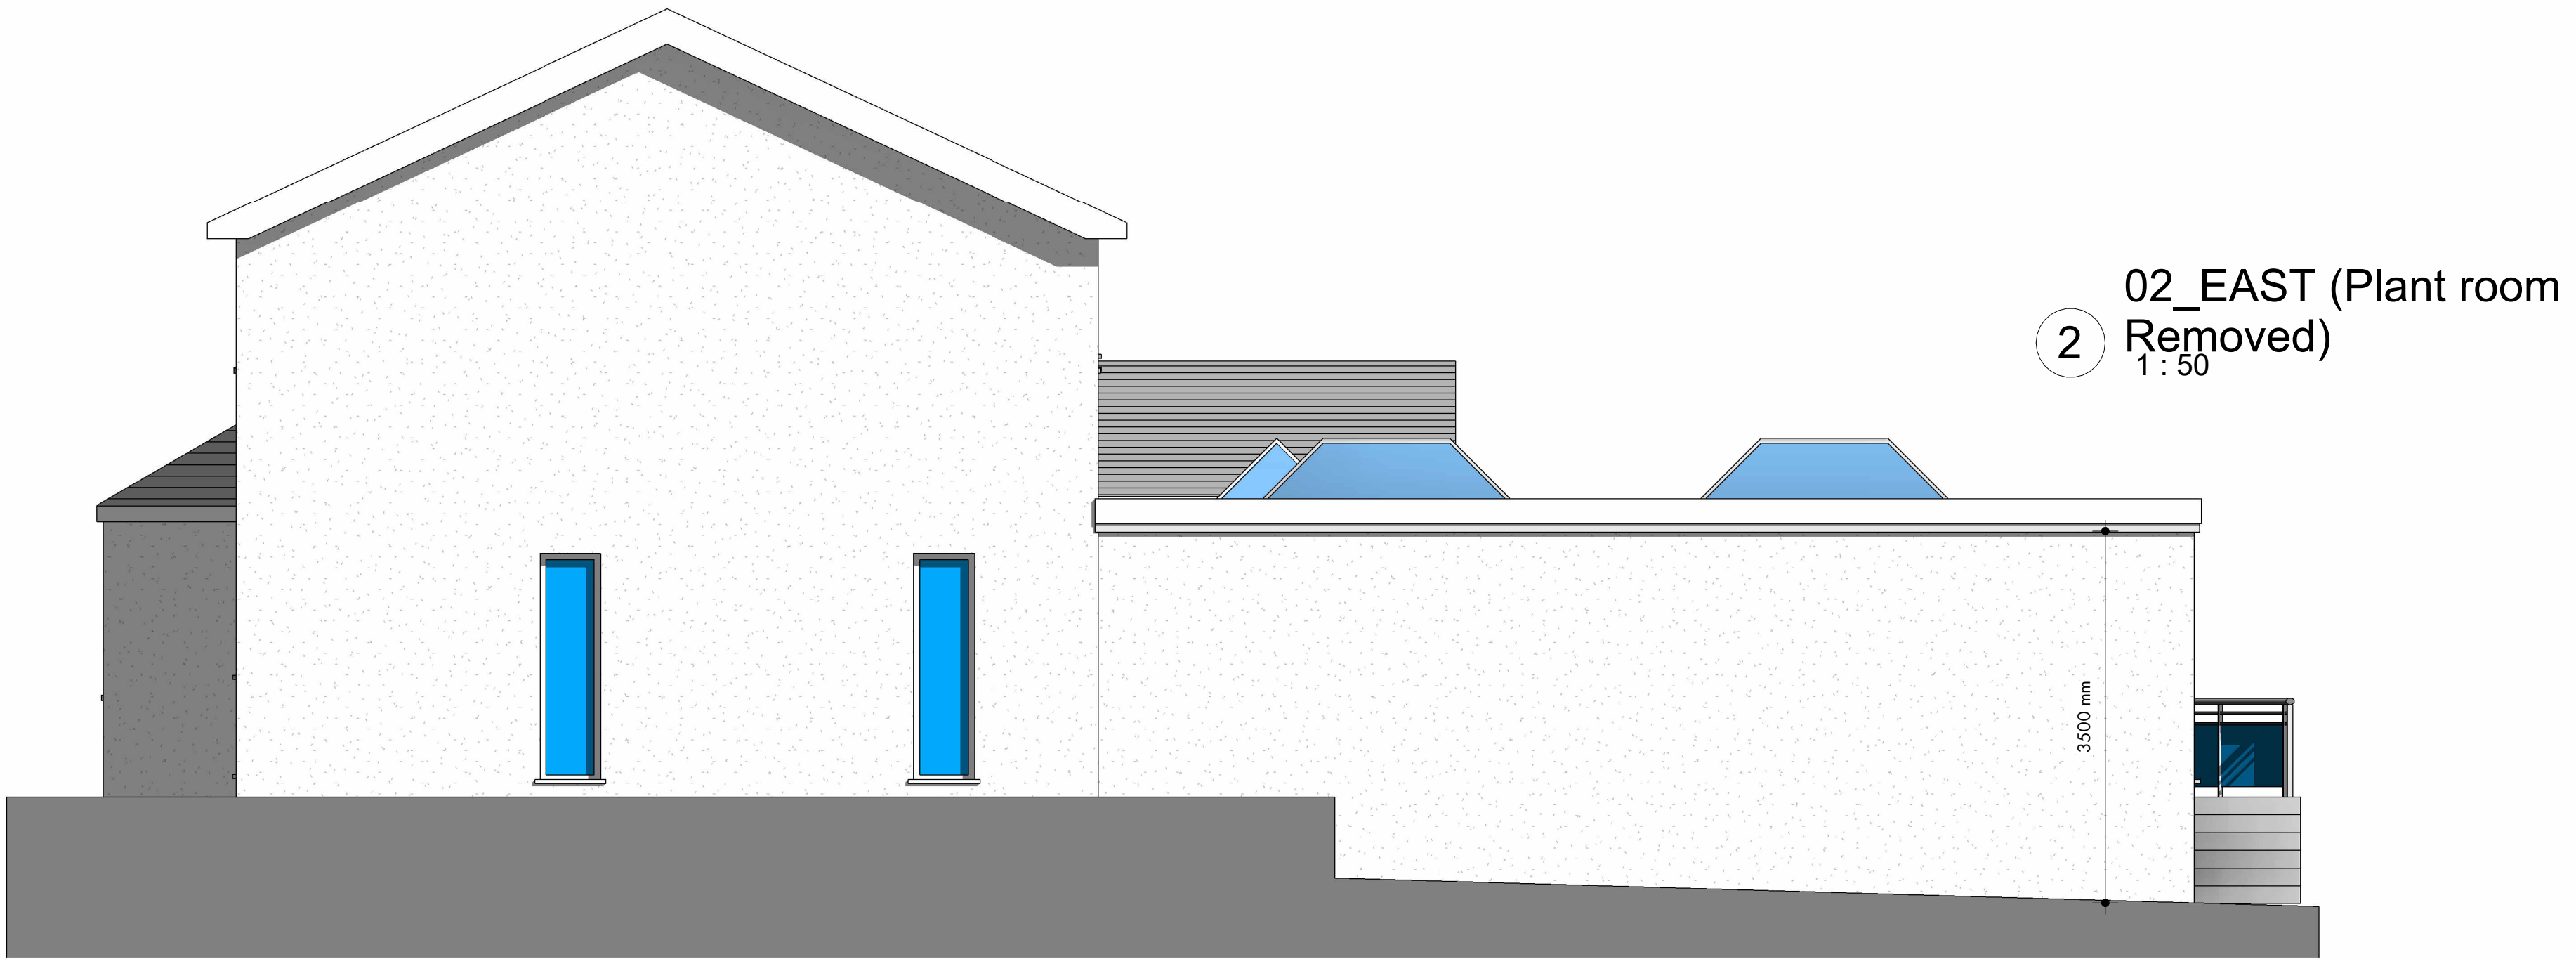


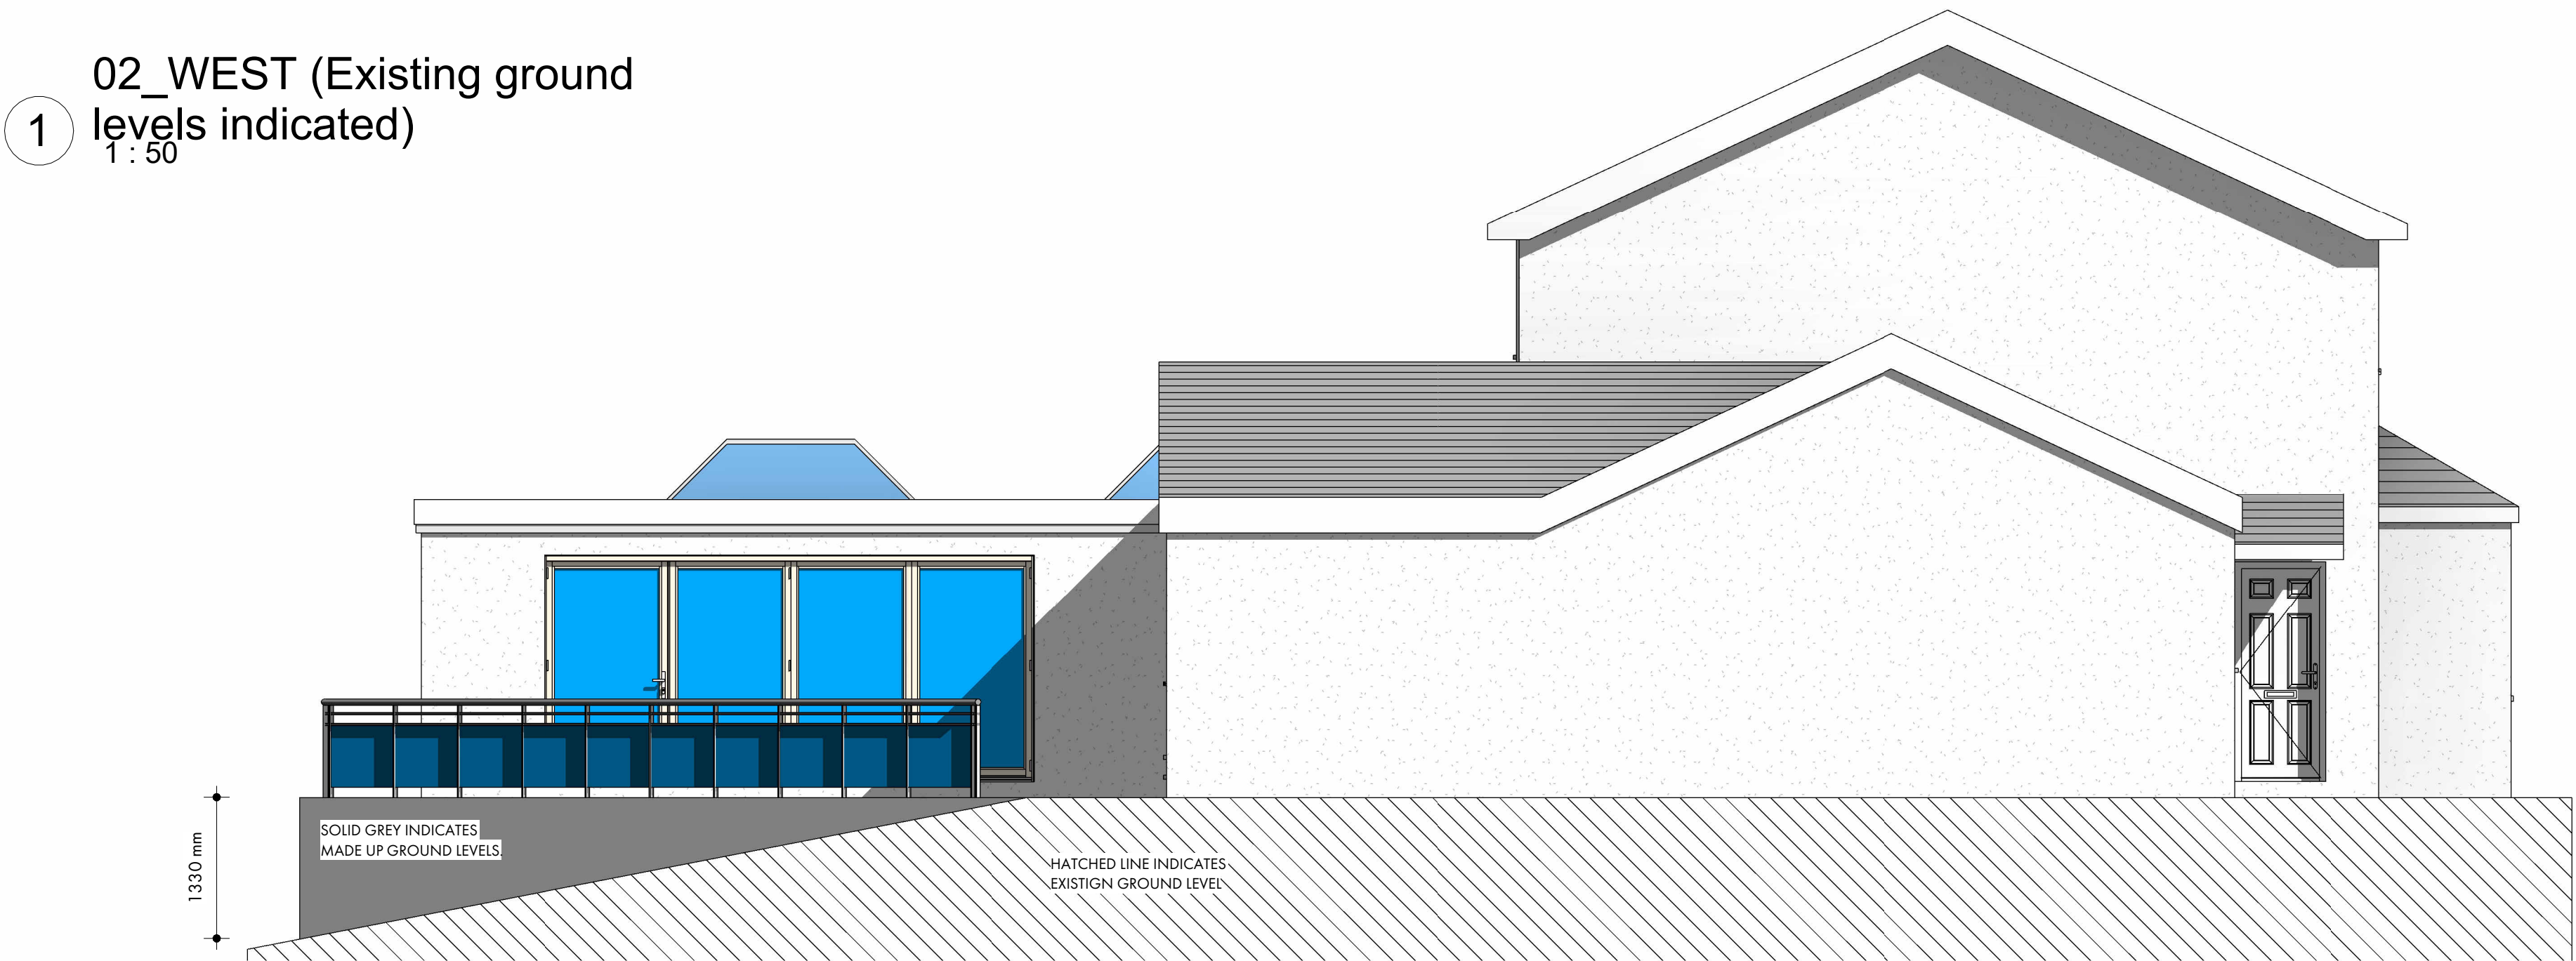

42 RHOSMAEN STREET LLANDEILO,
CARMARTHENSHIRE, SA19 6HD.
www.lwdesign.studio
info@lwdesign.studio
01558 821 032

NOT FOR CONSTRUCTION

Client:

Mr & Mrs Faulkner

Project Address:

23 Harlech Drive, Merthyr
Tydfil, CF48 1JU.

Drawing Title:

Additional side elevations

Drawn By:	LJW
Scale:	1 : 50
Paper Size:	A1
Job Reference:	LW 23-22
Drawing Number:	07
Project Stage:	RIBA Stage 3
Issue Date:	05/08/2022 12:28:15
Revision / Issue:	Date
A ADDITIONAL ELEVATIONS	AUG 22