



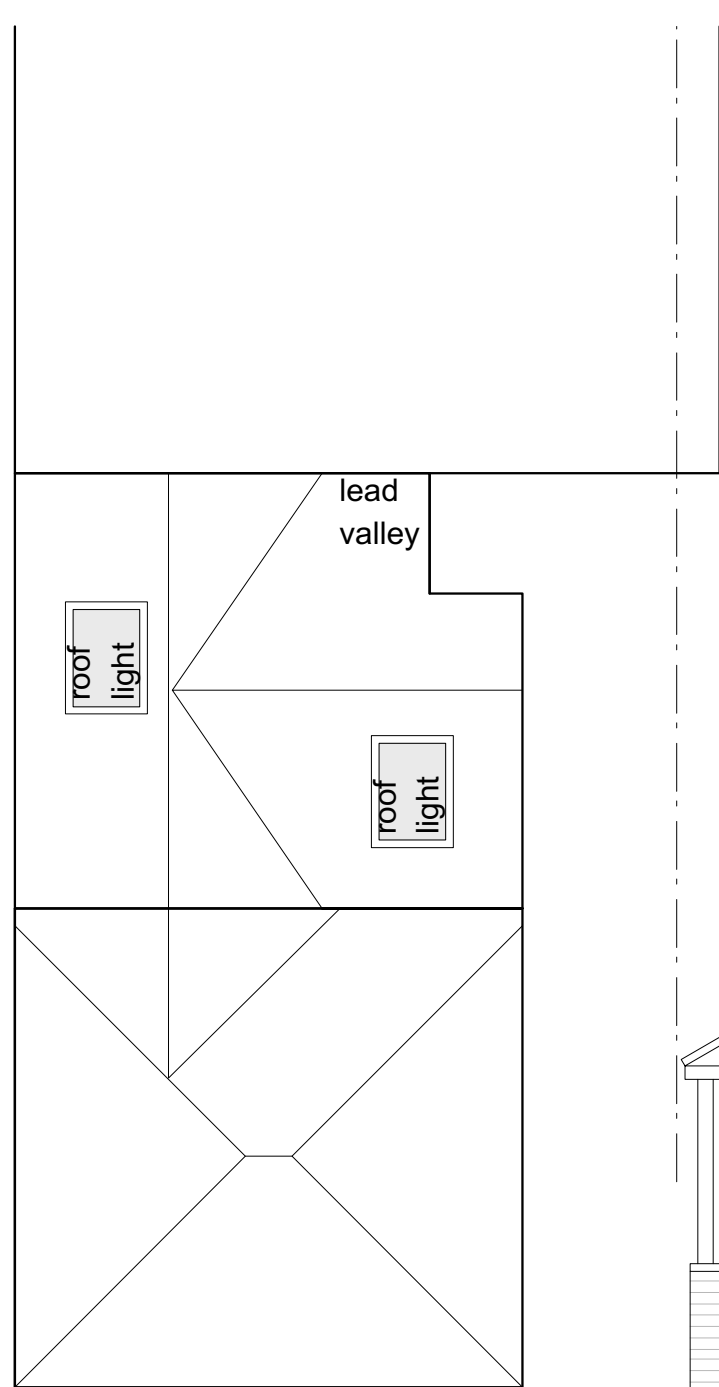

EXISTING
ROOF FLOOR PLAN

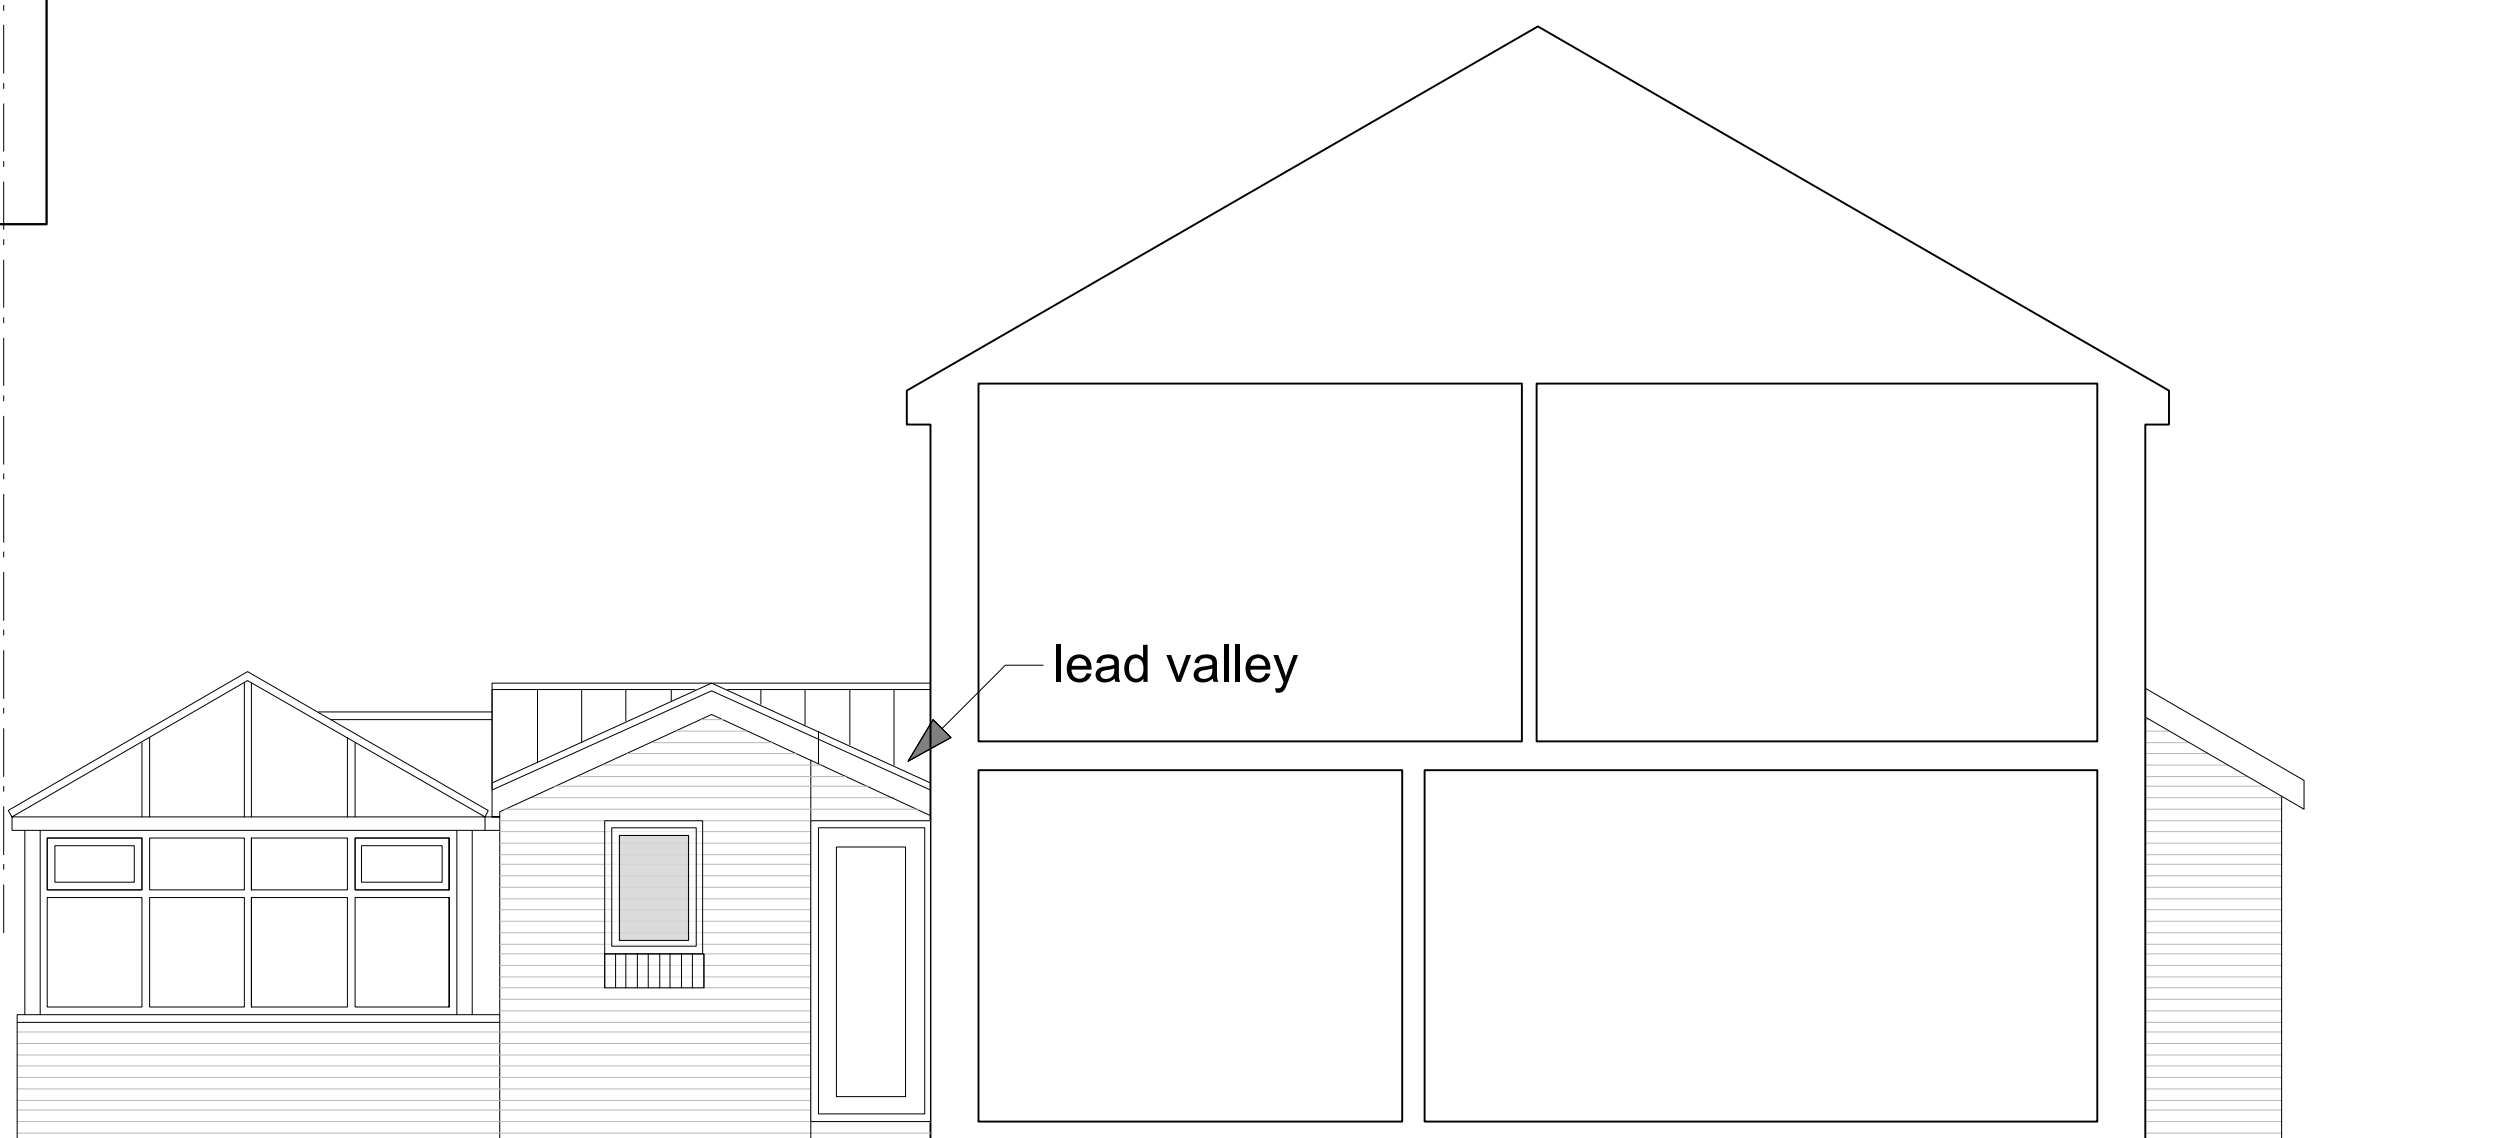

EXISTING
SECTION +
SIDE ELEVATION



EXISTING
REAR
ELEVATION



EXISTING SIDE ELEVATION



MATERIALS

Roof
EPDM Roof


Rainwater goods -
Black upvc.

Walls - Brickwork to
match.


Windows and
External doors -
uPVC.




PROPOSED SIDE ELEVATION

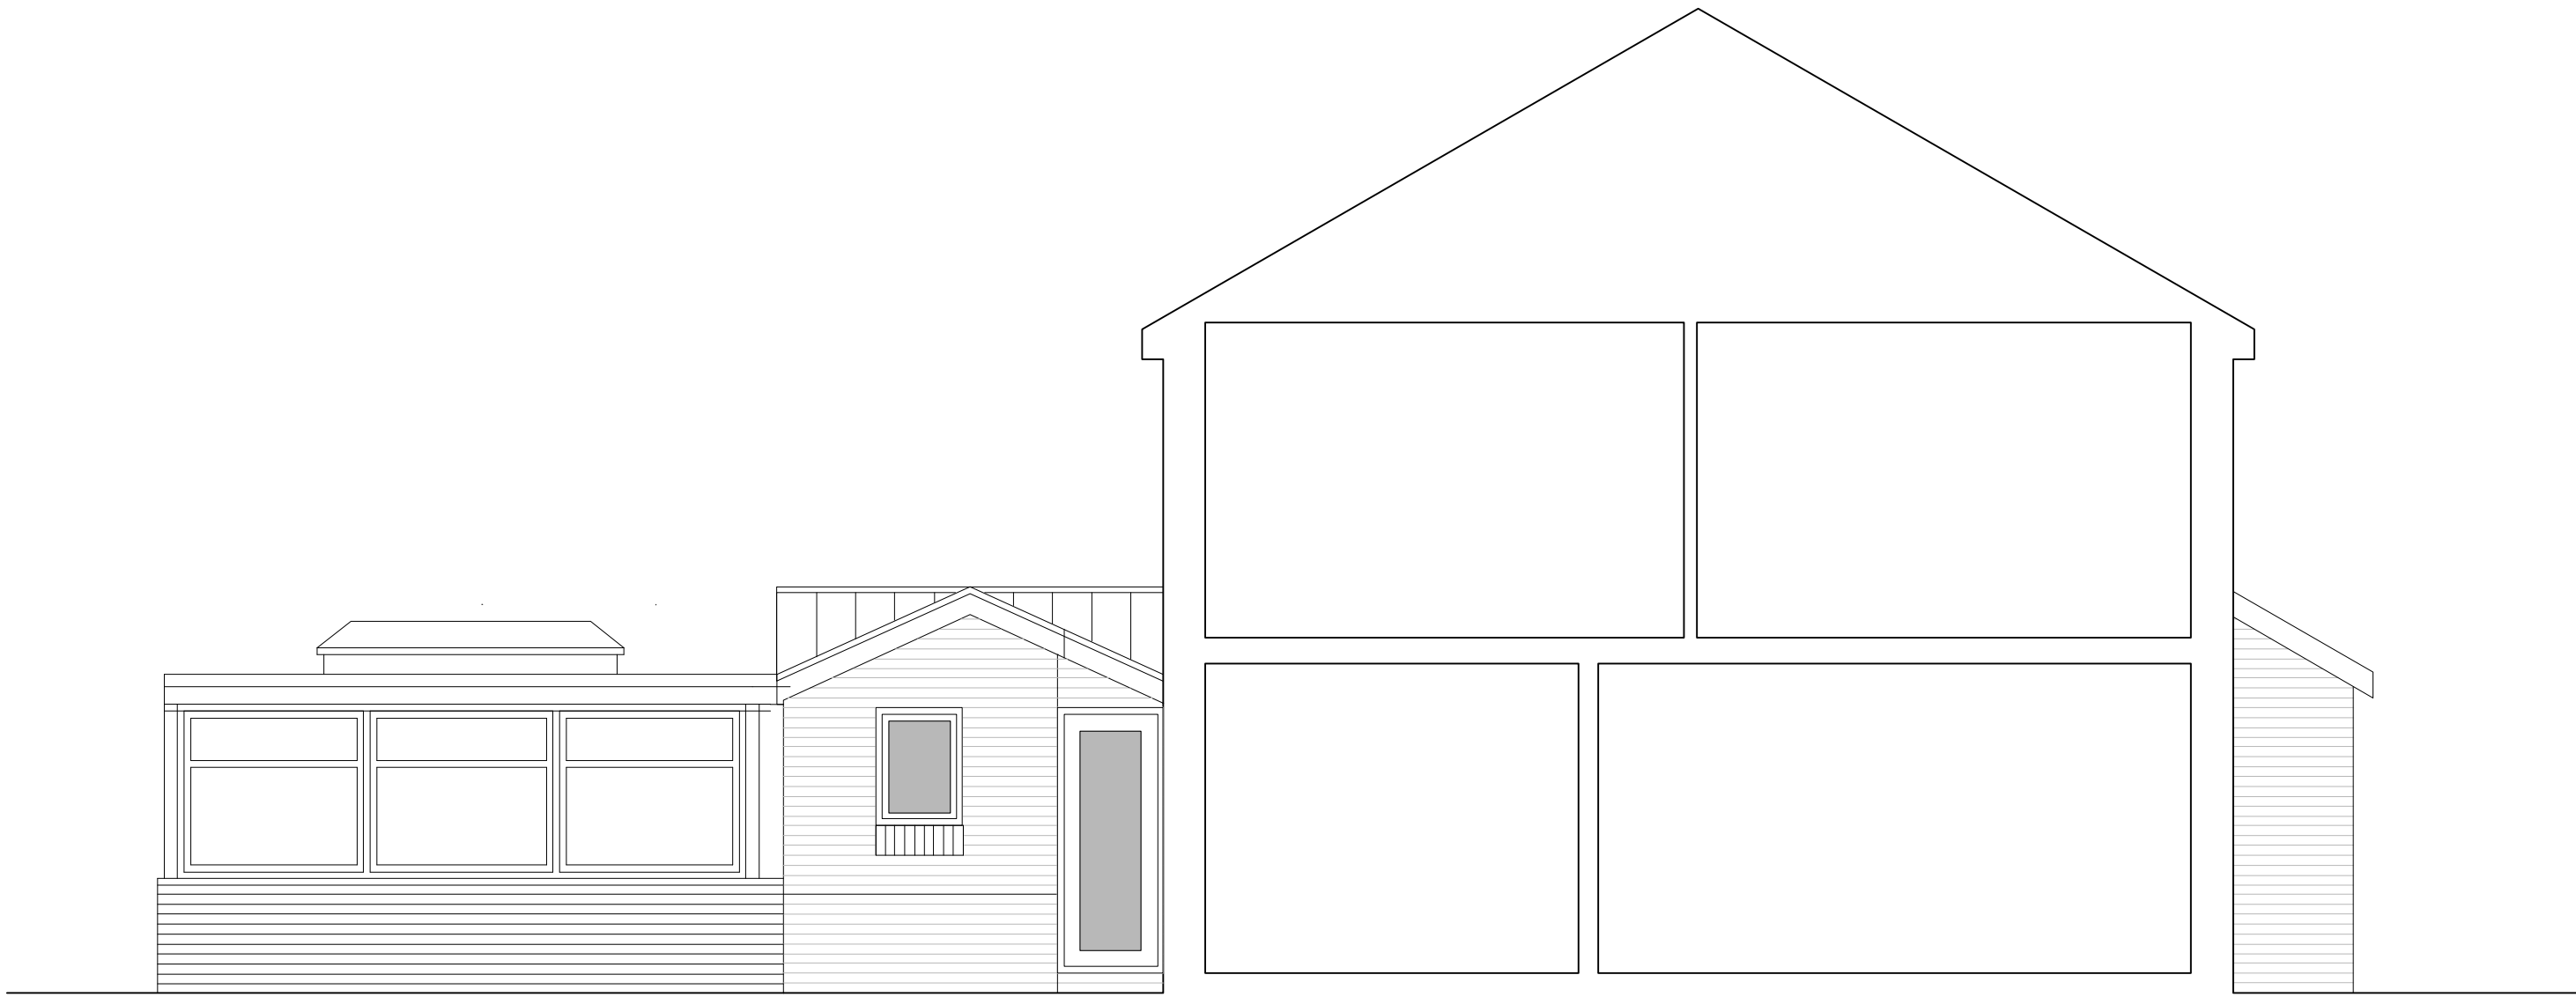


PROPOSED SECTION + SIDE ELEVATION

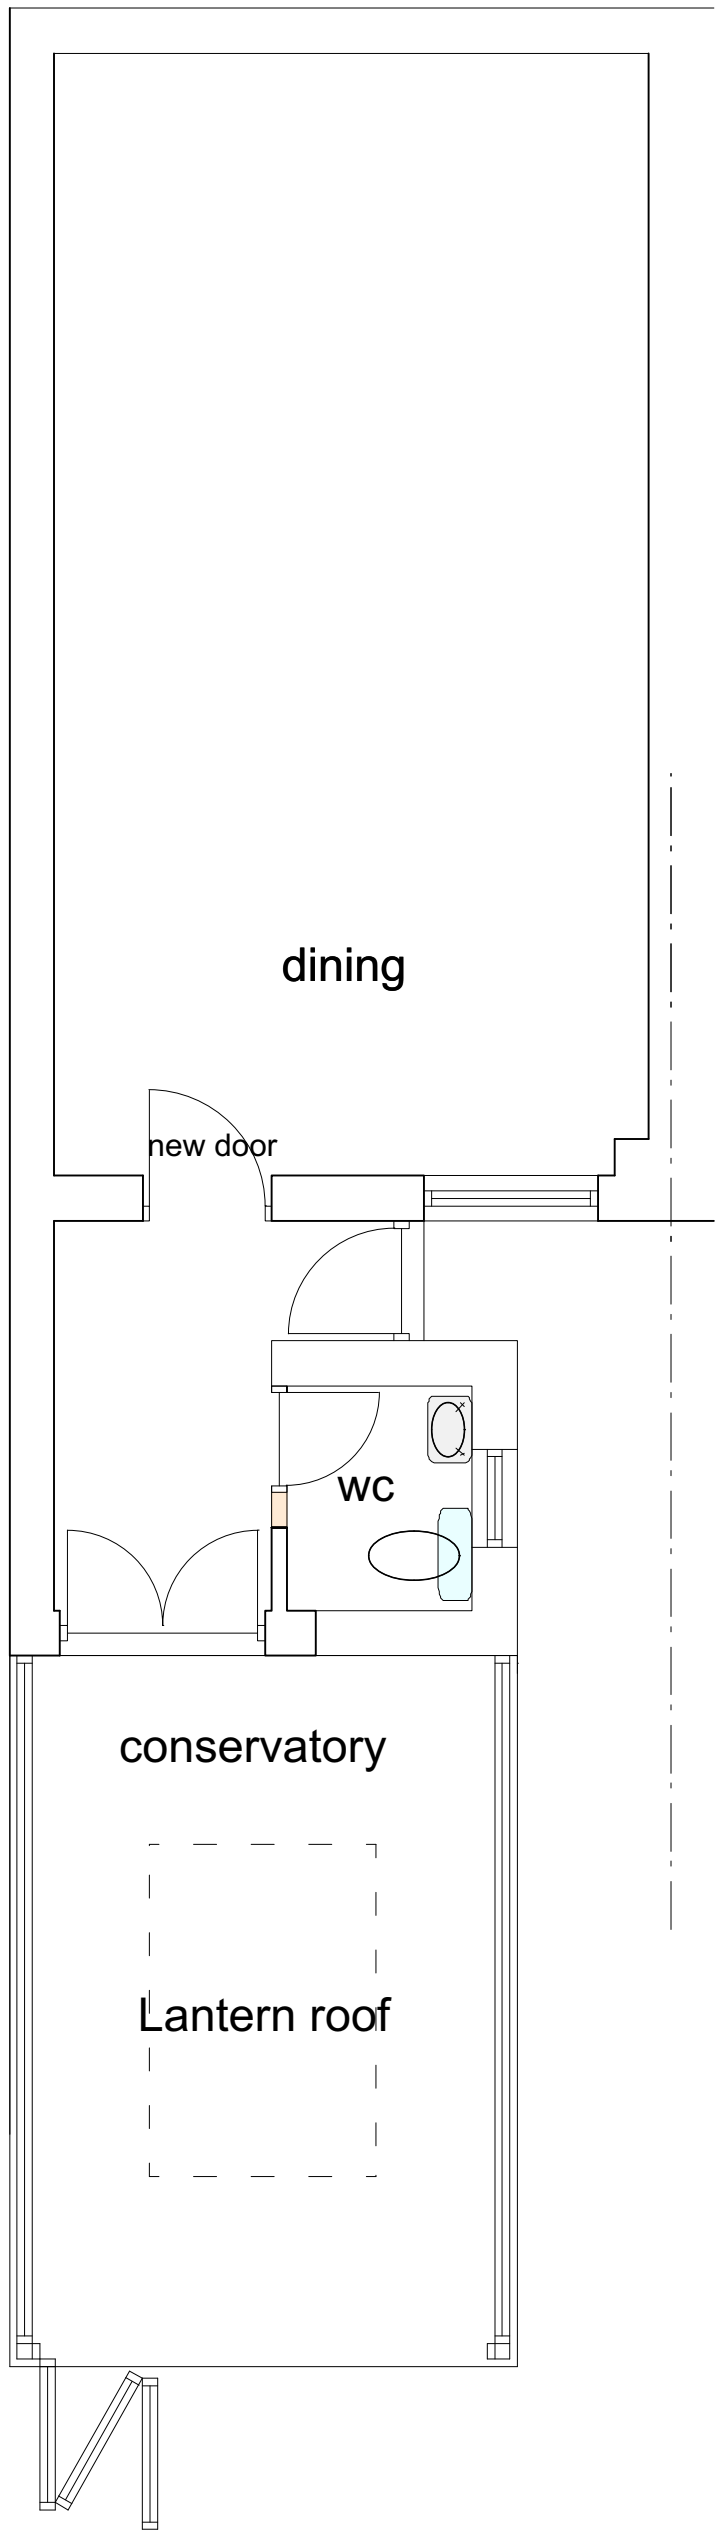

PROPOSED GROUND FLOOR PLAN

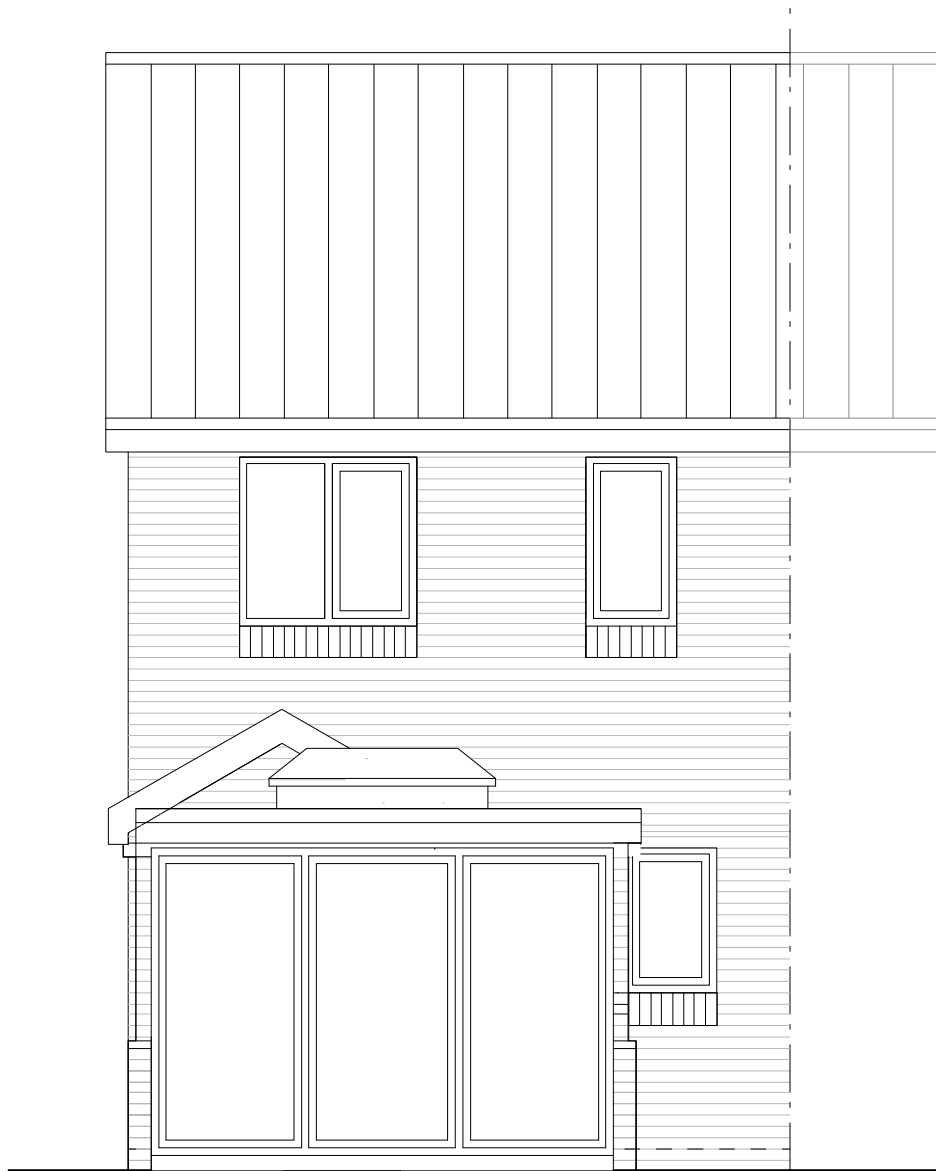

PROPOSED REAR ELEVATION

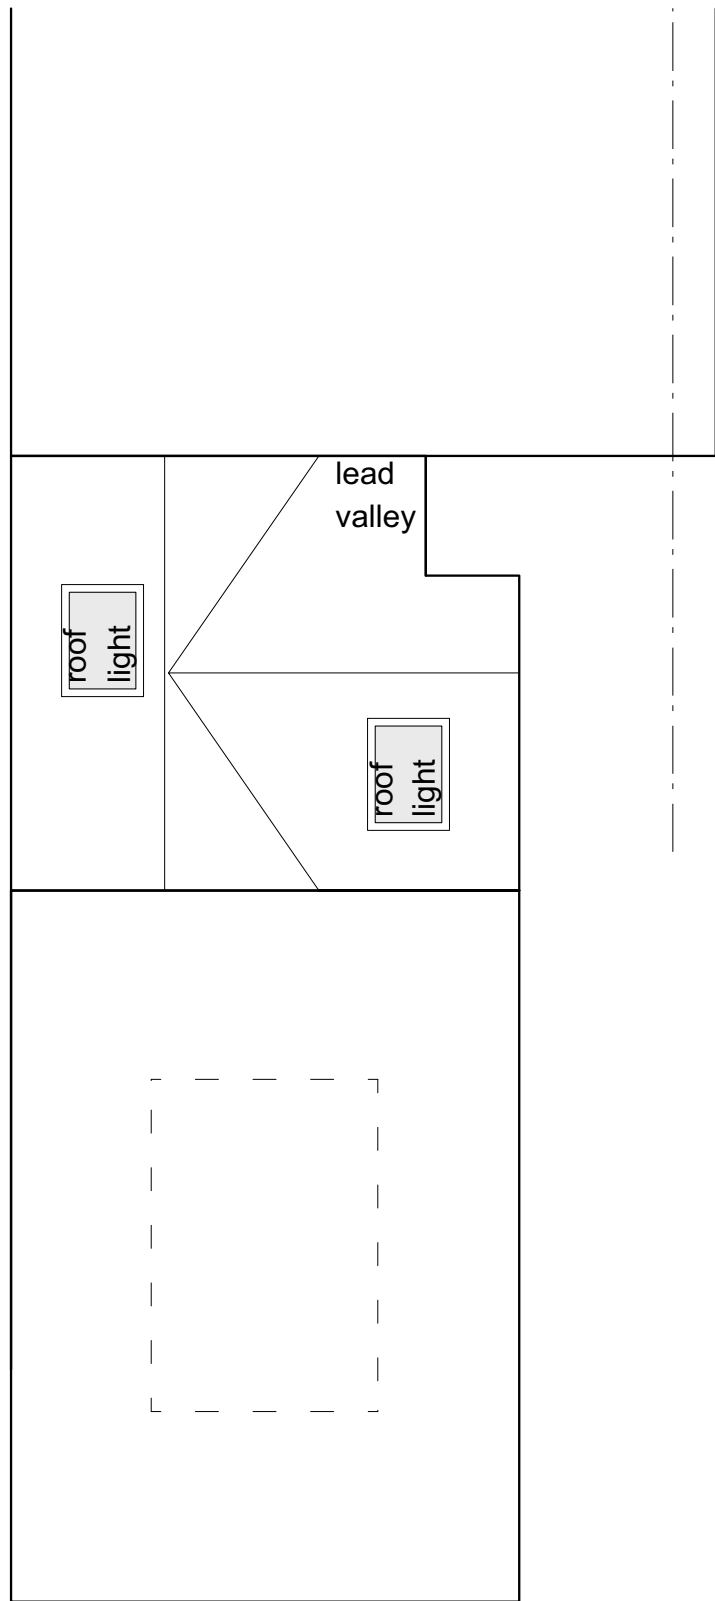

PROPOSED
ROOF FLOOR PLAN