
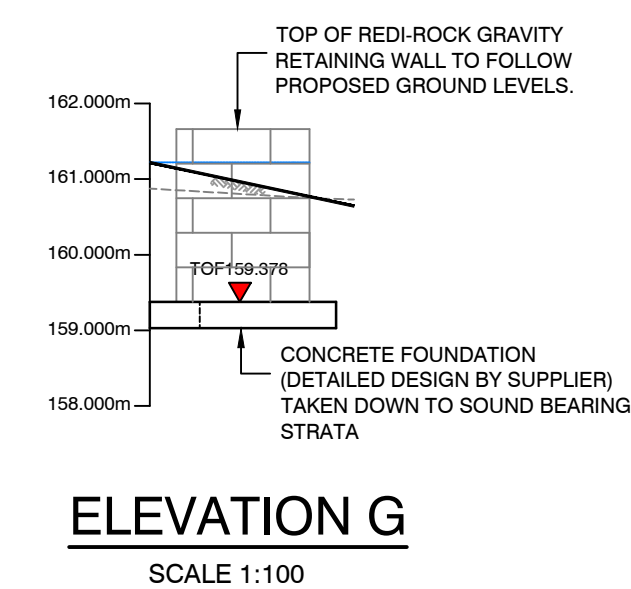
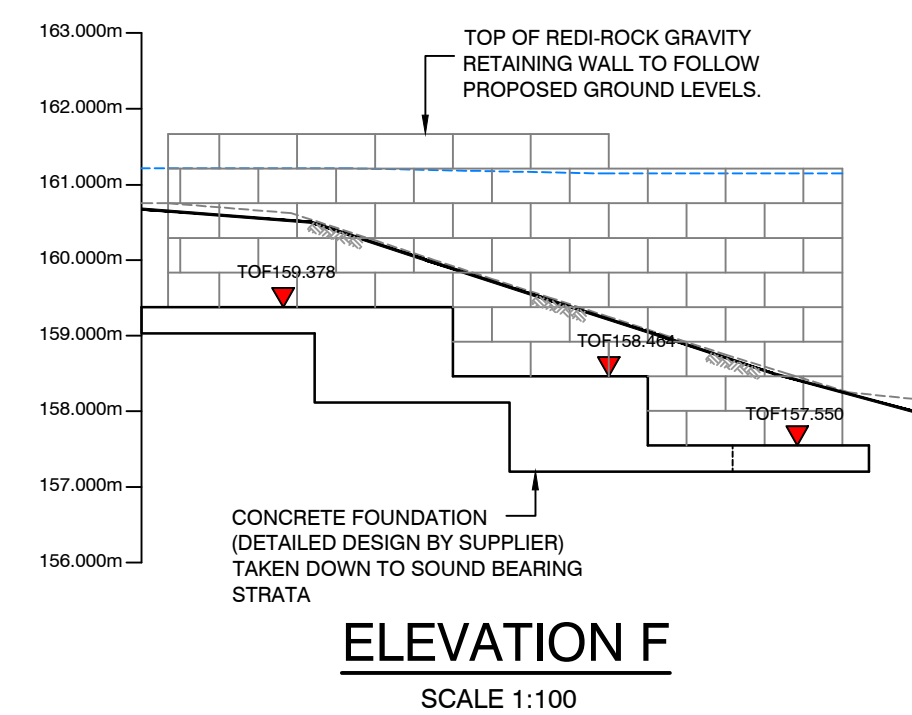
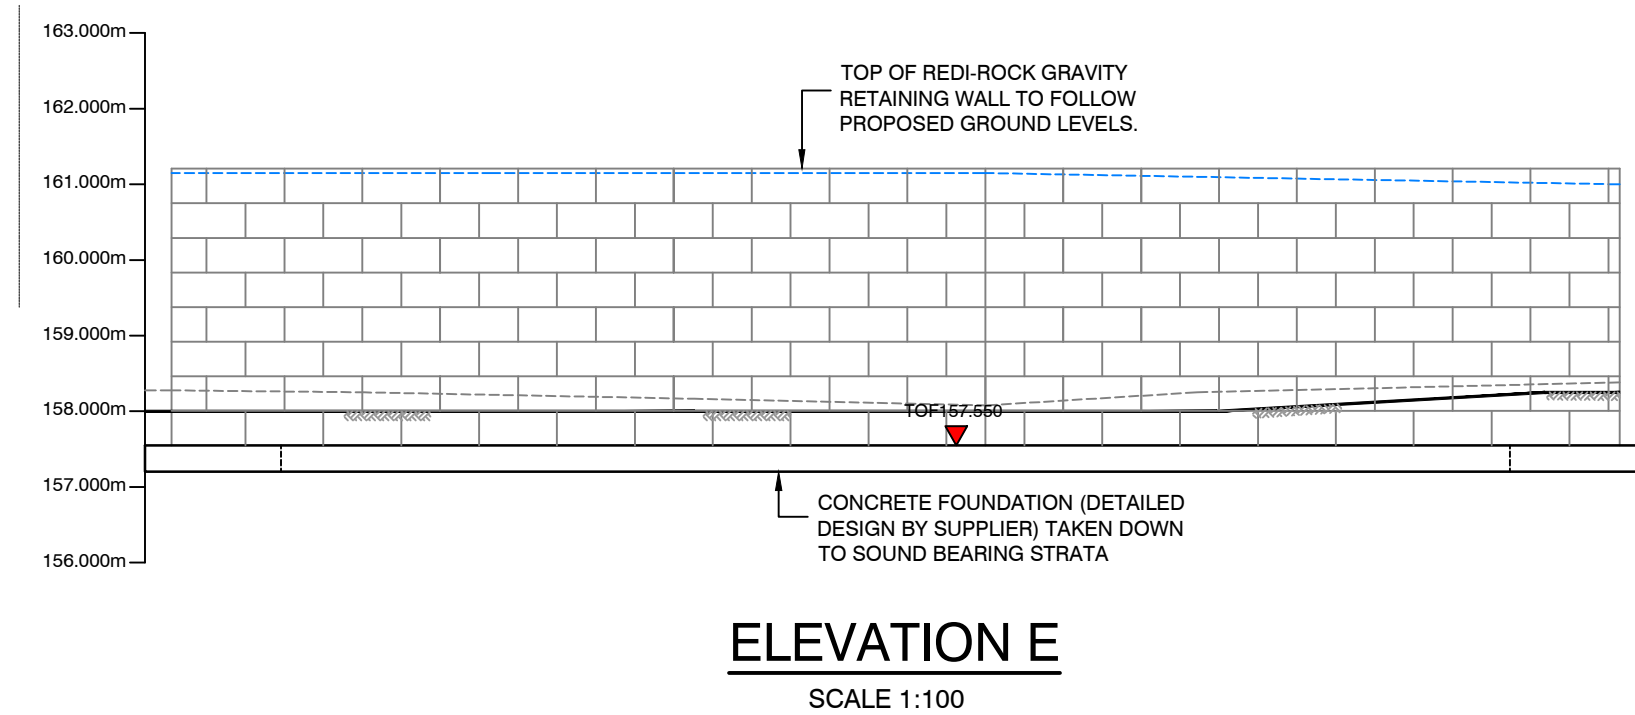
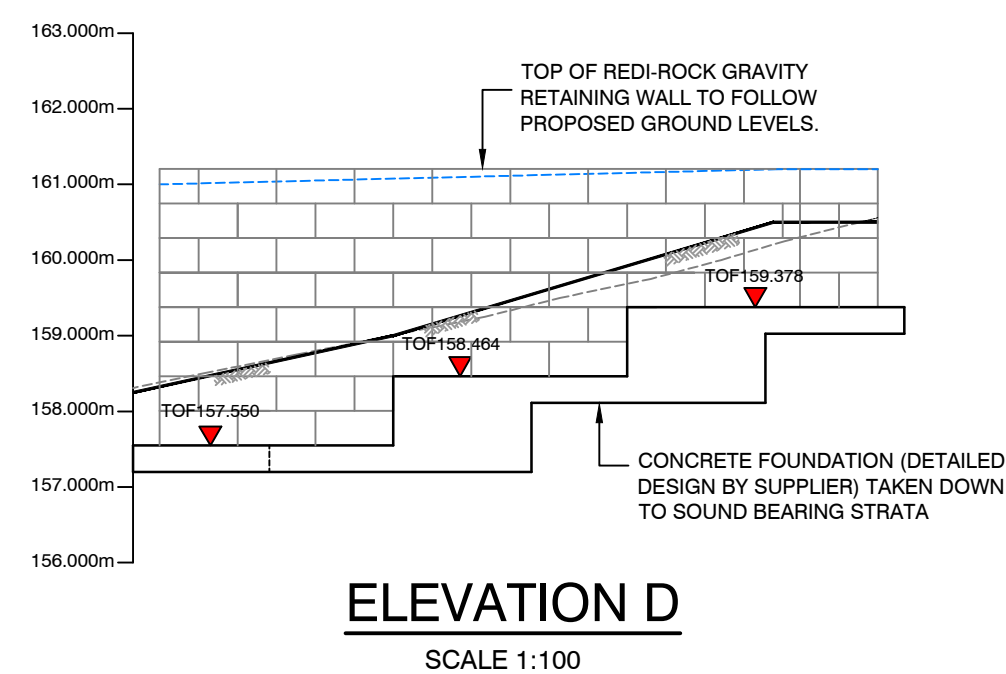
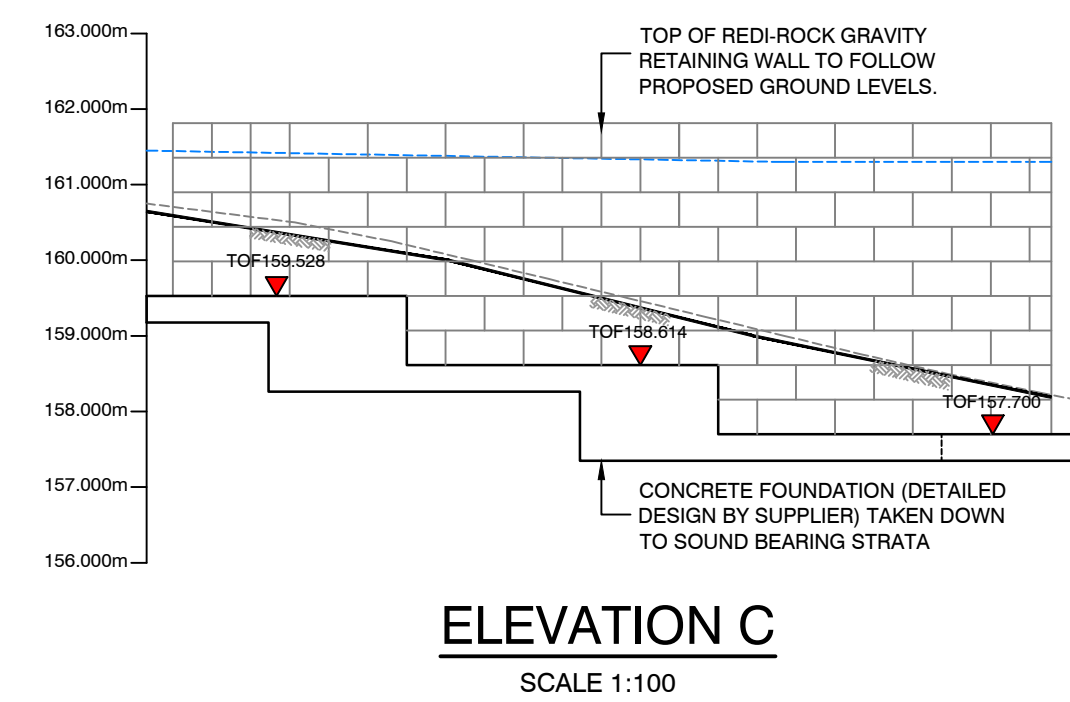
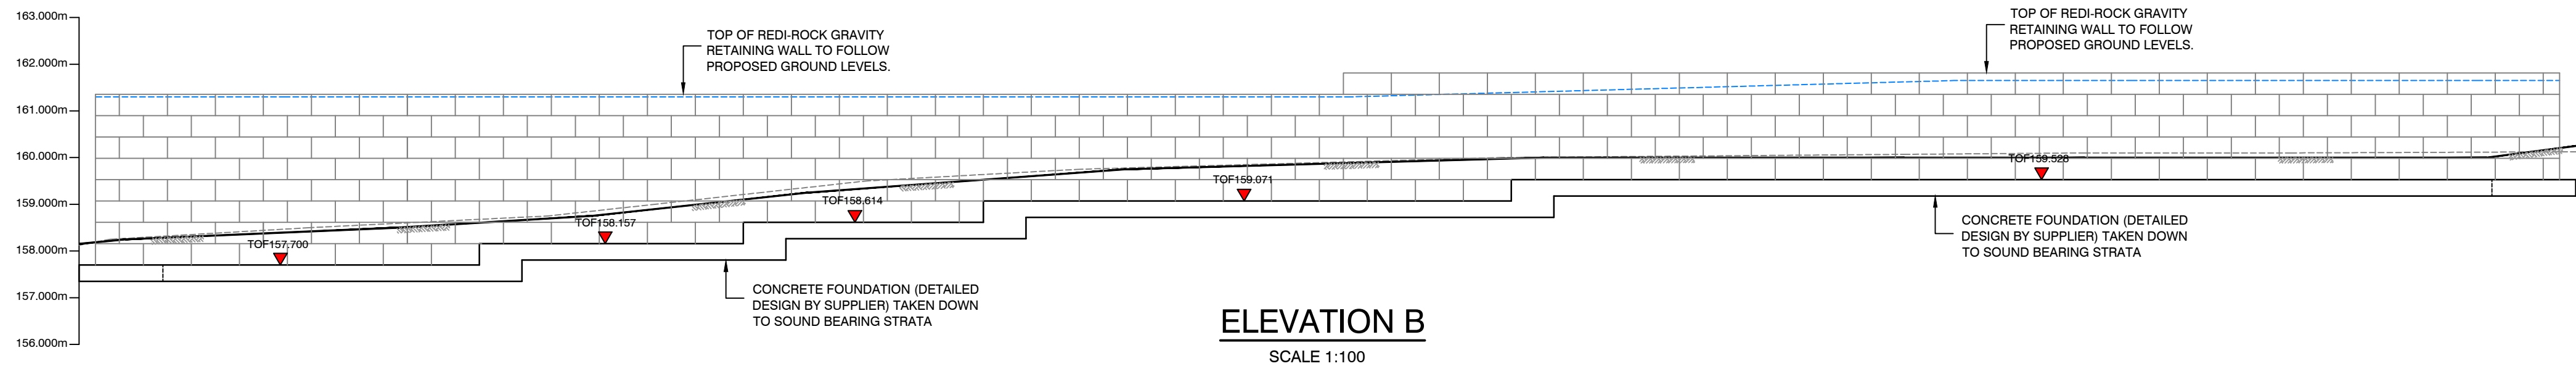


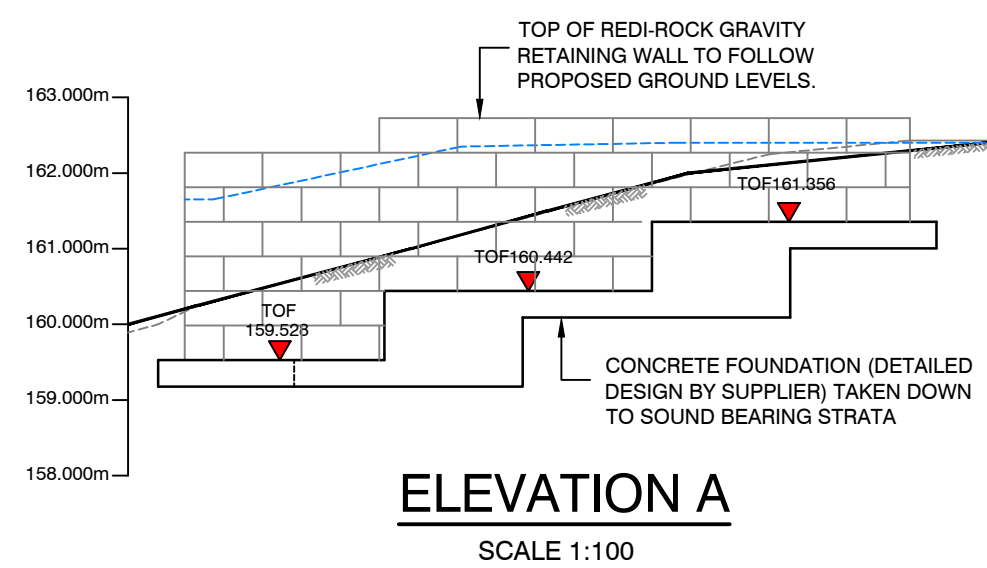

LEGEND

----- EXISTING LEVELS

———— GROUND LEVEL FRONT

----- GROUND LEVEL BEHIND

NOTE

FOR GENERAL ARRANGEMENT
PLAN AND SECTIONS REFER TO
DRAWING S-001.

GENERAL REQUIREMENTS

1. All structural drawings are to be read in conjunction with all other current drawings and specifications.
2. Any discrepancies within all relevant drawings are to be reported to QuadConsult Ltd immediately.
3. All dimensions are in millimetres. All levels are in metres, U.N.O..
4. Do not scale from this drawing - use figured dimensions only.
5. Throughout the following, reference to British Standards shall be deemed to include reference to equivalent European standards where such exist.

Rev	Date	Description	By	
Dimensions to be verified on site. This drawing should not be scaled. Use figured dimensions only Any discrepancies should be referred to the Engineer prior to work being put in hand. This drawing is copyright.				
QuadConsult Limited Columbus House, Village Way Greenmeadow Business Park Cardiff CF15 1NE 029 2077 9644 contactus@quadconsult.co.uk www.quadconsult.co.uk		 ENGINEERS IN PARTNERSHIP Consulting Civil & Structural Engineers		
Client				
M Delacey & Sons Holdings Ltd				
Project				
Kingsley Terrace, Aberfan				
Title				
PROPOSED REDI-ROCK RETAINING WALL ELEVATIONS				
Drawing Status				
CONSTRUCTION				
Designed by	Drawn by	Checked by	Date	Scales @ A1 size
-	SKT	SW	NOV'22	1:100
Drawing No				
22023-S-102-0				