


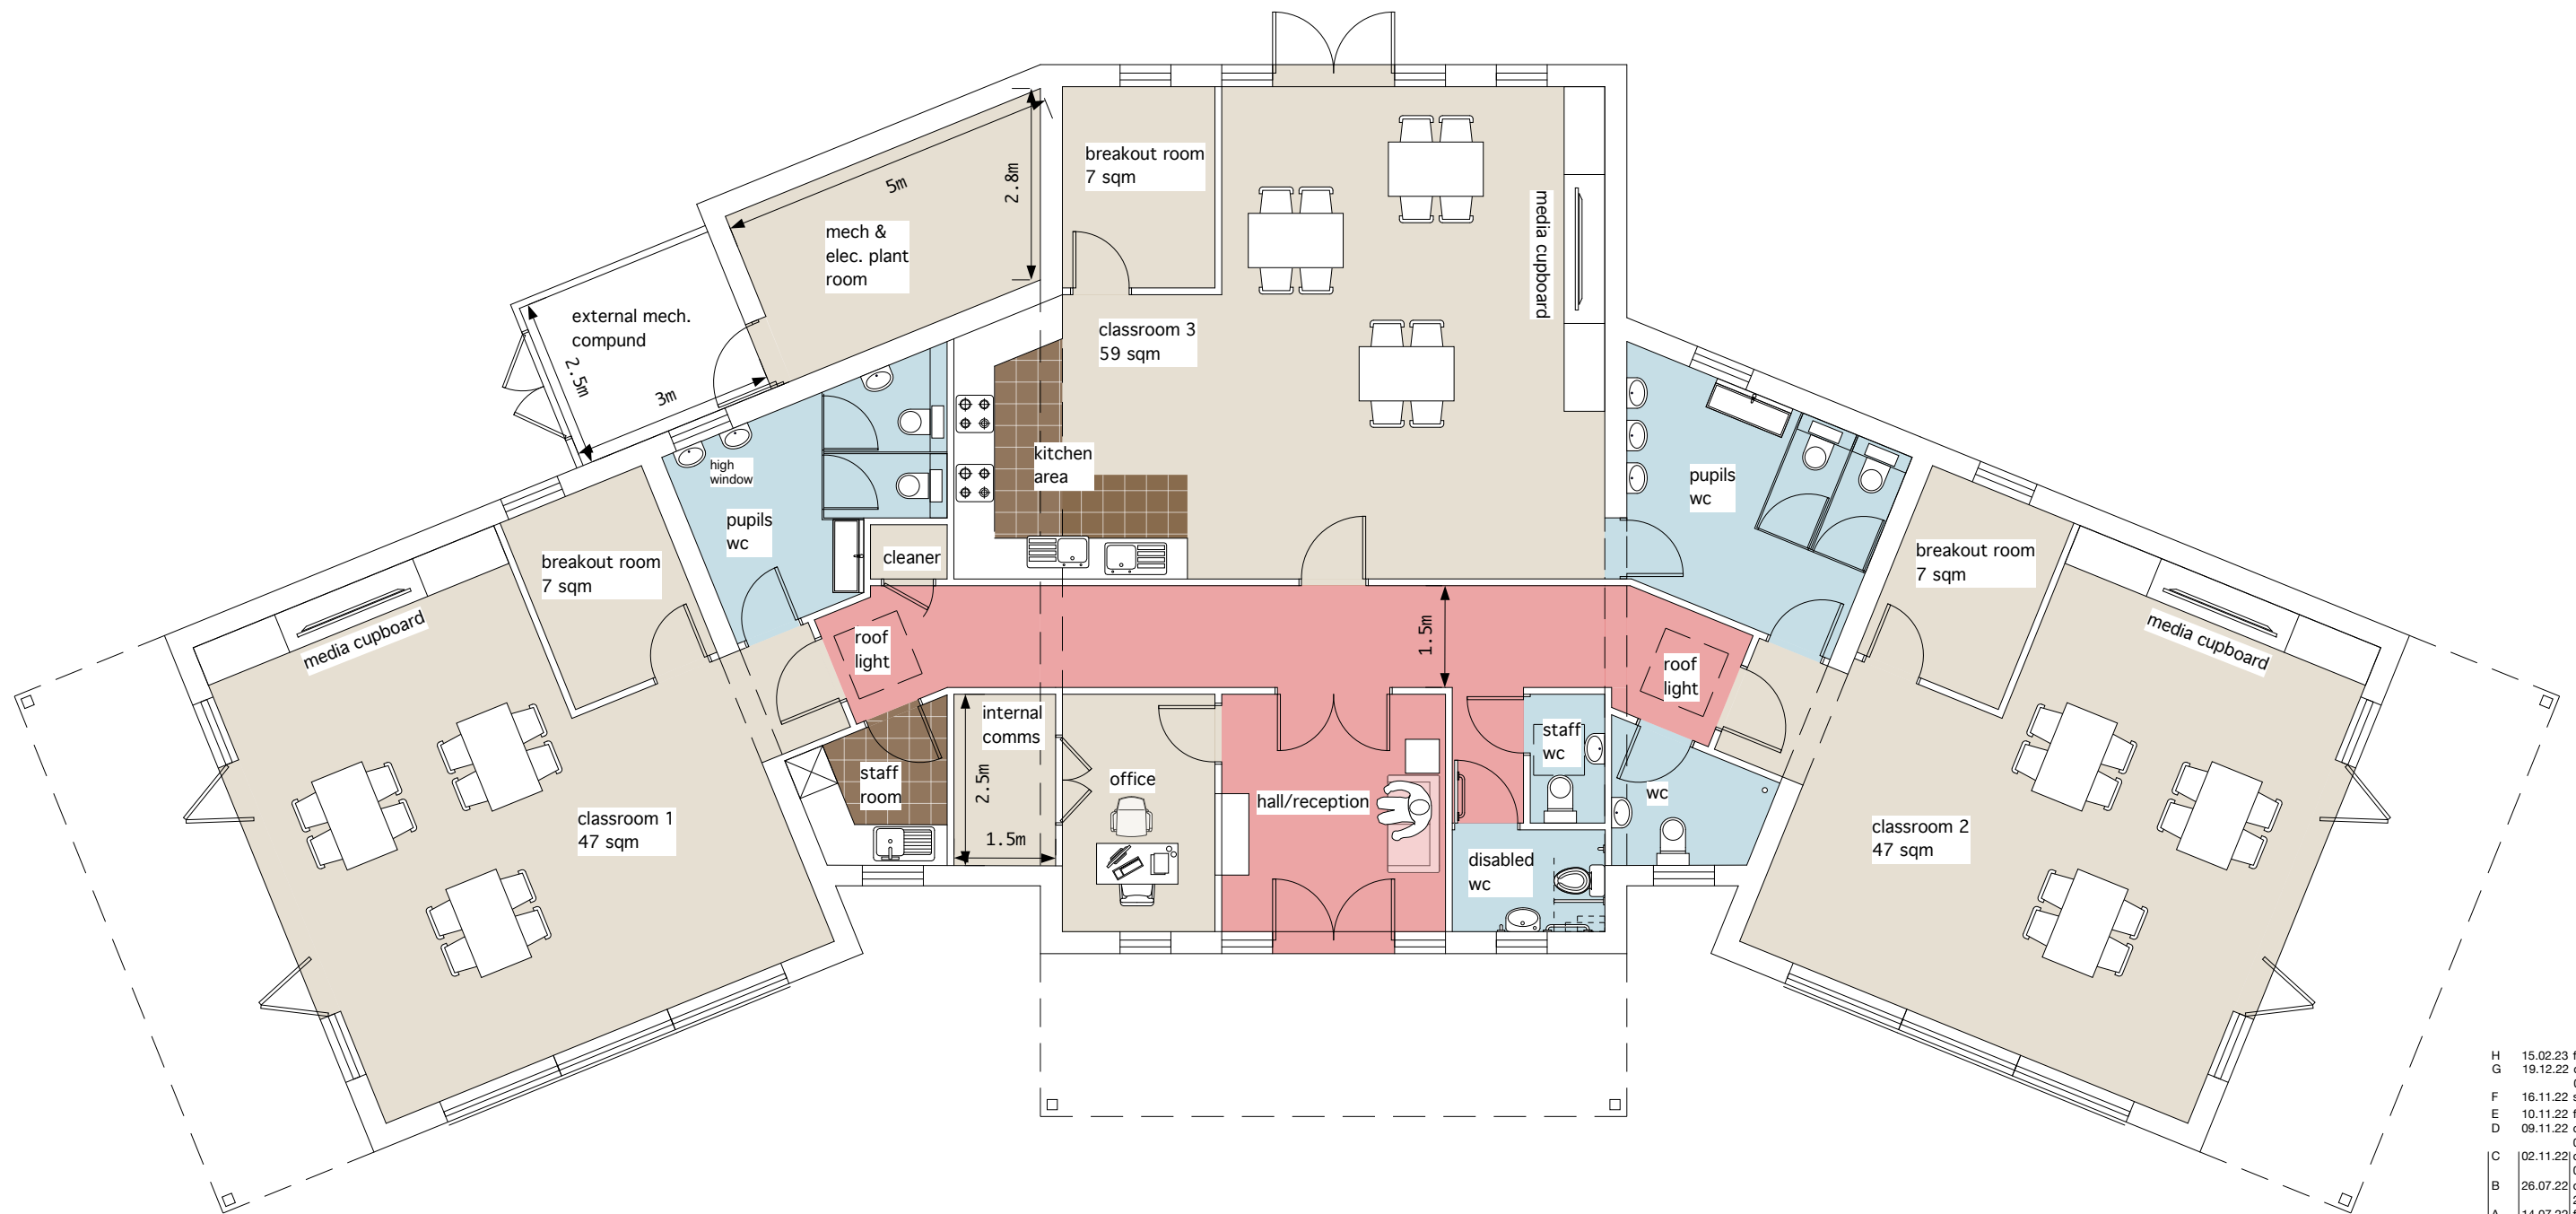

H	15.02.23	floor plans updated
G	19.12.22	dwg updated - meeting on 07.12.22
F	16.11.22	shower room added
E	10.11.22	floor plans updated
D	09.11.22	dwg updated - email 09.11.22
C	02.11.22	dwg updated - email 01.11.22
B	26.07.22	dwg updated - email 21.07.22
A	14.07.22	first floor omitted

Rev	Date	Action
-----	------	--------

This drawing is copyright.

Dimensions to be checked on site and any discrepancies reported to the Architect immediately.

Do not scale, use figured dimensions only.




Nat Hagget
Ty Dysgu School Methyr
Floor Plans
1:100 @ A1
2221 - 03
6 north road, cardiff. cf10 3du 029 2034 0491 www.cfw-architects.co.uk

floor plan

1:100 @ A3



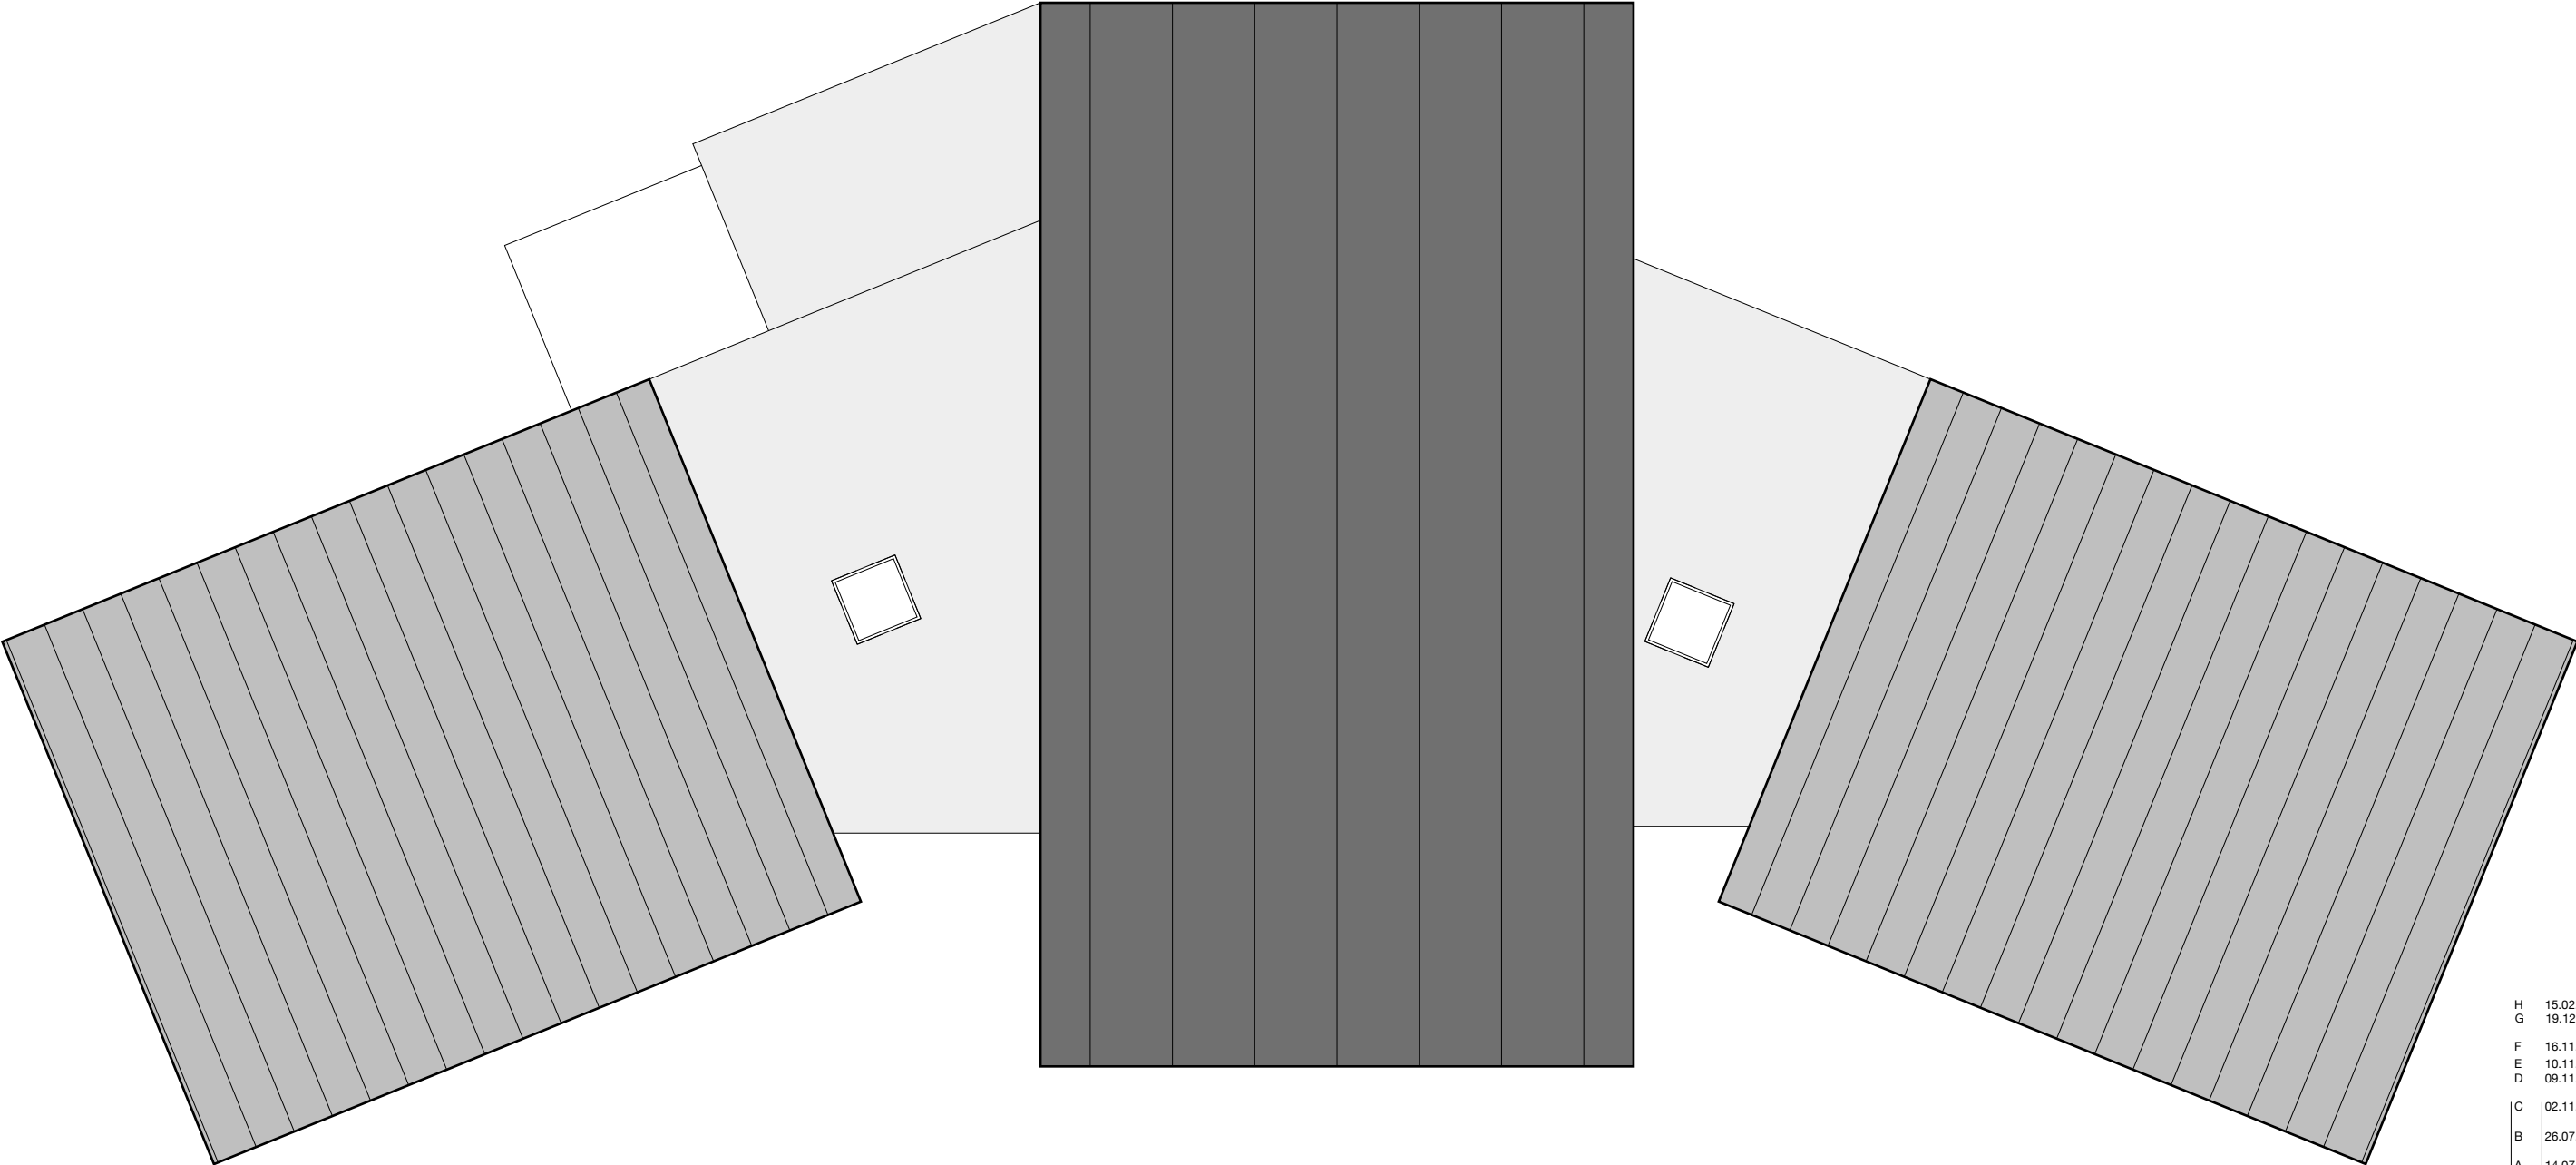

H	15.02.23	floor plans updated
G	19.12.22	dwg updated - meeting on 07.12.22
F	16.11.22	shower room added
E	10.11.22	floor plans updated
D	09.11.22	dwg updated - email 09.11.22
C	02.11.22	dwg updated - email 01.11.22
B	26.07.22	dwg updated - email 21.07.22
A	14.07.22	first floor omitted
Rev	Date:	Action:
This drawing is copyright.		
Dimensions to be checked on site and any discrepancies reported to the Architect immediately .		
Do not scale, use figured dimensions only.		



Nat Hagget	
Ty Dysgu School Methyr	
Floor Plans	
1:100 @ A1	
2221 - 03	H
6 north road, cardiff. cf10 3du 029 2034 0491 www.cfw-architects.co.uk	

roof plan

1:100 @ A3

