


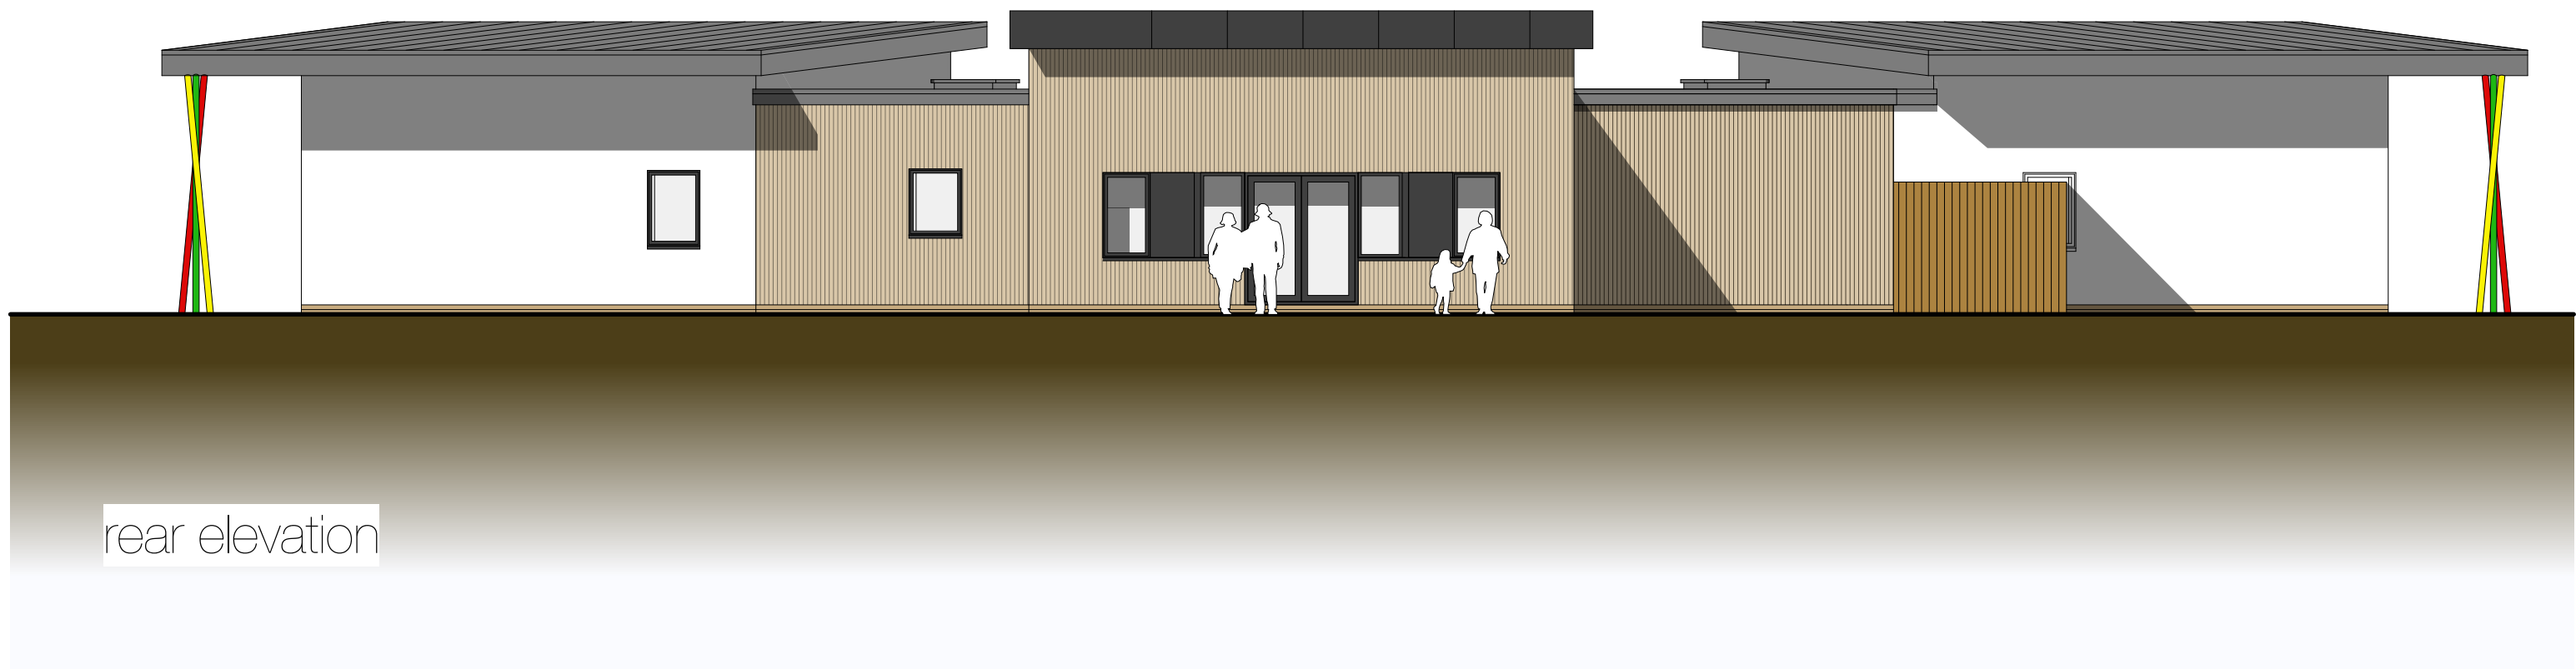

- material/finishes:
1. walls - mix of white smooth render and vertical red cedar cladding board
 2. windows - powder coated aluminium
 3. rainwater goods - powder coated aluminium gutter and downpipe, colour RAL to match window and roof
 4. external door - powder coated aluminium
 5. roof - Euroclad metal roof sheeting or similar approved

elevations

1:100 @ A1

E	26.04.23	roof raised following meeting	on 25.04.23
D	20.12.22	drag updated	
C	10.11.22	elevations revised to suit	landscaped floor plans
B	09.11.22	drag updated - email	
A	02.11.22	drag updated - email	
	02.11.22	drag updated - email	on 11.11.22
Rev	Date	Action	
This drawing is copyright.			
Dimensions to be checked on site and any discrepancies reported to the Architect immediately.			
Do not scale, use figured dimensions only.			



Nat Hagget
Ty Dysgu School Methyr
Elevations
1:100 @ A1
2221 - 04
E

if north road, cardiff, cf10 3du
020 2004 0401
www.cfw-architects.co.uk