



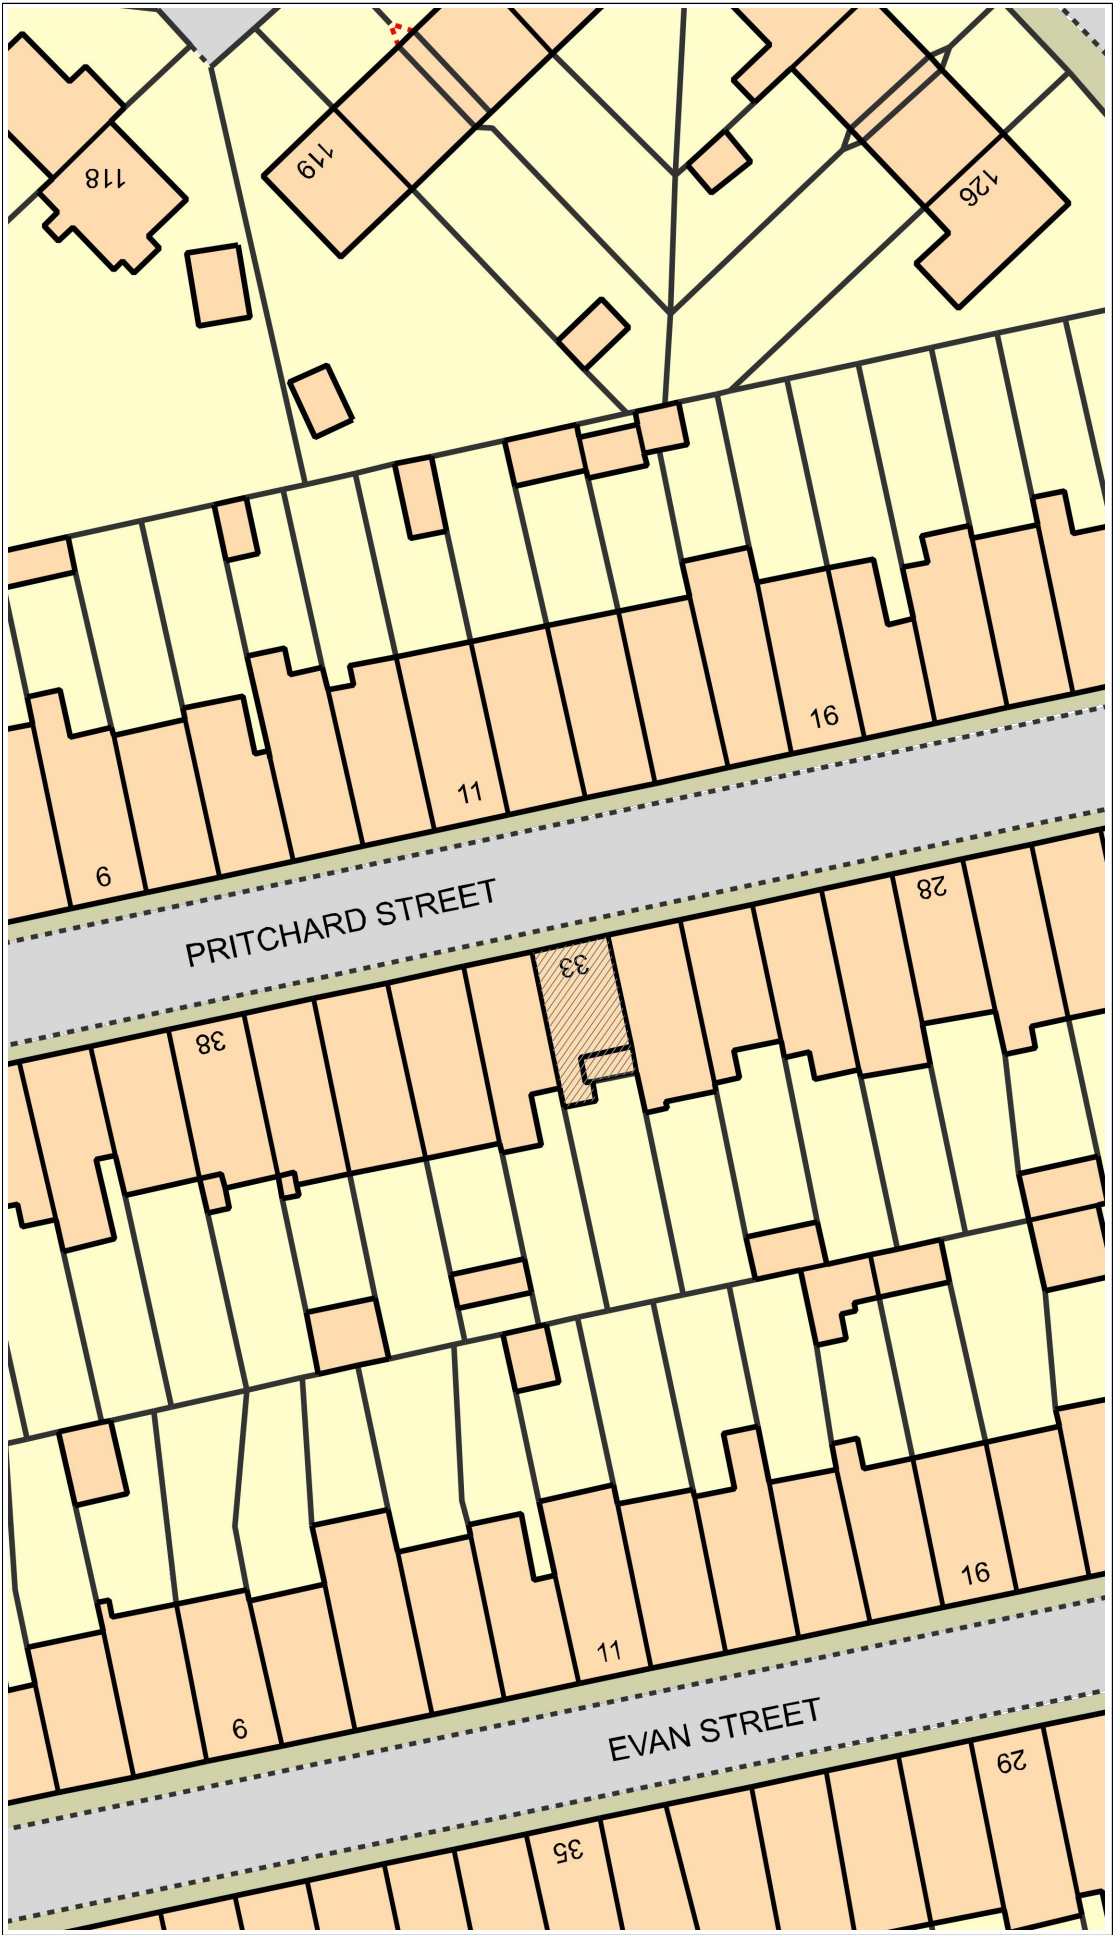


Existing Block Plan

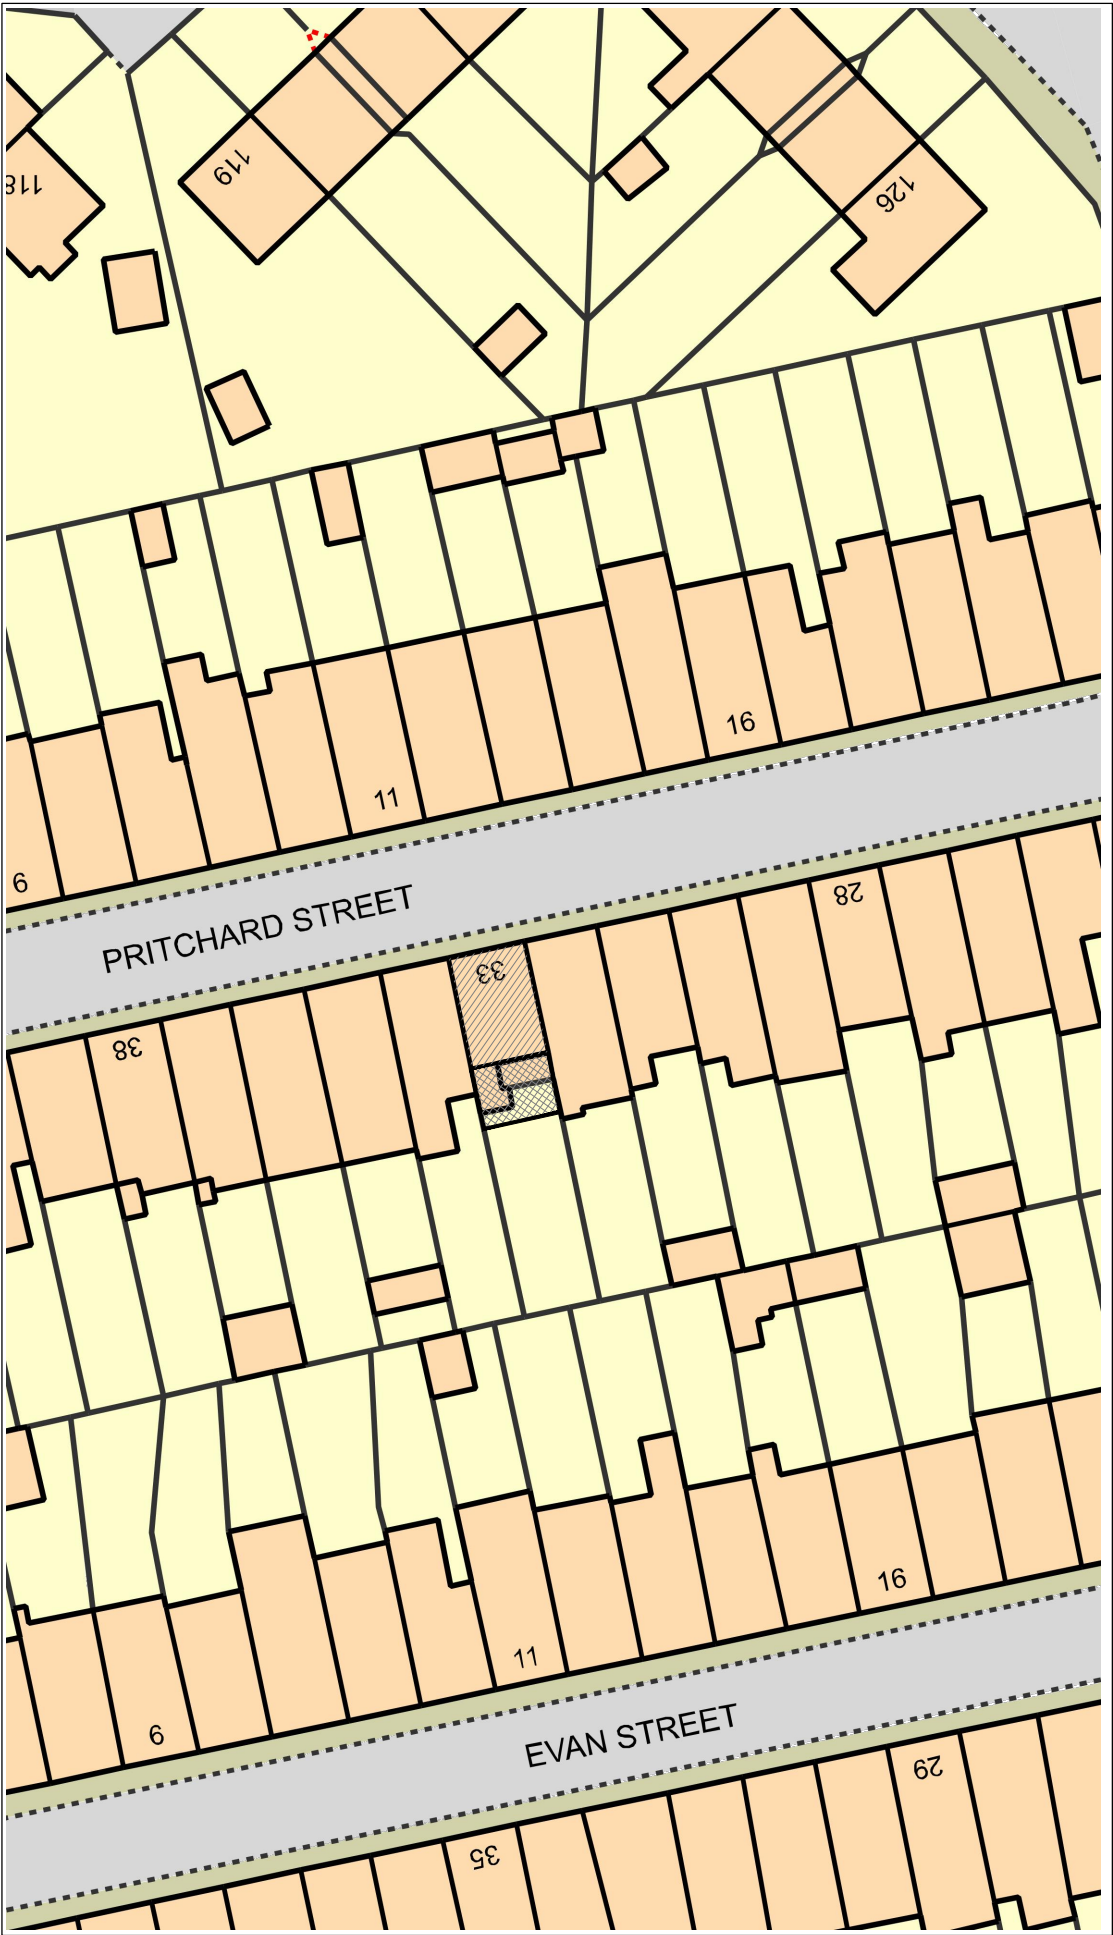

Proposed Block Plan

The contractor will be held responsible for the accuracy of setting out and checking of all dimensions on drawings and on site.

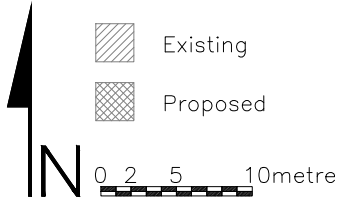

REV.	DATE.	AMENDMENT
------	-------	-----------

PROJECT.

**33 Pritchard Street,
Treharris
CF46 5HS**

TITLE.

**Existing and Proposed Block
Plans**

DRAWING NO.

1812-01

SCALE 1:500 @ A3	REVISION
DATE Nov. 2022	TYPE Planning

AFGUK Architects

299 Champs Sur Marne, Bradley Stoke,
Bristol BS32 9BZ

Telephone: 07877970649

info@afguk-architects.co.uk

www.afguk-architects.co.uk