



REMOVE NON BEARING INTERNAL WALLS

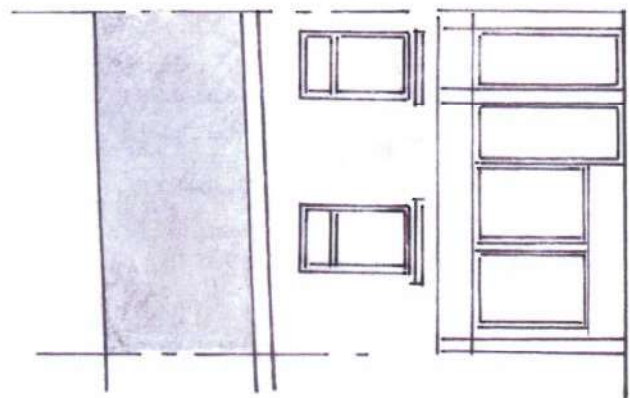


Exist' Front

REMOVE EXISTING SHOPFRONTAGE AND
CART AWAY

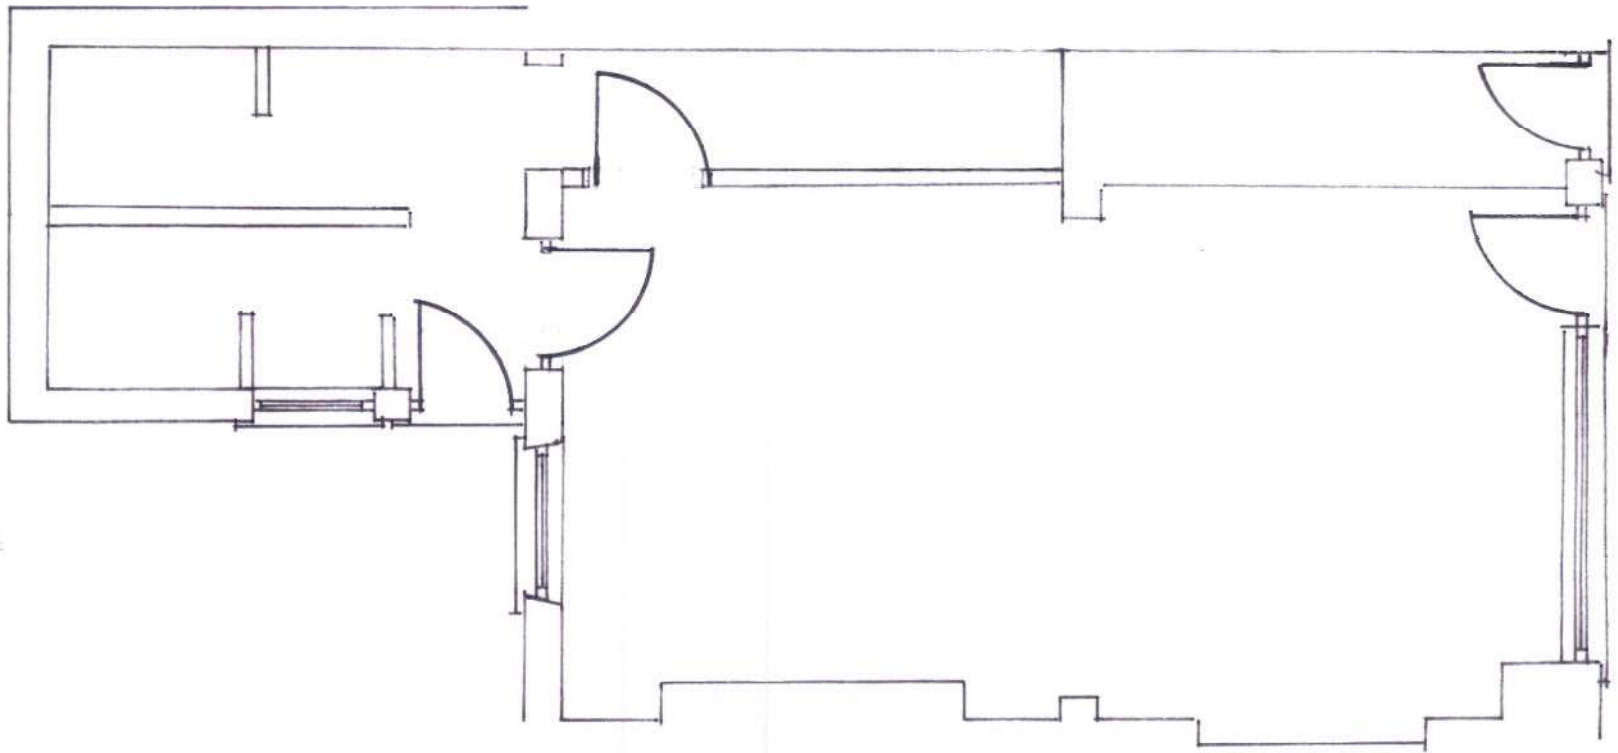


Exist' Ground

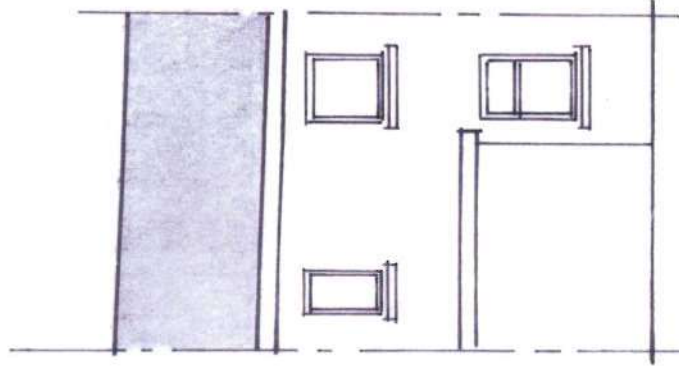

Exist' Rear

REAR AND SIDE ELEVATIONS TO REMAIN
UNCHANGE OTHER THAN GENERAL
REPAIRS

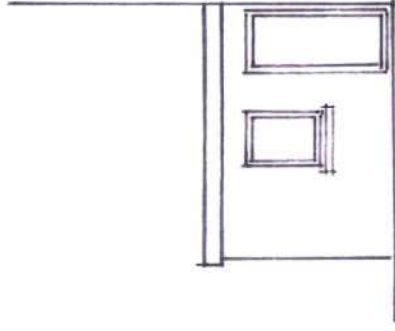

Exist' Side

CHANGE OF USE OF GROUND FLOOR
BARBERS SHOP TO RESIDENTIAL AT 45
PERROTT STREET TREHARRIS CF46 5ET
FOR MR J. DAVIES
SCALE 1:50 AND 1:100 DRW NO 1 OF 2
DETAILS OTHER THAN THOSE INDICATED ON
DRAWING TO COMPLY WITH CURRENT
BUILDING REGULATION AND ALLIED
LEGISLATION FEB 2025