



FINISHING SPEC'
SILICON RENDER FINISH TO FRONT
ELEVATION, BROWN UPVC DOOR AND
WINDOW

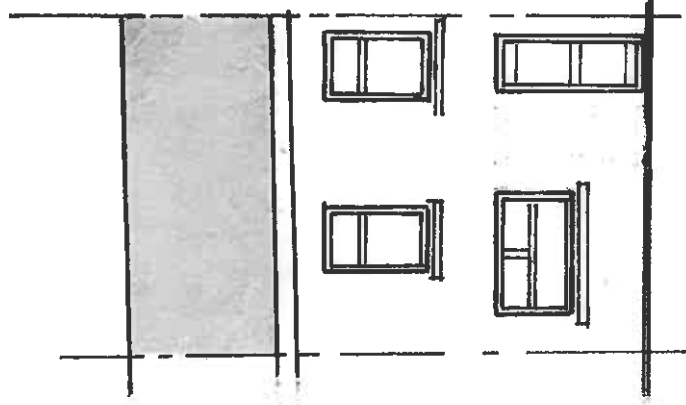

Proposed Front

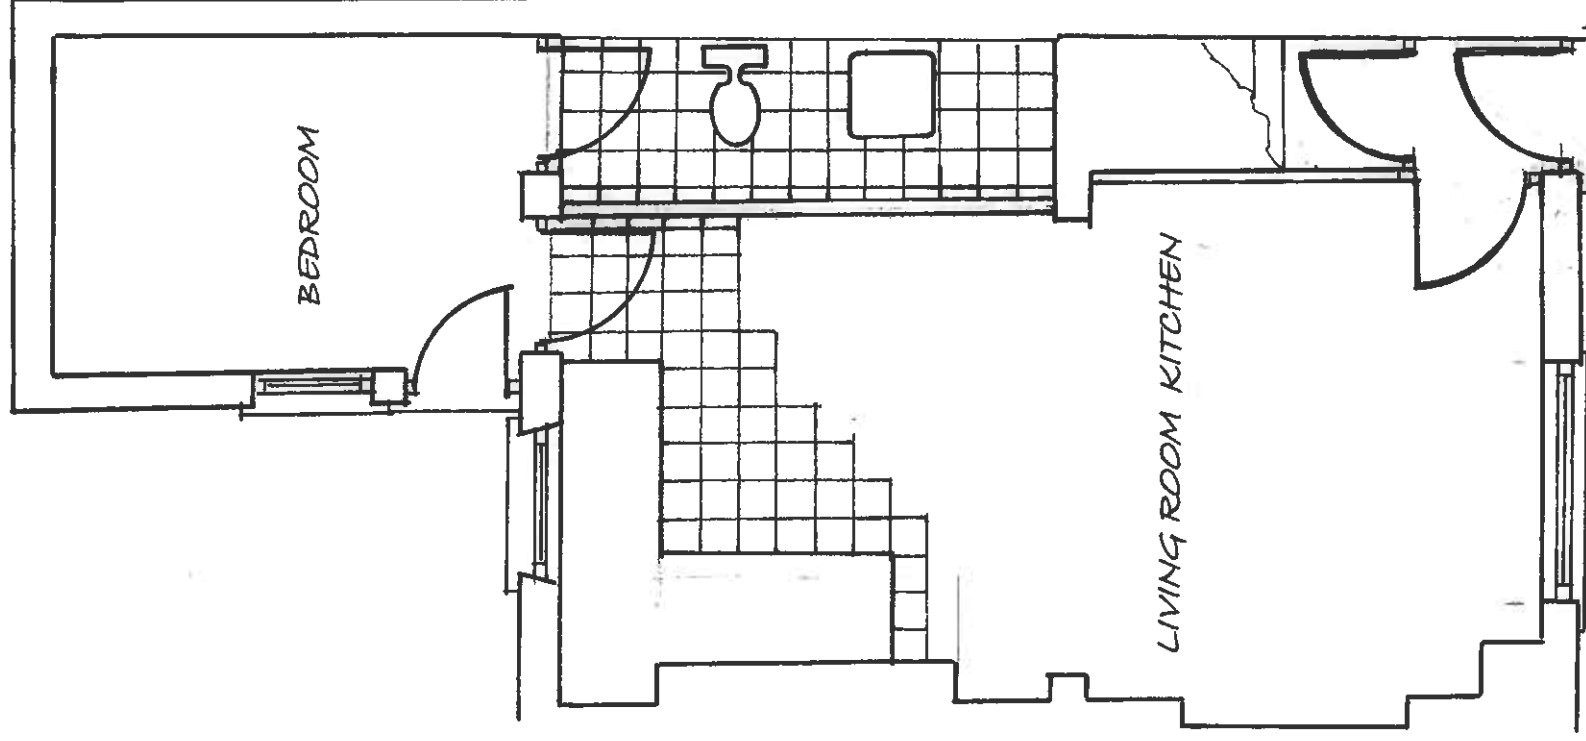

Proposed Ground

REAR ACCESS TO REAR AMENITY AREA

AUTOMATIC VENTILATION TO BATHROOM
AREA DUCTED THRO' JOIST TO EXTERNAL

LOW LEVEL SYPHONIC W.C. AND SHOWER
UNIT

EXAMINE EXISTING R.S.J AND REPLACE IF
NECESSARY LIKE FOR LIKE

ACCESS TO UPPER FLOOR RESIDENTIAL

CHANGE OF USE OF GROUND FLOOR
BARBERS SHOP TO RESIDENTIAL AT 45
PERROTT STREET TREHARRIS CF46 5ET
FOR MR. J. DAVIES

SCALE 1:150 AND 1:100 DRW NO 1 OF 2

DETAILS OTHER THAN THOSE INDICATED ON
DRAWING TO COMPLY WITH CURRENT
BUILDING REGULATION AND ALLIED
LEGISLATION FEB 2025