




Section 7

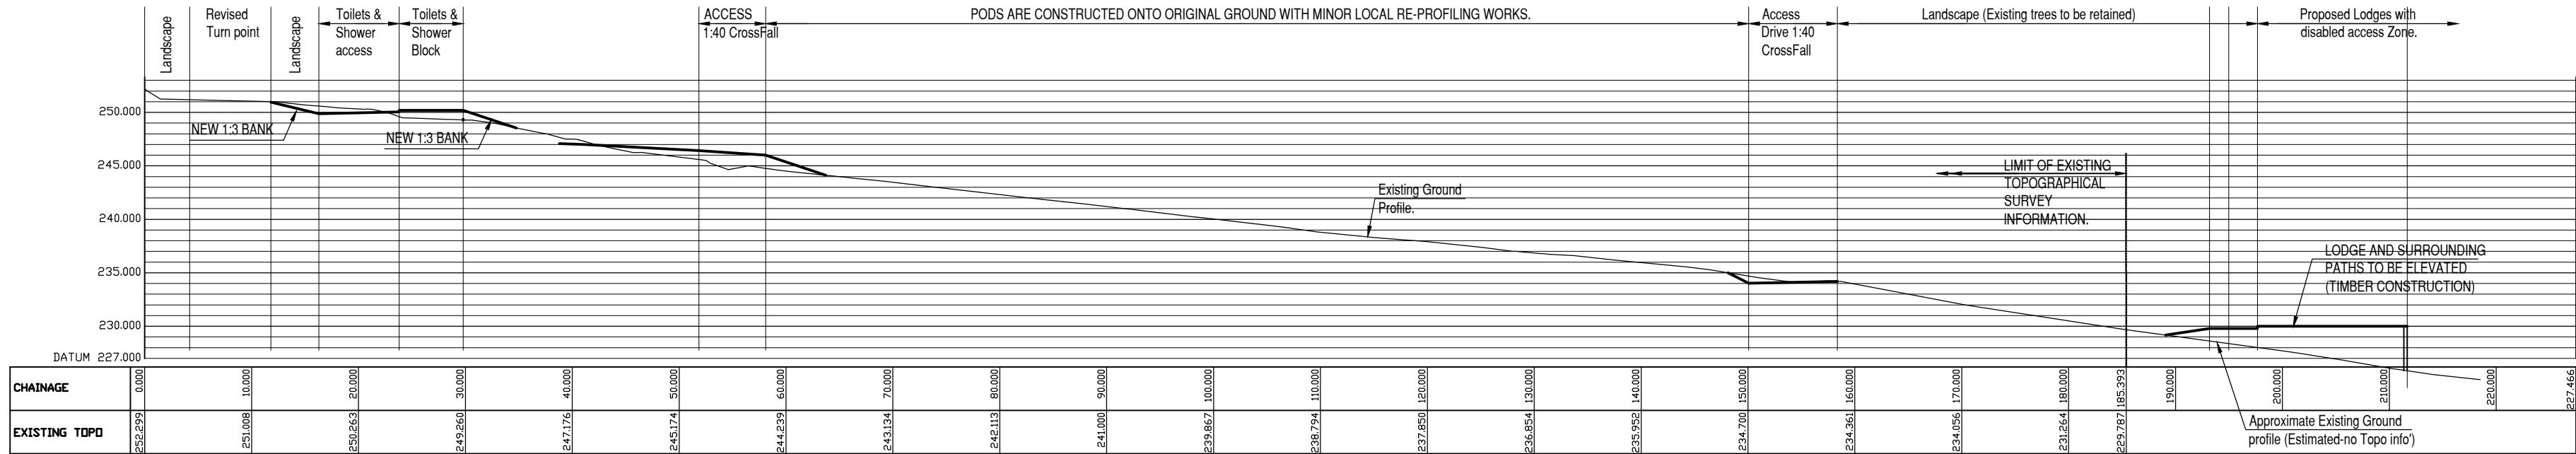


Section 8

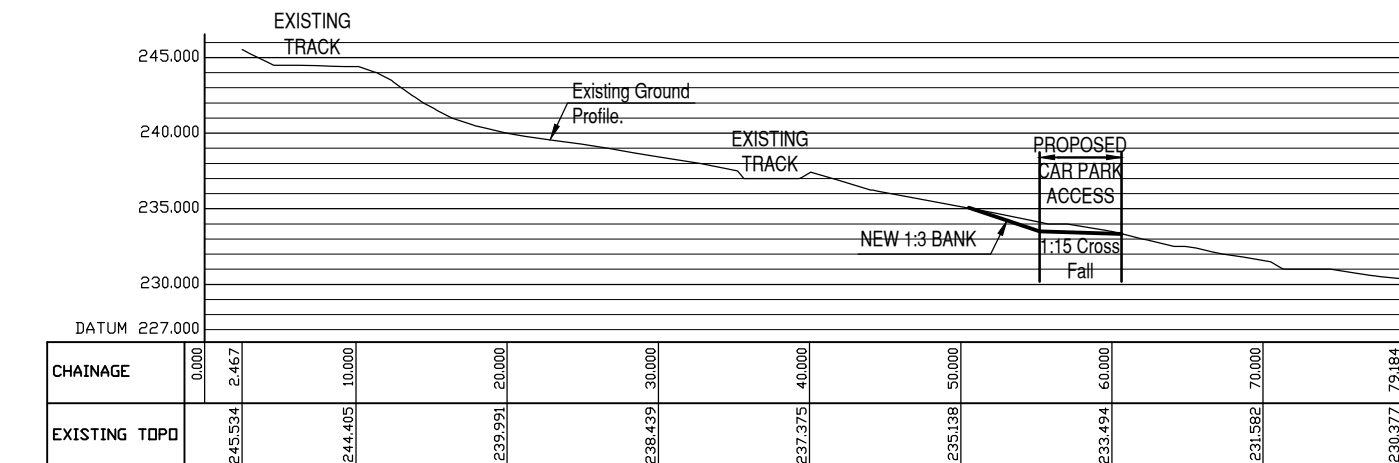


Section 9

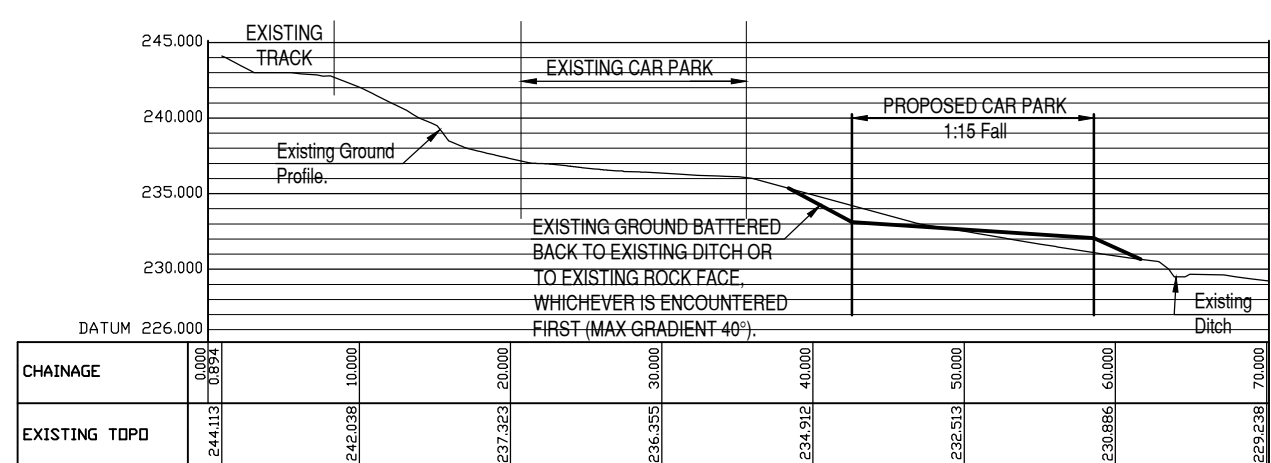

Section 10

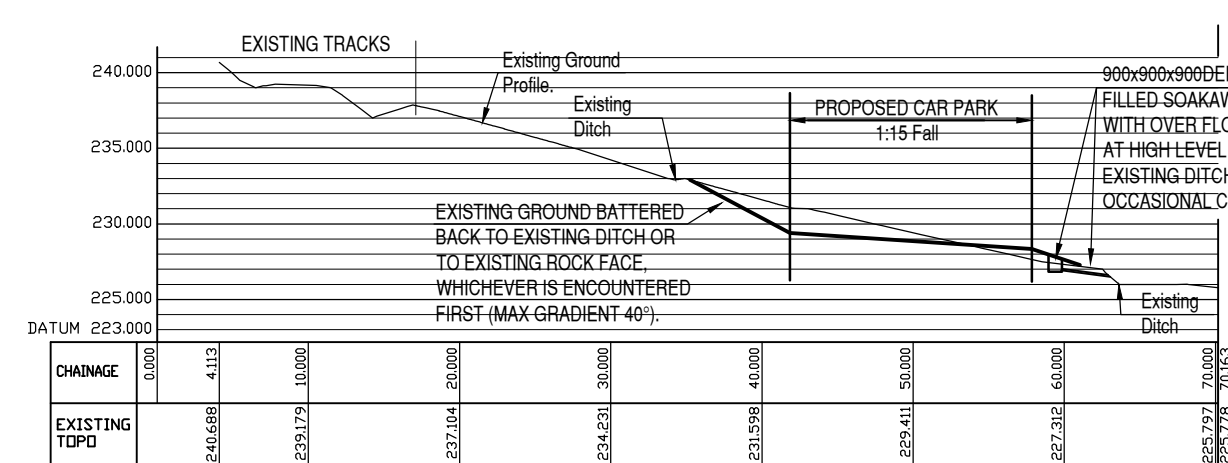

Section 11

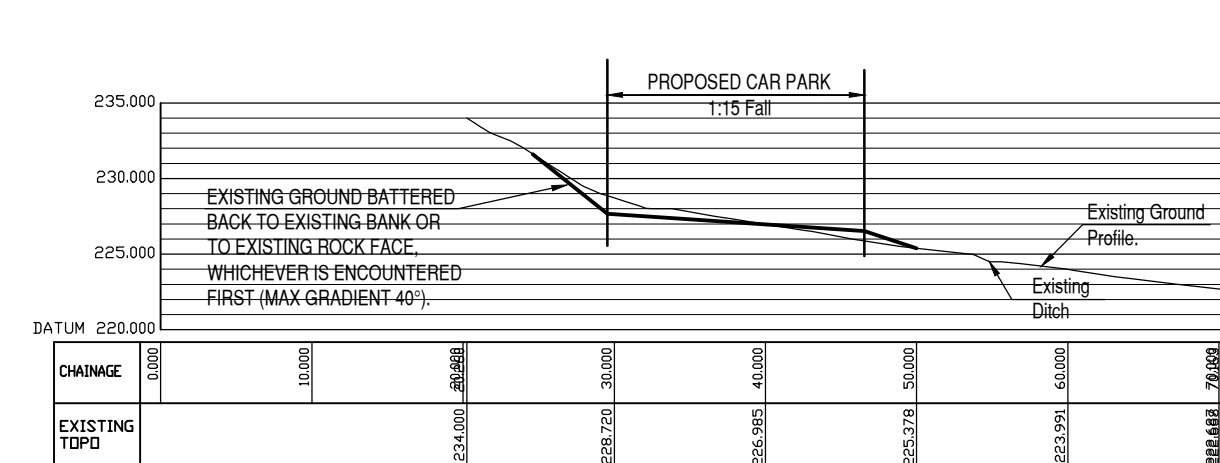

Section 12

B	PH	01.03.19	RE-DRAWN, LEVELS & BANKS ADDED.
A	PH	18.12.18	SECTIONS 9-11 INCLUSIVE ADDED.
Rev	By	Date	Revision
Bingham Hall PARTNERSHIP LTD Consulting Civil & Structural Engineers 2 Trident Court, East Moors Road, Ocean Park, Cardiff. CF24 5TD. Telephone (029) 2048 8588 Fax (029) 2048 8555			
Project Title			
Proposed expansion at Ride Bike Wales			
Drawing Title			
Site Wide Sections			
Architect			
LeTrucco			
Client			
Ride Bike Wales			
Drawing Status			
PLANNING			
Scale	Drawing Size	Drawn	Date
1:250	A1	PH	19.11.18
Checked	PH		
Project No. - Originator - Zone - Level - Type - Role - Number			Rev
6655 - BHP - ZZ - XX - DR - S - (60)P10			B